



EXISTING GA FRONT ELEVATION




PROPOSED GA FRONT ELEVATION

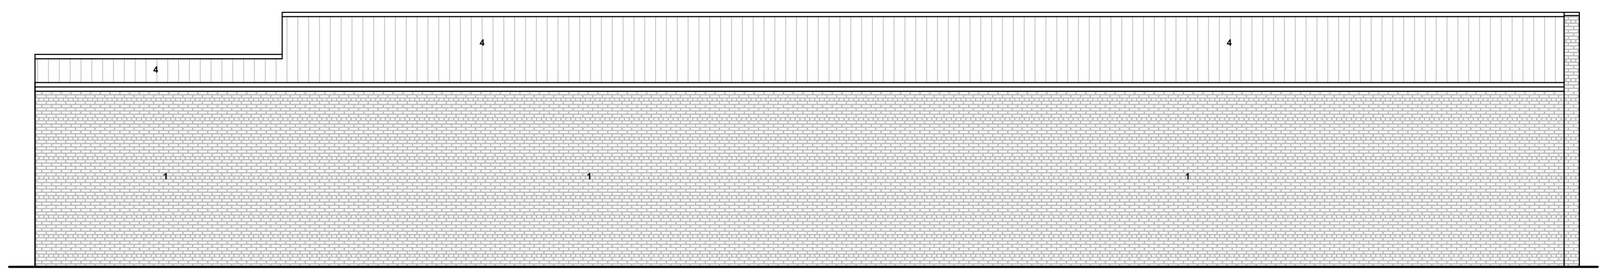

EXISTING GA SIDE ELEVATION 1 (UNCHANGED)

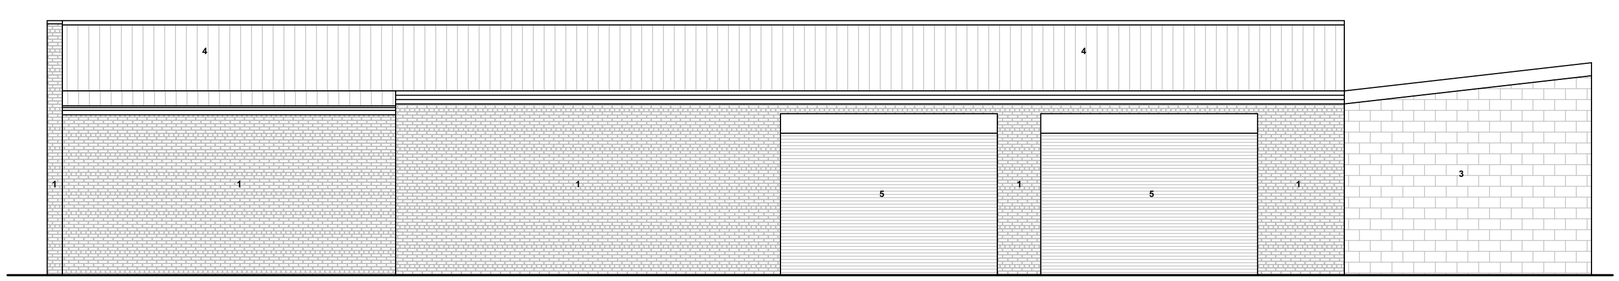

EXISTING GA SIDE ELEVATION 2 (UNCHANGED)

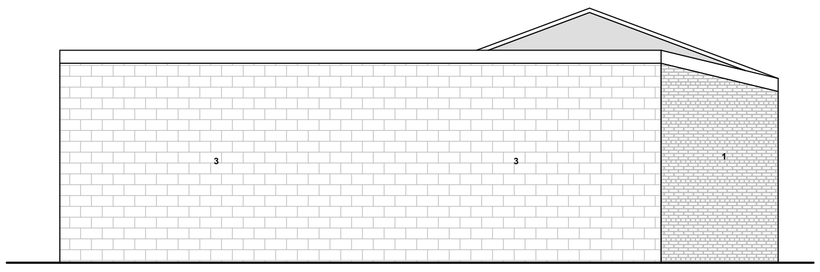

EXISTING GA REAR ELEVATION (UNCHANGED)

notes

This drawing is subject to a detailed building and site survey, therefore no guarantee of its accuracy can be given.
This drawing has been draughted in accordance with the clients design requirements.
All areas are approximate and are subject to a detailed building and site survey and further design development.
All dimensions should be checked prior to commencement of construction on site. Measurements should not be taken off the drawing.

All dimensions shown are in millimetres (mm).

Text Key

1. Existing facing brickwork
2. Existing uPVC windows/doors
3. Existing stonework
4. Existing profile metal roofing
5. Existing aluminium shutters

6. Proposed uPVC windows/doors

N

SITE BOUNDARY LINE

SCALE BAR 1:100

PL0 Planning Issue 27.06.24

revisions

NADA Architects Ltd
169 Kingsway
Burnage
Manchester
M19 2ND
Mob: 07974 735527
E: ahmed@nadaarchitects.com
W: www.nadaarchitects.com

PLANNING

D - design PL - planning PT - pre-tender
T - tender P - preliminary
C - construction R - record

AMIR ALI

FORMER JEWSONS MERCHANTS, BOSTON ROAD SOUTH, SPALDING, PE12 7LR

EXISTING & PROPOSED GA ELEVATIONS

scale	date	drawn	checked
1:100@ A2	27.06.24	MI	AC

job no	(category) dwg no	revision
24-1263	(05)001	PL

Drawing measurements shall not be obtained by scaling. Verify all dimensions prior to construction. Immediately report any discrepancies on this drawing to Architect. This drawing shall be read in conjunction with associated specifications and related consultant's documents.