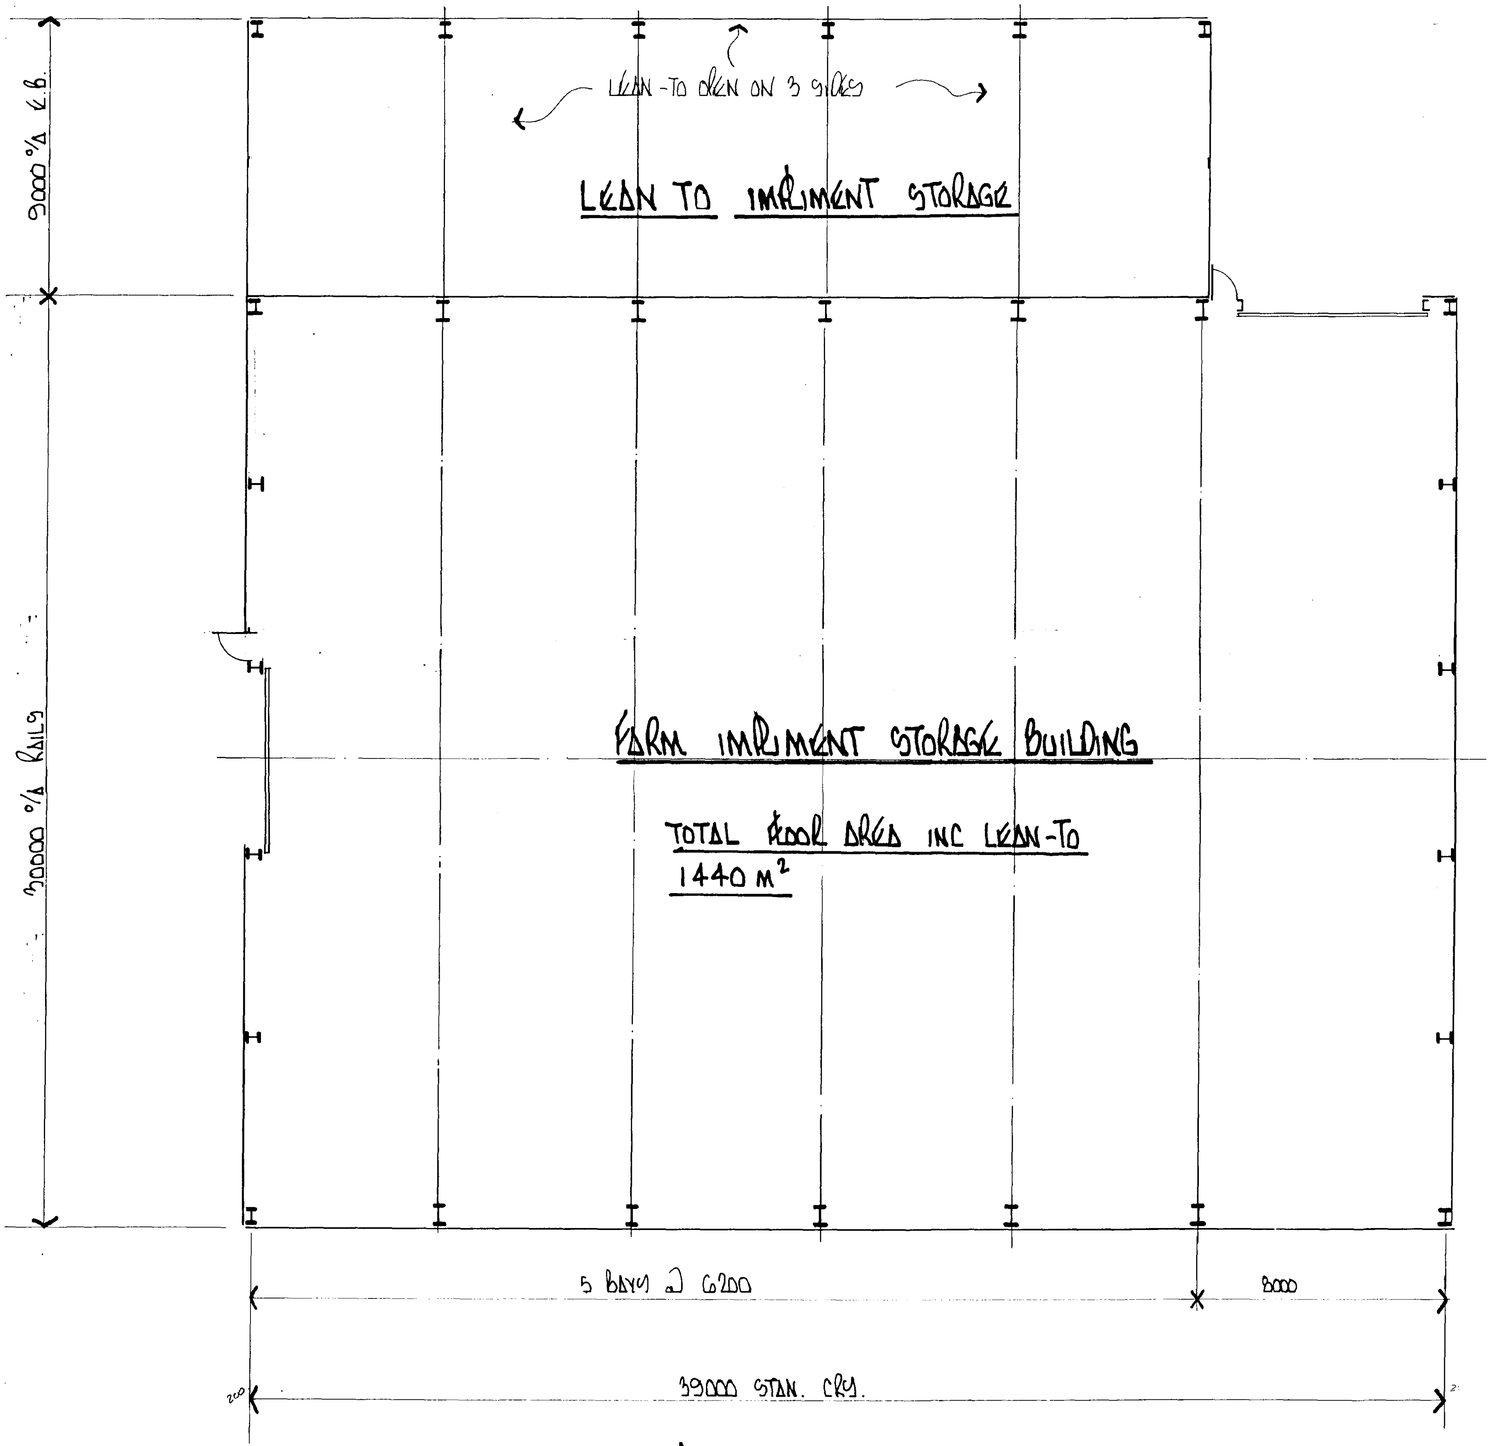


FLOOR PLAN

AGRICULTURAL BS5502 CLASS 2

WARNING

DRAWING NO.

D.A. GREEN & SONS Ltd.
WHAPLODE, SPALDING, LINCS, PE12 6TL.
Tel: HOLBEACH (01406) 370585
Fax: HOLBEACH (01406) 370766

GENERAL NOTES
~~ALL HOLE SIZES MUST BE NOTED ON ACTUAL DETAILS.~~
~~ALL WELDING TO BE ___ mm FILLET~~ WELD CONT. EXCEPT WHERE NOTED.
~~ALL NOTCHES TO HAVE 16mm RADIUS.~~

REVISIONS	BY	DATE
~~G/BLAST~~		
~~PAINT~~		
~~REPAINT~~		

SCALE	1/100	DATE
DRAWN	MW	MAY 97
CHKD.		

DRAWING ISSUED TO

F.	W.	SP.	A.	AP.	T.	SM.	CR.
SC.	LP	RC	CM.	SO.	ST.	B.	

ARCHITECT

CONSULTING ENGINEER

MAIN CONTRACTOR

PROJECT
D.N. WORTH & Co LTD

SITE ADDRESS
TOP FARM
HOLBEACH HURN

DETAILS
PROPOSED FARM IMPLIMENT STORE/LEANT


GREEN STRUCTURAL

DRAWING NO. 1781 / 1


LOCATION PLAN

SOUTH HOLLAND DC
HOUSING & PLANNING
28 MAY 1997
Ref: [illegible]


SUMMIT D.O.B. 933559/A

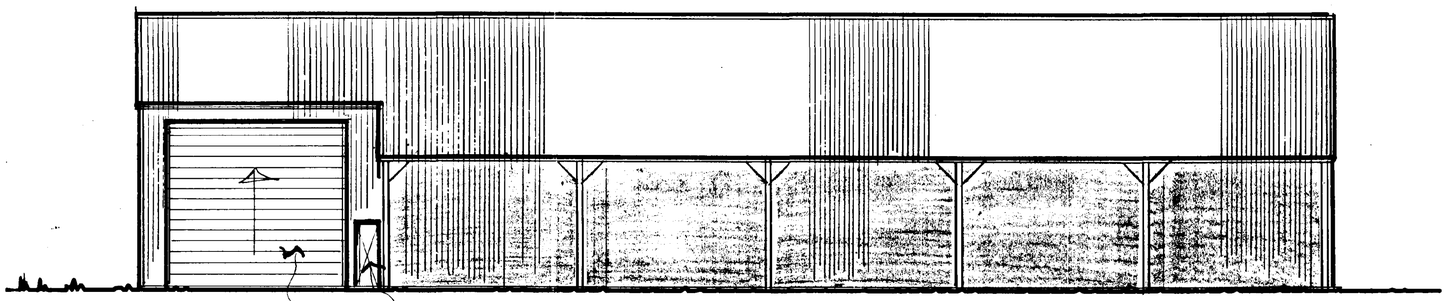


FRONT ELEVATION

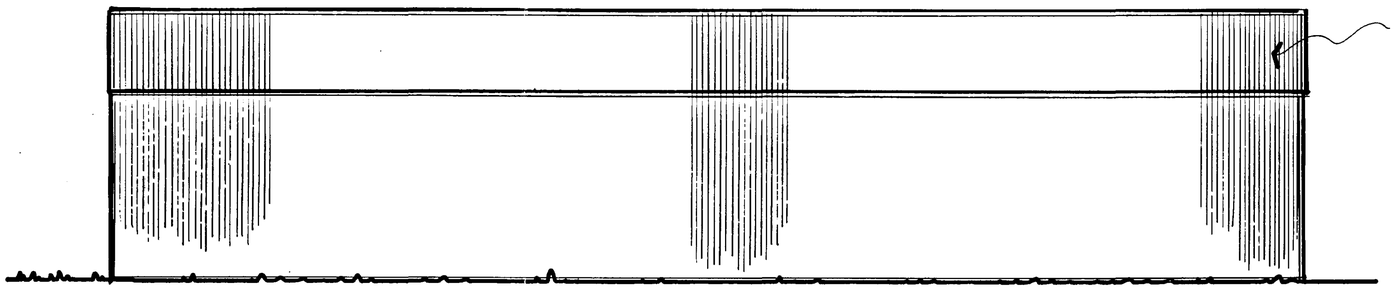

REAR ELEVATION

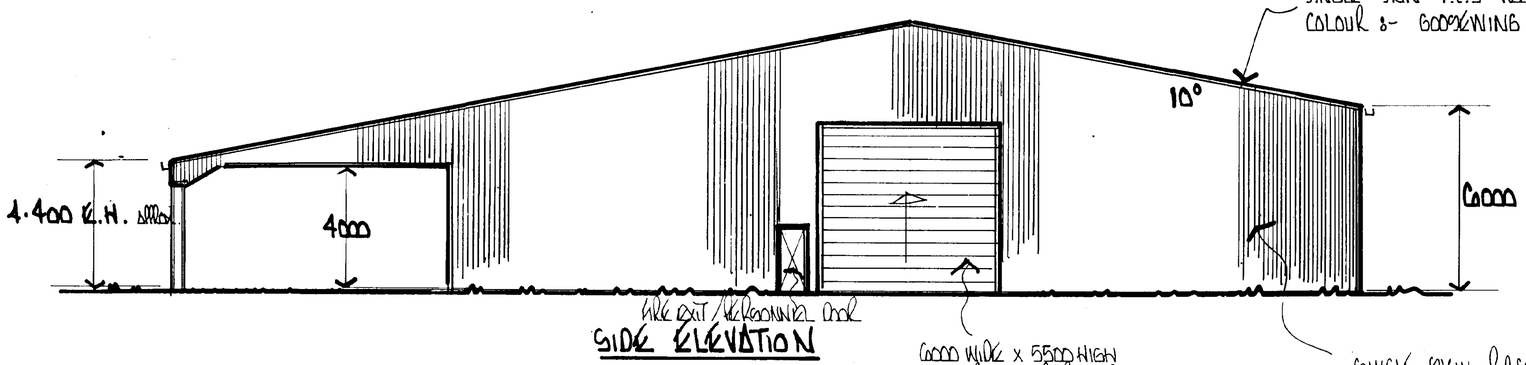

SIDE ELEVATION

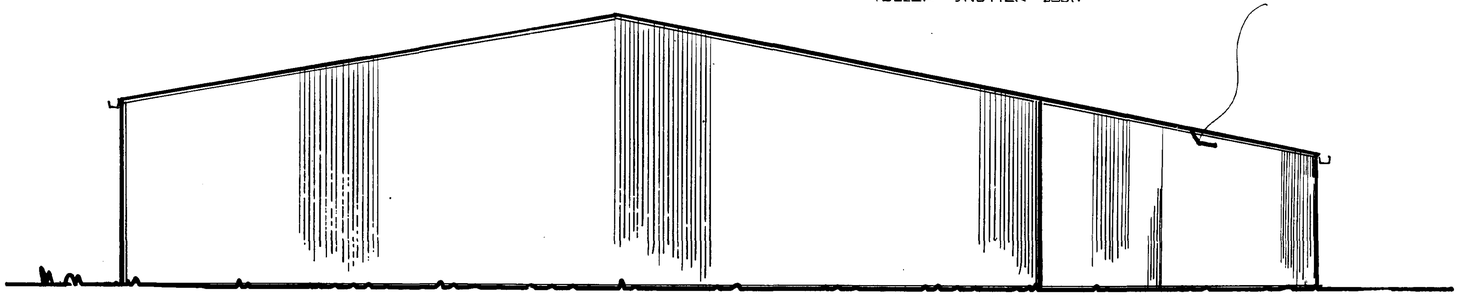

SIDE ELEVATION

AGRICULTURAL BS5502 CLASS 2

WELD TESTING SCRUTINY | YES | NO

WARNING

THIS IS NOT A CONSTRUCTION DRAWING. DESIGN AND DETAILS SHOWN ARE SUBJECT TO ENGINEER'S CALCULATIONS AND REQUIREMENTS ARE SATISFIED.

DRAWING NO.

D.A. GREEN & SONS Ltd.
WHAPLODE, SPALDING, LINCS, PE12 6TL.

Tel: HOLBEACH (01406) 370585

Fax: HOLBEACH (01406) 370766

GENERAL NOTES
~~ALL HOLE SIZES MUST BE NOTED ON ACTUAL DETAILS.~~
ALL WELDING TO BE ____ mm FILLET ~~WELD CONT. EXCEPT WHERE NOTED.~~
~~ALL NOTCHES TO HAVE 10mm RADIUS.~~

REVISIONS	BY	DATE
~~SHOT BLAST~~		
~~PAINT~~		
~~REPAINT~~		

SCALE	1/100	DATE	
DRAWN	MN	MAY 97	
CHKD.			

DRAWING ISSUED TO

F.	W.	SP.	A.	AP.	T.	SM.	CR.
SC.	LP	RC	CM.	SO.	ST.	B.	

ARCHITECT

CONSULTING ENGINEER

MAIN CONTRACTOR

PROJECT
D.N. WORTH & Co LTD

SITE ADDRESS
TOP FARM
HOLBEACH HURN

DETAILS
PROPOSED FARM IMPLIMENT STORE/LEANTO

GREEN STRUCTURAL

DRAWING NO. 1781 / 2

SOUTH HOLLAND DC
HOUSING & PLANNING
28 MAY 1997
Ref: d0097

SUMMIT D.O.S. 932558/A