
FEATURES
* Flat profile roof tiles.
* Dry verge detail.
* UPVC fascia at eaves, with brick corbel to gable in same brick as main elevation
* Brick soldier course heads.
* Plain side hung casement windows.
* Brick soldier course cills.
* Six panel main entrance door, with lean to canopy over on "gallows brackets"
* Nine panel garage door
* Dark brick below DPC.

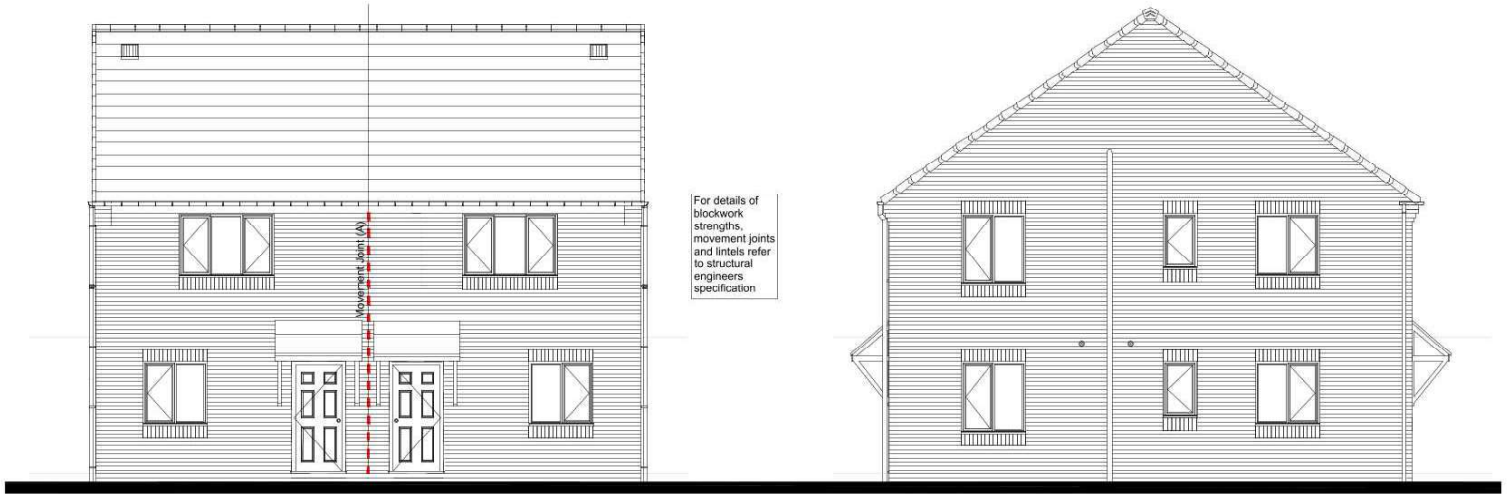

FRONT ELEVATION

SIDE ELEVATION



REAR ELEVATION

C01	Issued for Construction	27.05.21
P02	FF Bedroom window amended. Bath windows moved	21.05.21
P01	Initial issue	22.04.21
Rev.	Comments	Date

gleeson

Gleeson Homes (Head Office)
Unit 5, Europa Court | Sheffield Business Park | Sheffield |
South Yorkshire | S9 1XE

01142 612900

www.gleesonhomes.co.uk

Project:
150&151 House Type
Urban

Title:
Elevations

Scale:	Date:	Drawn:	Checked:
1:100 @ A3	22.04.21	OS	GE

Drawing No: 21-150&1-U-0301

Revision: C01