

Notes:
Sketch schemes may be based on plan information of unknown origin and is subject to verification and survey.
Contractors must verify all dimensions on site before commencing any work or shop drawings. This drawing is not to be scaled. Use figured dimensions only.
Building areas are liable to adjustment over the course of the design process due to ongoing construction detailing developments.

Subject to statutory approvals and survey.


50 40 30 20 10mm

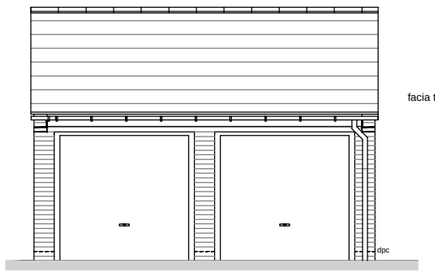

FRONT ELEVATION

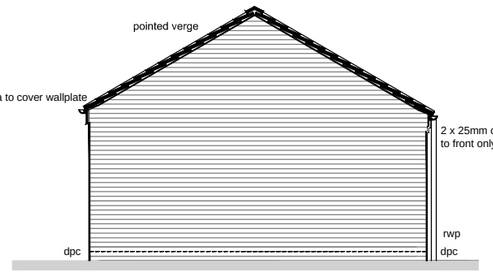


SIDE ELEVATION

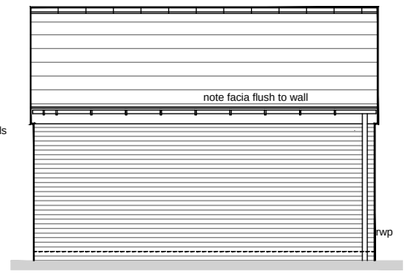

REAR ELEVATION

ELEVATIONS Scale 1:100

Where Personnel Door is to be installed nearest edge should be located 440mm from corner, on rear or side elevation

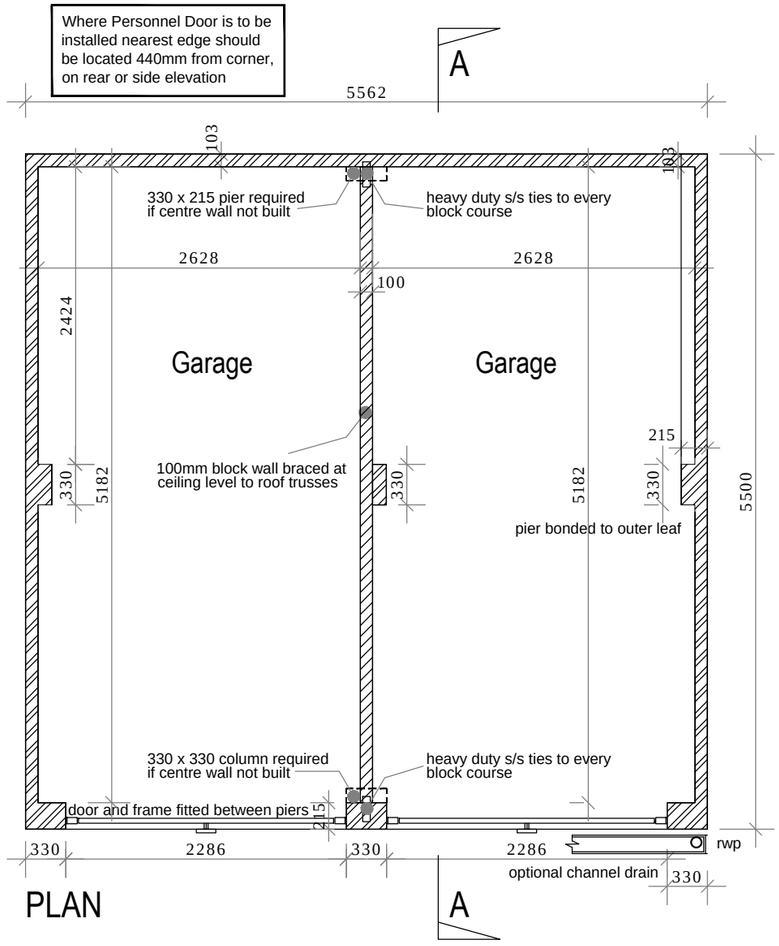


PLAN

Roof construction to be designed, fixed & braced in accordance with B.S 5268 pt 3 . Refer to truss manufacturers drawings for details

Blockwork taken up to underside of felt and firestopped using 50mm Rockwool blanket above, and below felt

Concrete interlocking roof tiles are to be fixed strictly in accordance with the manufacturers recommendations.

Tiling battens to be 50 x 25mm in accordance with B.S 5534: 1997 on untearable roofing felt to B.S 747 type 1F or equivalent.

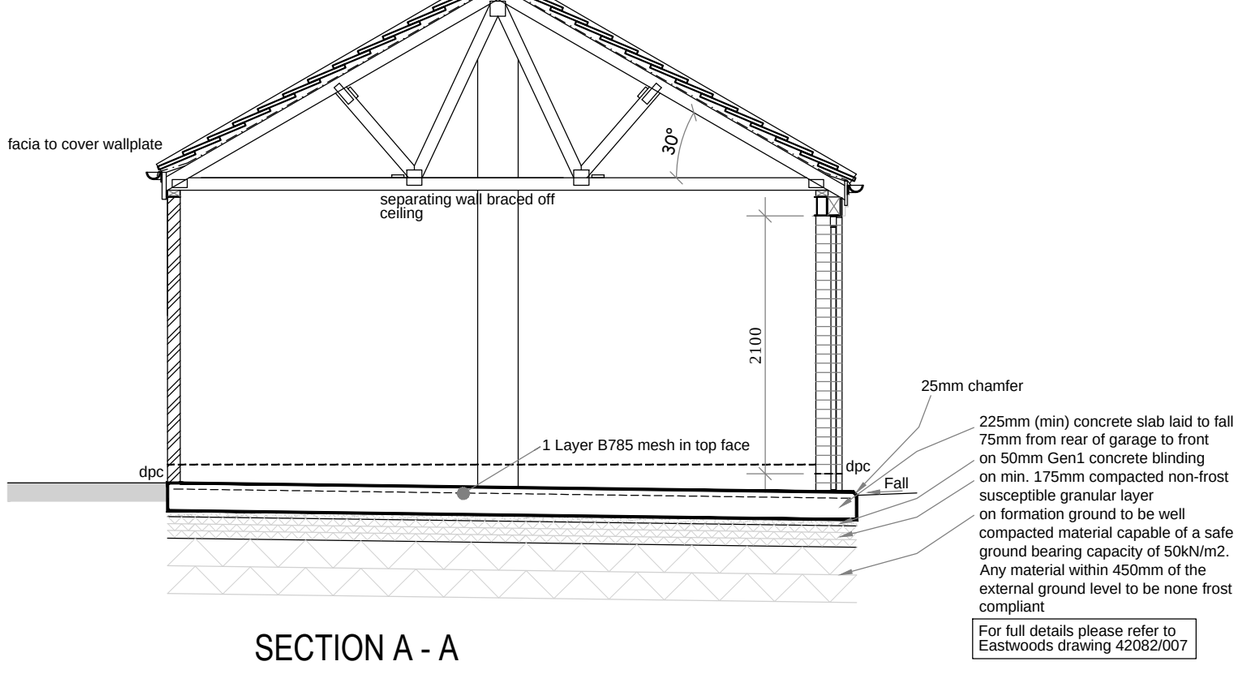

SECTION A - A

For full details please refer to Eastwoods drawing 42082/007

D	Drawing Re-Titled.	14.05.19	DJR
C	Personnel door note added. Raft Details added.	04.04.19	djr
B	Piers required if dividing wall omitted indicated.	04.08.13	djb
A	Detail added following client comments	04.07.13	wc

revisions
status -

project Standard Details
client Gleeson Homes & Regeneration
title Detached Double Garage Details

drawn djb checked . date 22.08.12 scale 1:50/100@A3
job no 0282 drawing no SD701 rev D