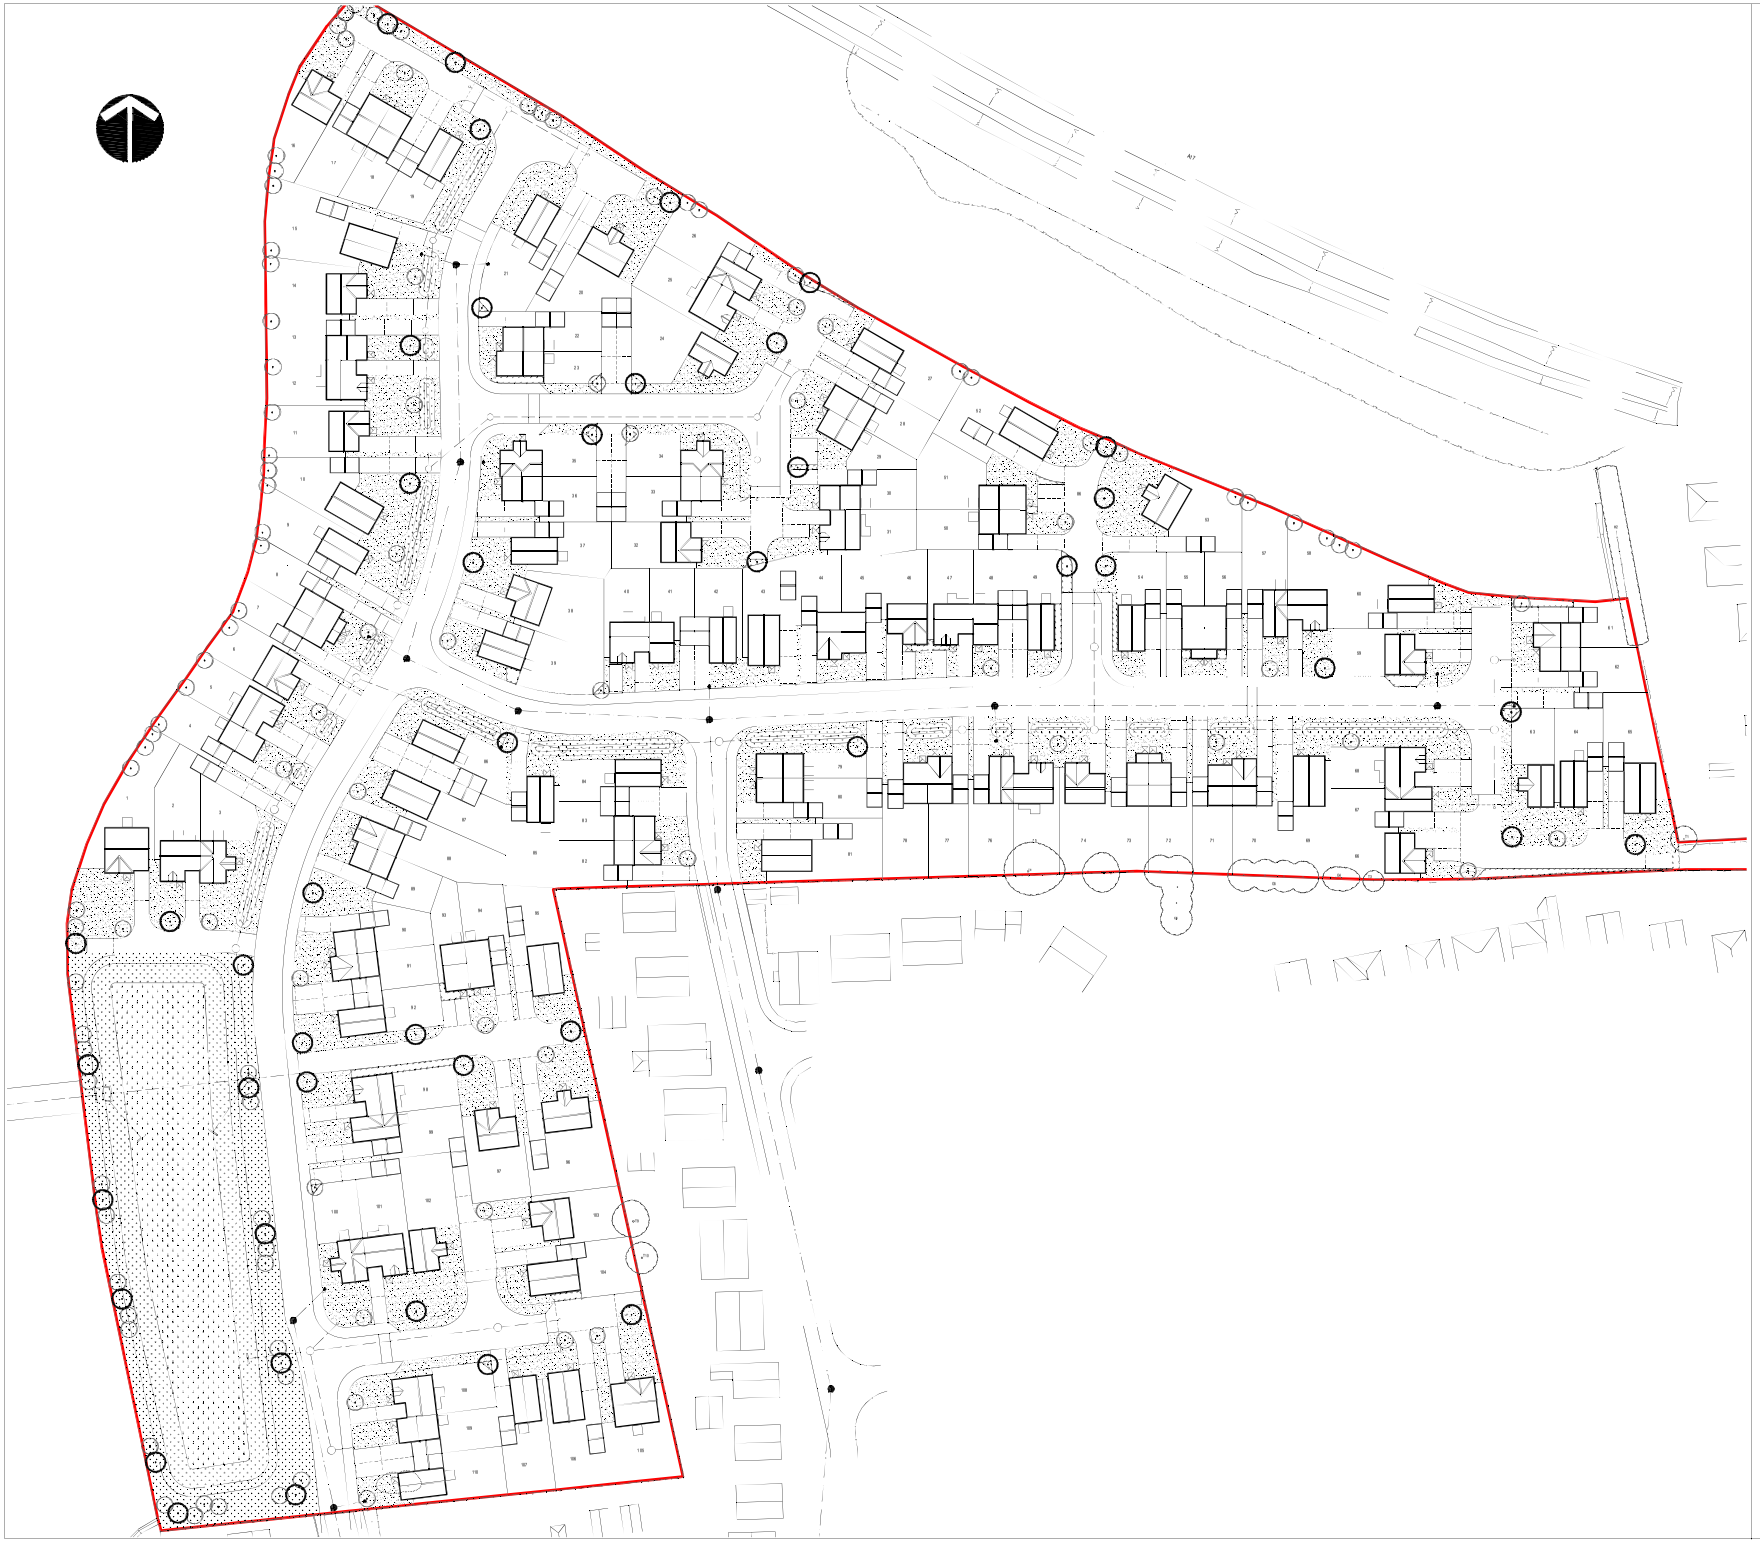


This drawing is the copyright of Rosetta Landscape Design and cannot be reproduced in any form without the express consent of the company. Written and scaled dimensions to be checked on site, any discrepancies reported prior to work commencing. **If in doubt please ask.**

This drawing has been prepared for the purpose of planning approval.

LEGEND

- Site boundary
- Existing tree to be retained
- Existing tree (to be removed to permit development)
- Proposed tree Standard
- Proposed tree Standard (Light)
- Proposed shrub bed
- Proposed grass
- Wildflower area Emorsgate EM8 'Meadow Mixture for Wetlands'
- Wildflower area Emorsgate EP1 'Pond Edge Mix'
- Wildflower area Emorsgate EM10 'Tussock Mix'

Base: Niemen Architects, 'Schematic Site Layout', 3162-0-001 Rev B received 15Jul20 and G30 Consulting, 'Fould and Surface Water Drainage Layout Plan', 08-0048-001 Rev P2 received 15Jul20

PROJECT	Northons Lane, Holbeach		
TITLE	Landscape Proposals		
CLIENT	Gleeson Homes and Regeneration		
DATE	16 Jul 20	SCALE 1 : 500	SHEET A1
DRAWN	MP/jr	DRAWING NO	3653/2
CHECKED	MP	REVISION	-

ROSETTA LANDSCAPE DESIGN
Chartered Landscape Architects
Swallow's Nest, Main Street
Askham Richard, York, YO26 5NA
Telephone +44 (0)1904 500410
Email design@rosettalandscape.co.uk
Web www.rosettalandscape.co.uk