


LOCATION PLAN 1:1250

SHDC
Planning & Development
2 1 JUL 2010
Ref: 0605-10


isg	MAIN CONTRACTOR: ISG CATHEDRAL	CONTRACT: LBG–YSD	JOB #: P10B8888	DATE: 06/04/10	DRAWN BY: mc
	SCALE: 1:1250 @A4	SITE: High Street, Holbeach		DESIGN ARCHITECT: HLN ARCHITECTS	
	DRAWING STATUS: 00	Boleyn House, St.Augustines Business Park, Whitstable, Kent CT5 3QJ TEL: 01227 792000 FAX: 01227 794000			
		TITLE: LOCATION PLAN			
01227 792000 www.isgcathedral.com	REVISION / DATE	DRAWING NUMBER: 50888888–P10B8888–---AREX–OT–A4–0004			

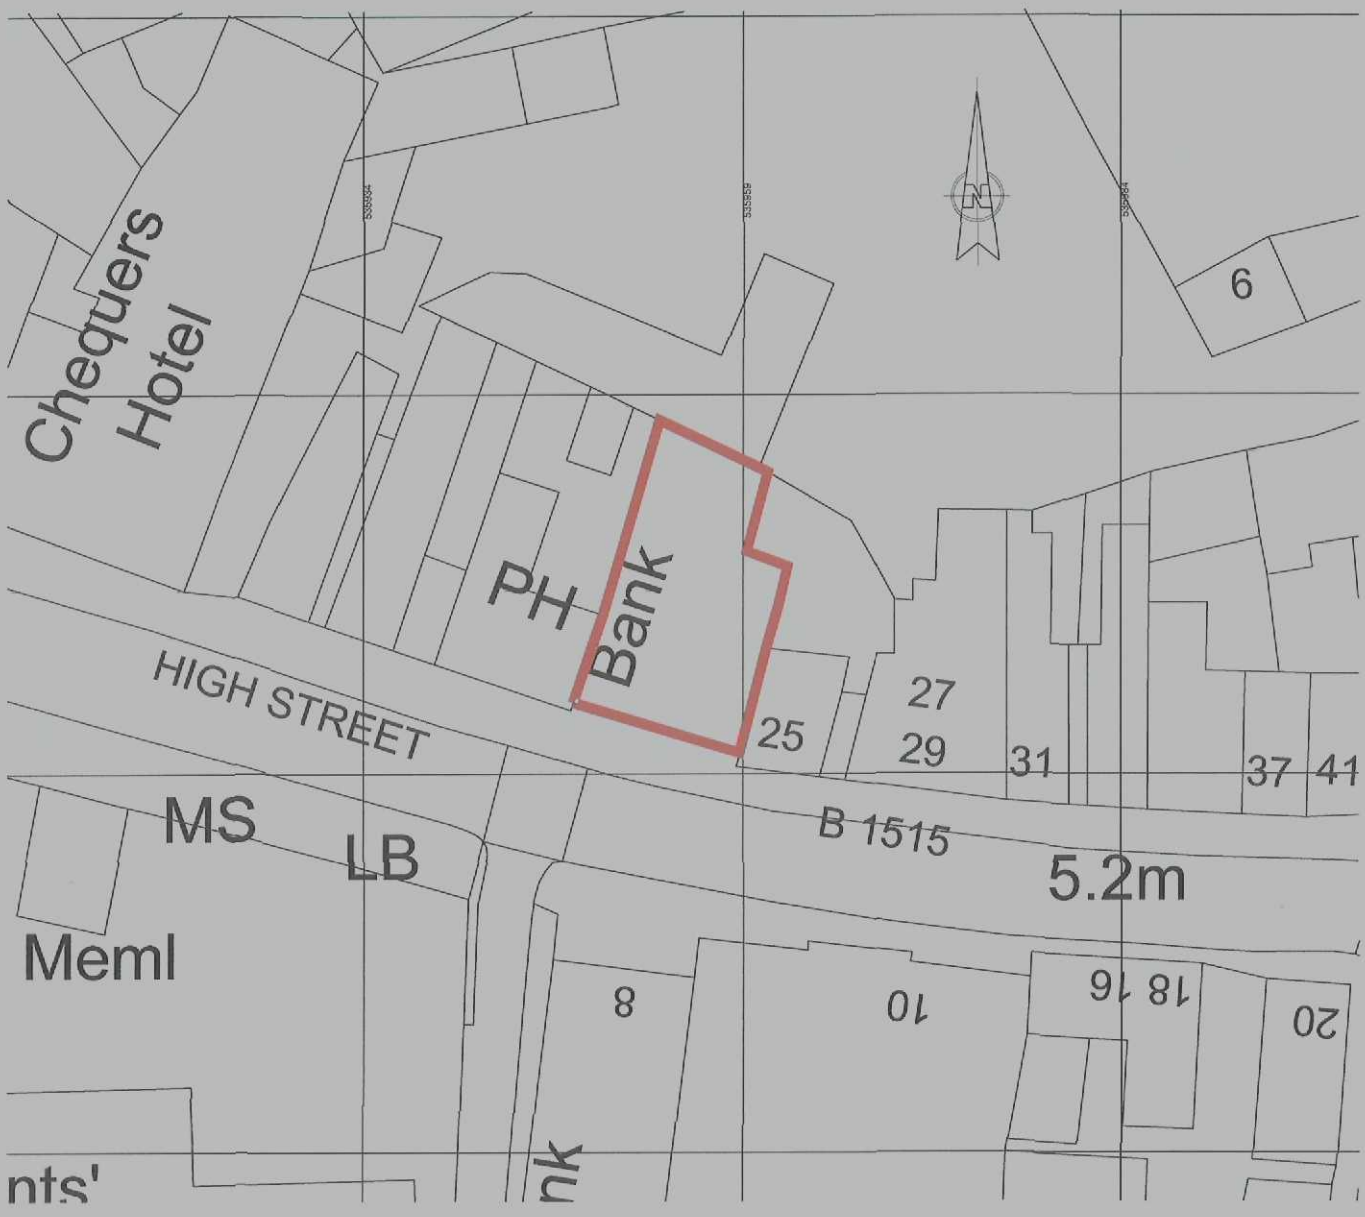

LOCATION PLAN 1:500

SHDC
Planning & Development
2 1 JUL 2010
Ref: 0605-10

isg	MAIN CONTRACTOR: ISG CATHEDRAL	CONTRACT: LBG–YSD	JOB #: P10B8888	DATE: 06/04/10	DRAWN BY: mc
	SCALE: 1:1250 @A4	SITE: High Street, Holbeach			DESIGN ARCHITECT: HLN ARCHITECTS
	DRAWING STATUS: 00	Bolsyn House, St.Augustines Business Park, Whitstable, Kent CT5 3QJ TEL: 01227 792000 FAX: 01227 794999			
		TITLE: BLOCK PLAN			
01227 792000 www.isgcathedral.com	REVISION / DATE	DRAWING NUMBER: 50888888–P10B8888–~~–AREX–OT–A4–0005			

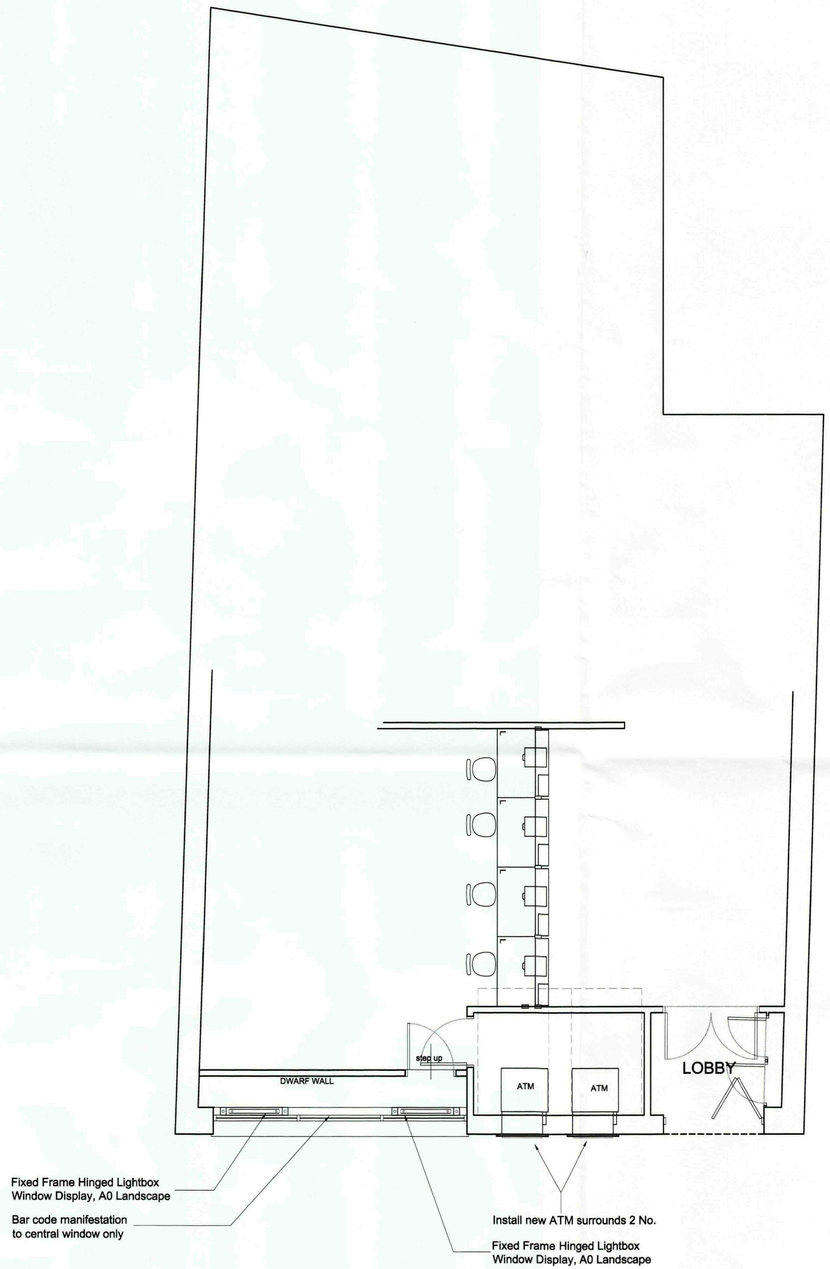


SHDC
Planning & Development
21 JUL 2010
Ref: 0605-10

Proposed Ground Floor
PLANNING

isg
01227 792000 www.isgcathedral.com

MAIN CONTRACTOR: BBG CATHEDRAL	CONTRACT: LBG - YSD	JOB #: P10B8888	DATE: 05/07/10	DRAWN BY: SWS
SCALE: 1:50	SITE: High Street, Holbeach		DESIGN ARCHITECT: HLN Architects	
DRAWING STATUS: 00	Bolsyn House, St.Augustines Business Park, Whitstable, Kent CT5 3QJ TEL: 01227 792000 FAX: 01227 794099			
REVISION:	TITLE: Proposed Ground Floor - PLANNING			
DATE:	DRAWING NUMBER: 50888888-P10B8888---AR00-00-A1-6000			

60 2205

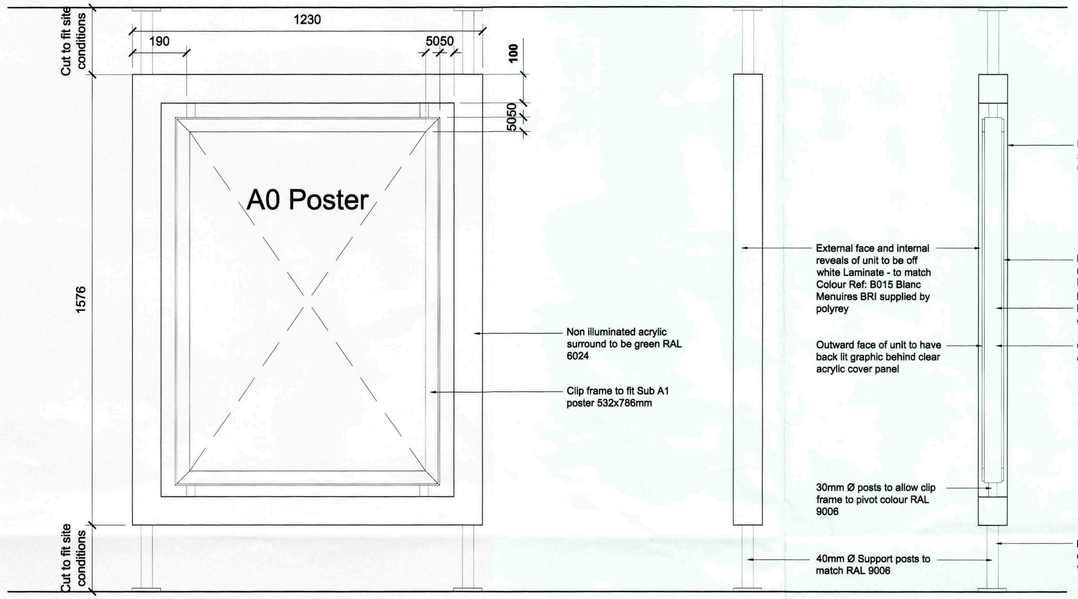


Front Elevation

Side Elevation

Section



Pictorial View

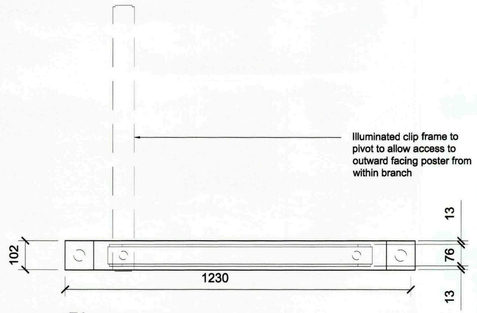


Plan


SHDC
Planning & Development
21 JUL 2010
Ref: 0605.10

isg
01227 792000 www.isgsalhedral.com

JOB NUMBER: J3C-YHD	JOB / P1088688	DATE: 10/06/10	DRAWN BY: SPB
SCALE: 1:10 @A3	PROJECT: High Street, Holbeach	CLIENT: ELLA ARCHITECTS	
REVISIONS STATUS: 00	TITLE: A0 on Window Display Details		
REVISION DATE:	DRAWING NUMBER: 60602205-P1088688----AR01-07-AS-5002		

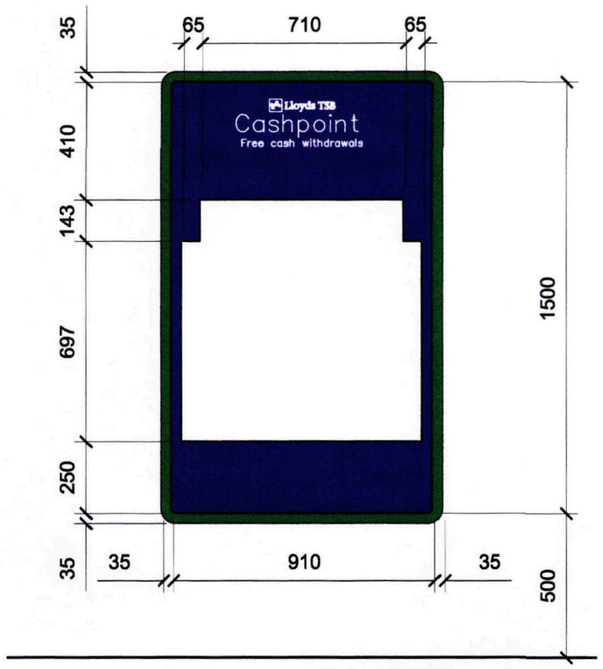

5885 External ATM Collar
Low Level Small Surround
Component Number 70 2223

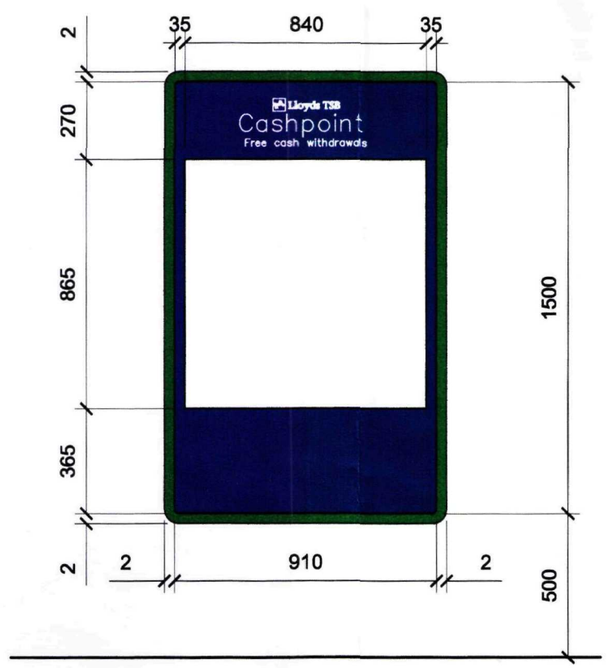

5685 External ATM Collar
Standard Height Small Surround
Component Number 70 2201

General Specification

External Collars
- Back Panel Surround to be 3mm aluminium powder coated green RAL 6029 60% gloss
- Face panel to be 10mm clear acrylic with 3mm chamfered & polished edges to outside and around aperture. Rear applied graphic to be opaque (light Blocking) blue RAL 5002 with white translucent text and full colour logo.
- Illumination to be green LED halo illumination with diffuser between face panel and surround & LED back lighting to text on face panel. Overall depth of frame to be 35mm.
- Power to be supplied from within premises alongside the foot of the ATM

Standard collars/ATM's to be adjusted to allow collars to line through on installation.

SHDC
Planning & Development
2 1 JUL 2010
Ref: 0605-10

isg
01227 792000 www.isgcathedral.com

MAIN CONTRACTOR: ISG CATHEDRAL	CONTRACT: LSG-YSD	JOB #: P1088888	DATE: 15/06/10	DRAWN BY: SWS
SCALE: 1:20 @A3	SITE: High Street, Holbeach		DESIGN ARCHITECT: HLN ARCHITECTS	
DRAWING STATUS: 00	Bolegate House, St.Augustines Business Park, Whitstable, Kent CT5 3QJ TEL: 01227 792000 FAX: 01227 794000			
REVISION:	TITLE: ATM Collar Details			
DATE:	DRAWING NUMBER: 50888888-P1088888---AE01-OT-A3-6003			