



BRICK CORBEL DETAIL

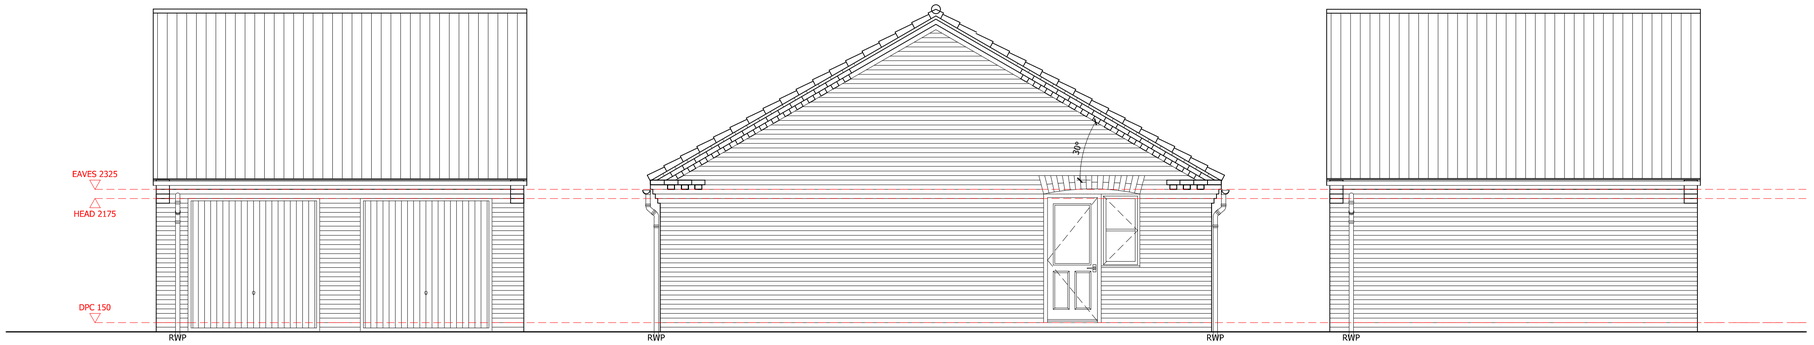


FRONT ELEVATION

SIDE ELEVATION

REAR ELEVATION


## WALL LEGEND

EXTERNAL WALL GARAGE





102.5mm FACING BRICKWORK
26mm CAVITY
100mm BLOCKWORK

EXTERNAL WALL HOME OFFICE

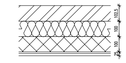



102.5mm FACING BRICKWORK
100mm CAVITY FULL FILL INSULATION
100mm BLOCKWORK
15mm PLASTERBOARD ON DABS

PARTY WALL HOME OFFICE

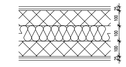



15mm PLASTERBOARD ON DABS
102.5mm FACING BRICKWORK
100mm CAVITY FULL FILL INSULATION
100mm BLOCKWORK
15mm PLASTERBOARD ON DABS

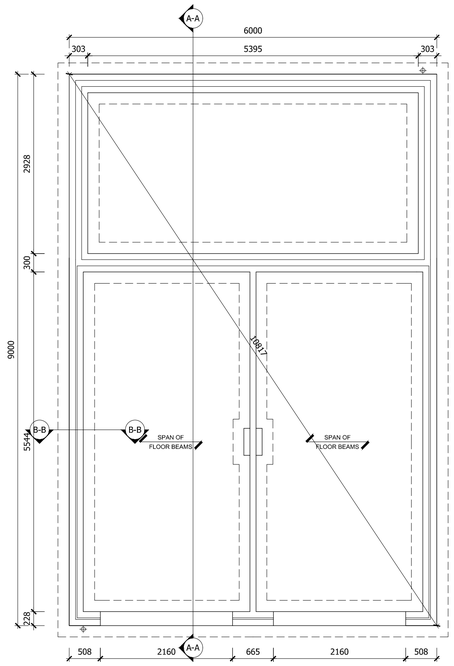



SUBSTRUCTURE PLAN

RWP positions dependant on roof span. See Elevations

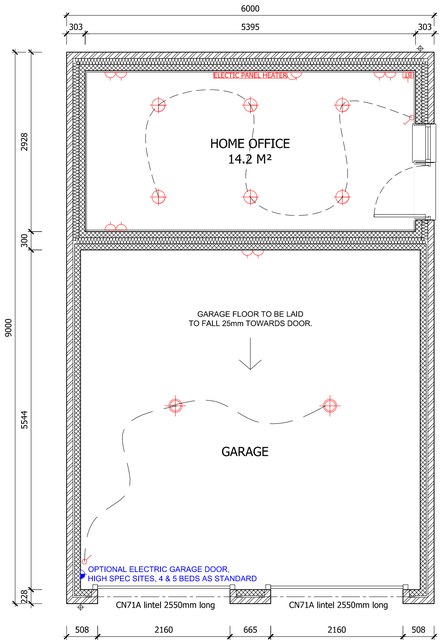


GARAGE PLAN

RWP positions dependant on roof span. See Elevations

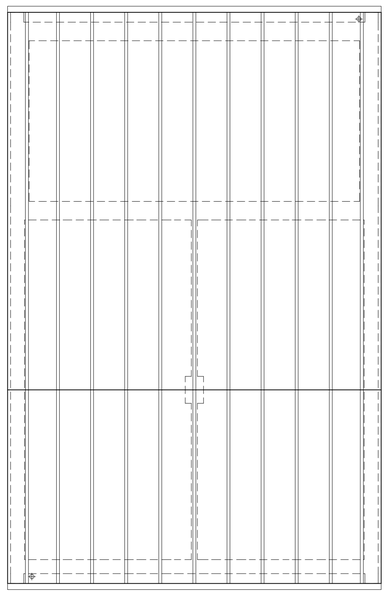

ROOF PLAN PITCH 35°

Design of roof trusses to be subject to confirmation by truss specialist.

| REV | DATE | DESCRIPTION |
|---|---|---|
| | | |

ASHWOOD HOMES
1 Goodison Road, Lincs Gateway Business Park,
Spalding, Lincs, PE12 6FY **T: 01406 490590**

PROJECT:
PROPOSED RESIDENTIAL DEVELOPMENT AT
LAND EAST OF CHAFFINCH WAY
HOLBEACH

DRAWING TITLE:
DOUBLE SHARED GARAGE
WITH HOME OFFICE

| | |
|---|---|
| SCALE: 1:50 @ A1 | DATE: 20.07.2021 |
| DRAWN: AR | REV: - |

DRAWING No:
75 - DGHO - 001

ASSOCIATED PLOTS :