

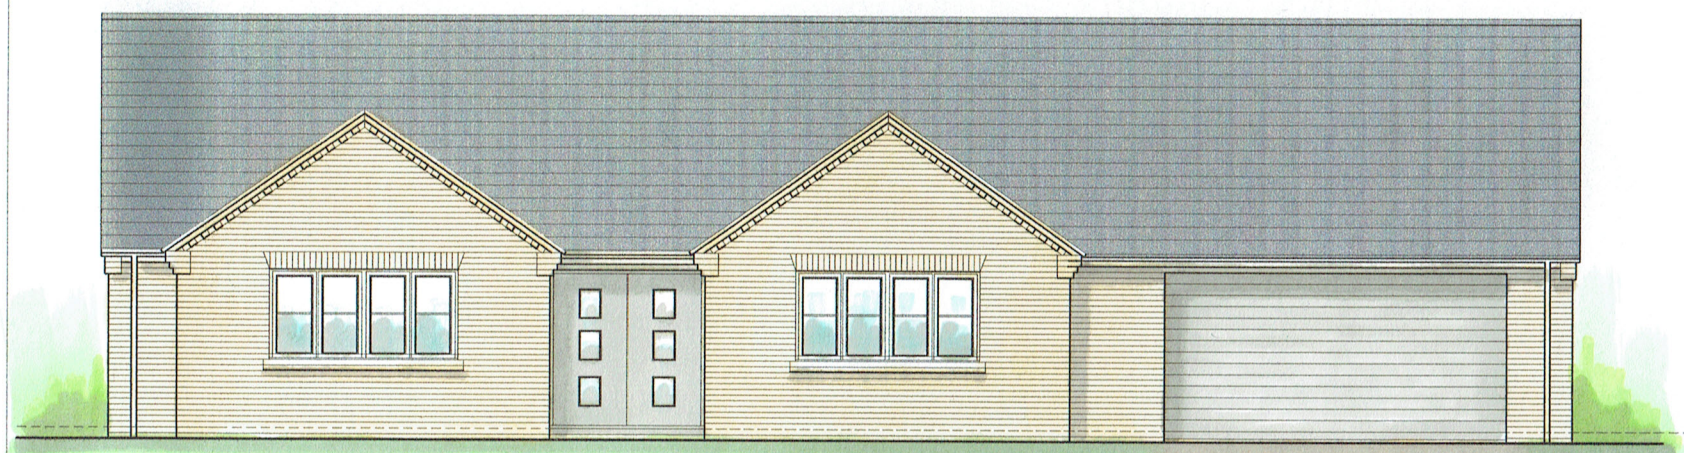


front elevation (south -west)

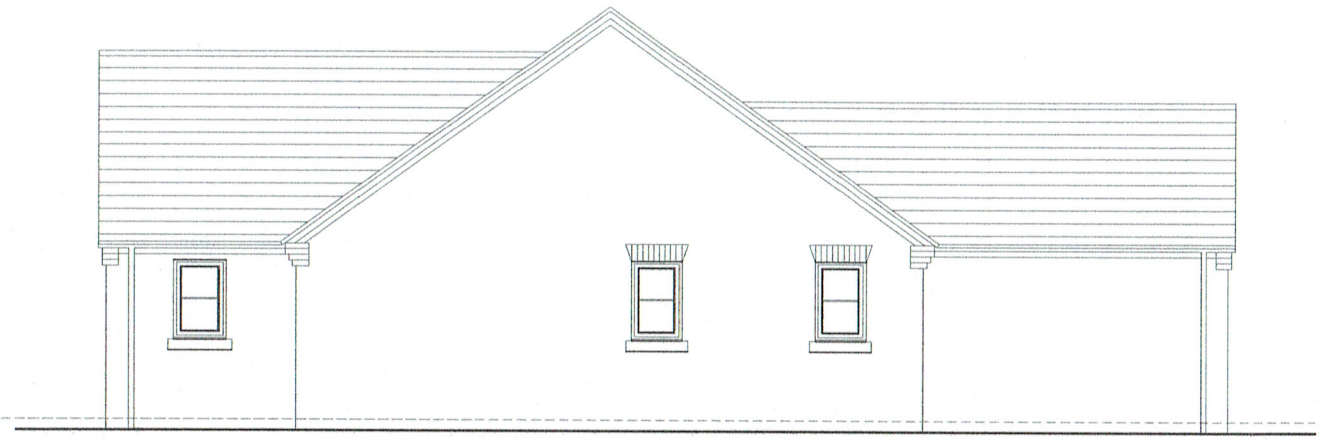


side elevation (north -west)

EXTERNAL MATERIALS
slate grey roof
black rainwater goods
cream pvc-u windows
dark grey entrance door & garage door
TBS Grantchester Blend facing bricks
stone cills.

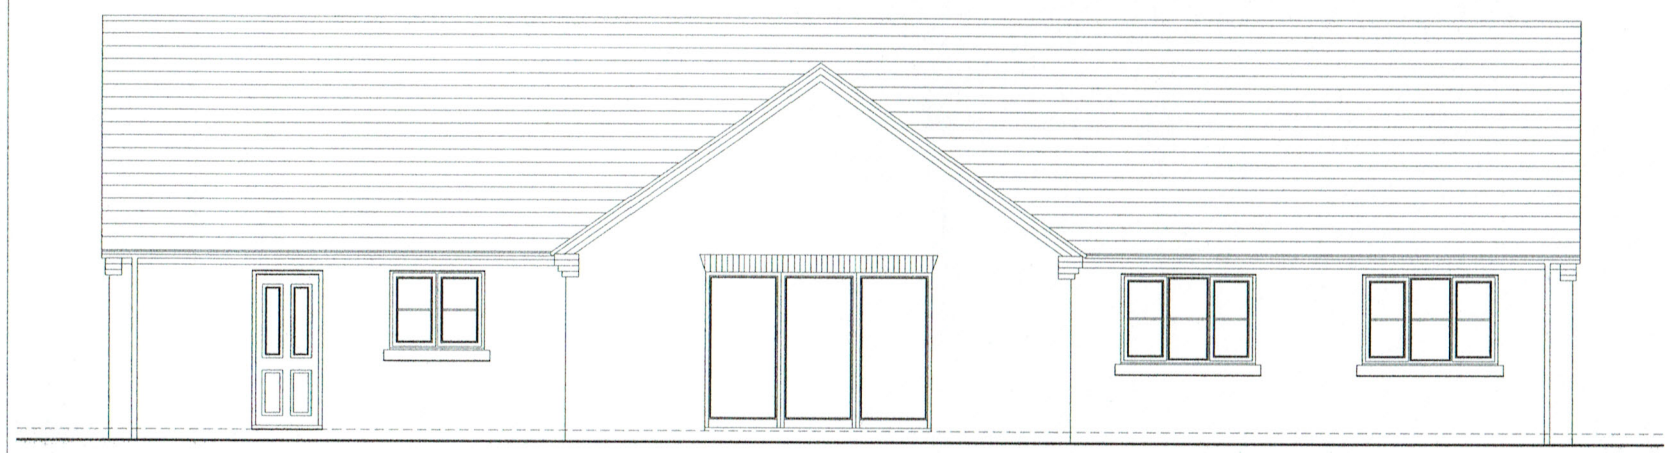

rear elevation (north -east)

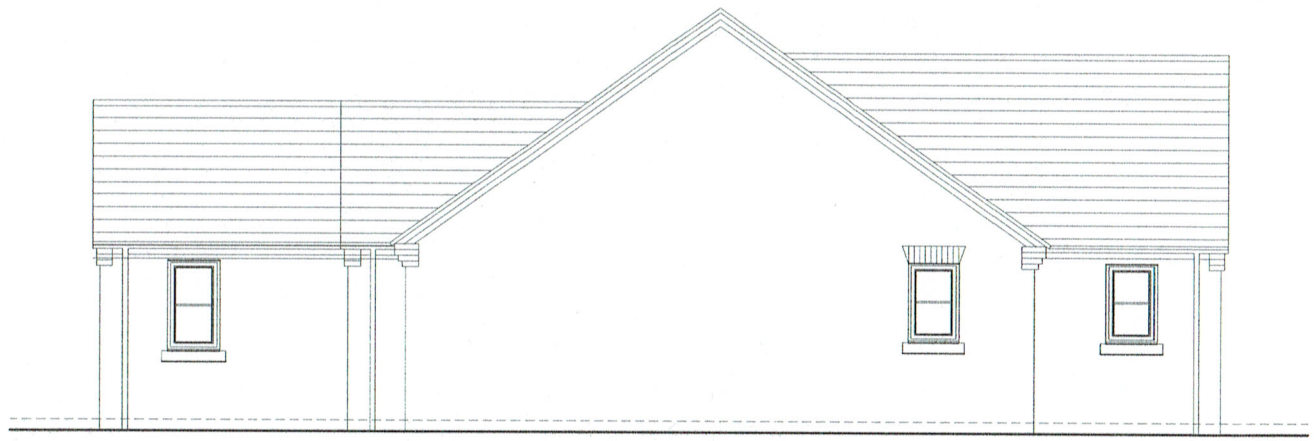

side elevation (south - east)

proposed elevations

0 1 2 3 4 5m

scale bar

mlp Moulton Land and Planning

moultonlandandplanning.co.uk 1 Chapel Court Wansford Peterborough PE8 6JF
tel 01780 782306 mob 07484 101655 e-mail alan@moultonland.co.uk

DCF BUILDERS Limited

Tel. 01406 709162 M. 07977 766559 Email. enquiries@dcfbuilders.co.uk

Project
Proposed Detached Bungalow - Plot 1
Land Adjacent Longfield House
Northon's Lane Holbeach
for DCF Builders Limited

Drawing
ELEVATIONS

date may 2021
scale(s) 1 : 100 @ A3
DRG. No. DCF / pl / P1 / 04