



front elevation (south-east)

EXTERNAL MATERIALS
slate grey roof
grey cladding, bargeboard & fascias
black rainwater goods
cream pvc-u windows
dark grey entrance screen
Forterra Hampton Rural Blend brickwork
stone cills.

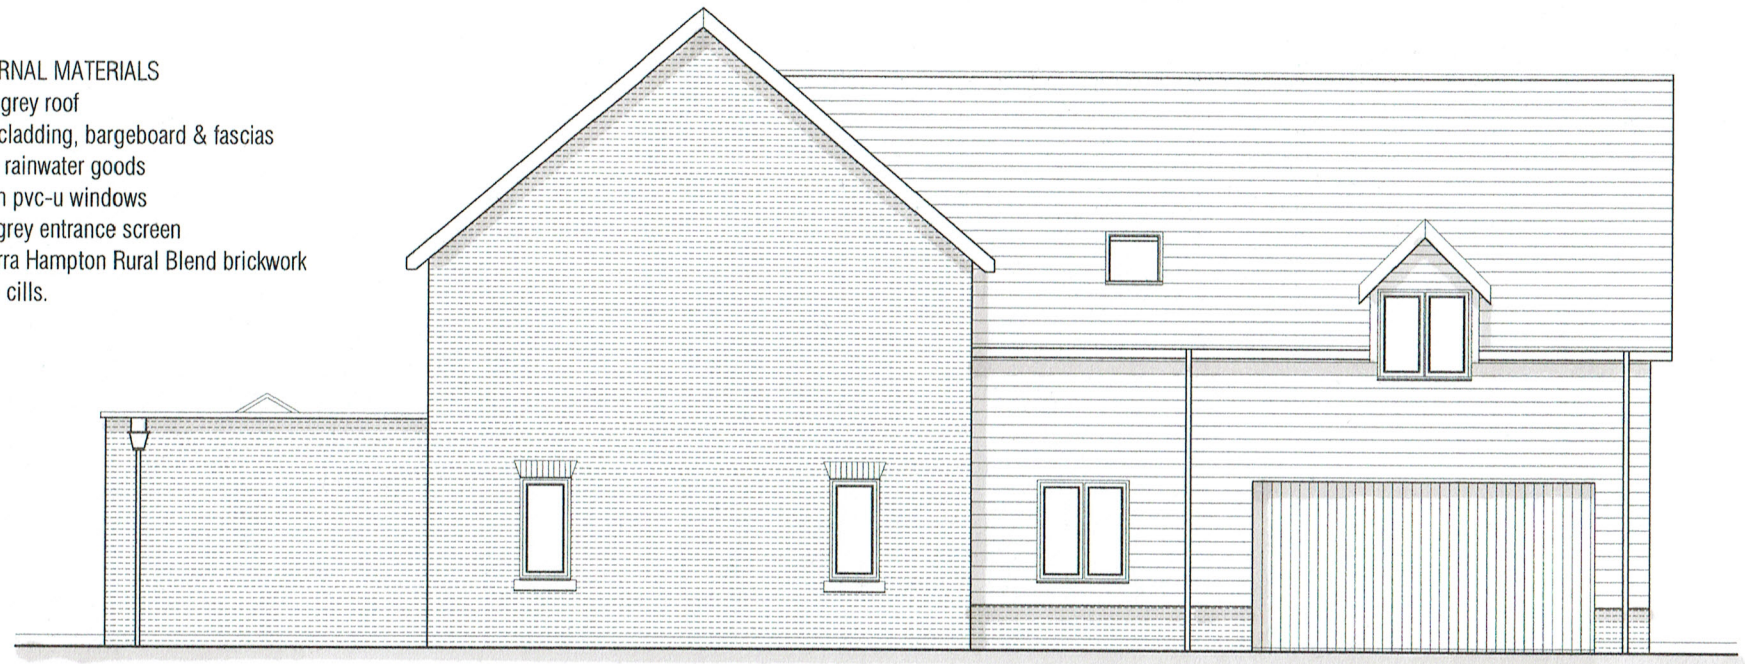

side elevation (south-west)

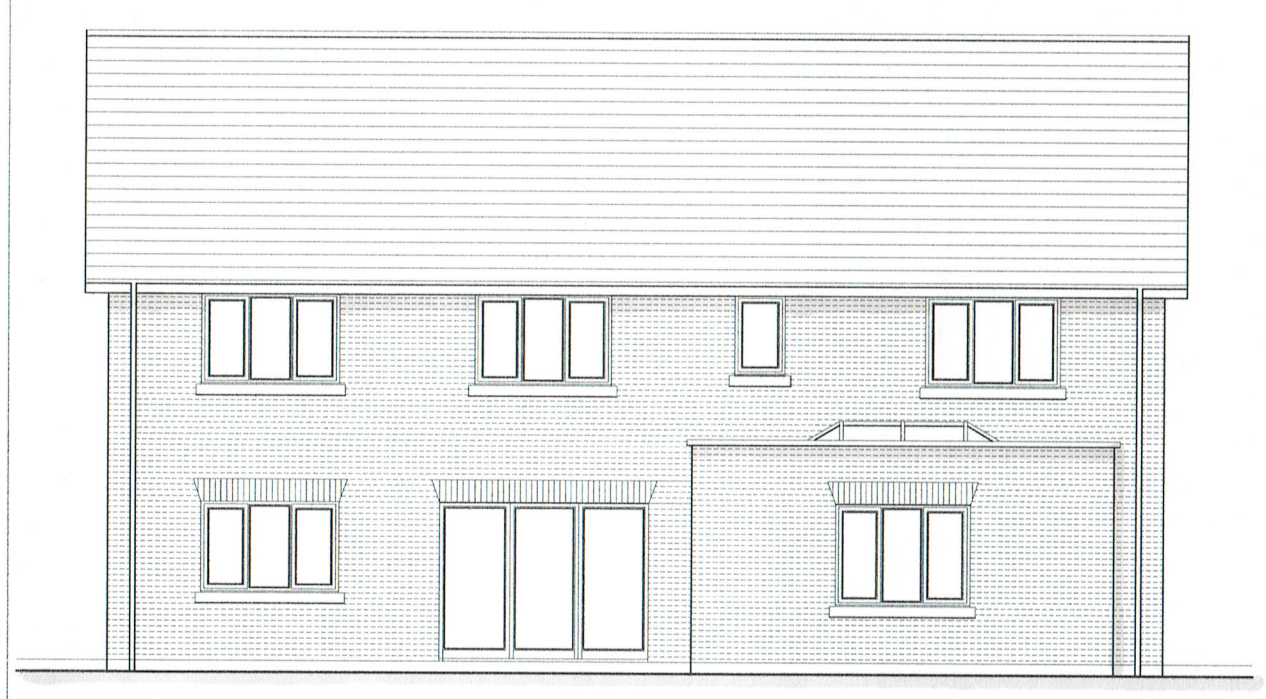

rear elevation (north-west)



side elevation (north-east)

0 1 2 3 4 5m

scale bar

mlp Moulton Land and Planning
moultonlandandplanning.co.uk 1 Chapel Court Wansford Peterborough PE8 6JF
tel 01780 782306 mob 07484 101655 e-mail alan@moultonland.co.uk

DCF BUILDERS Limited
Tel. 01406 709402 M. 07977 766559 Email. enquiries@dcfbuilders.co.uk

Project
Proposed Detached Dwelling - Plot 4
Land Adjacent Longfield House
Northon's Lane Holbeach
for DCF Builders Limited

Drawing
ELEVATIONS

date may 2021
scale(s) 1 : 100 @ A3
DRG. No. DCF / pl / P4 / 04