

6421 Corporate Architecture
220 (A)
ELEVATIONS


NO DIMENSIONS TO BE SCALED FROM THIS DRAWING, ALL DIMENSIONS TO BE CHECKED ON SITE. ANY DISCREPANCIES WITH THE DRAWINGS TO BE REPORTED AND CLARIFIED PRIOR TO COMMENCING WORKS ON SITE, IF IN DOUBT – ASK. THIS DRAWING IS COPYRIGHT.

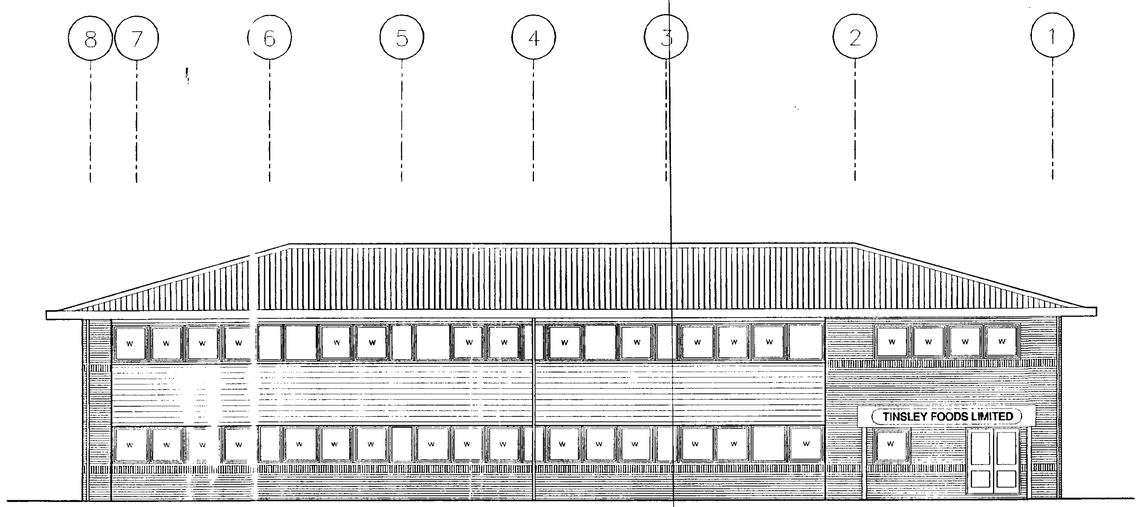


SOUTH ELEVATION

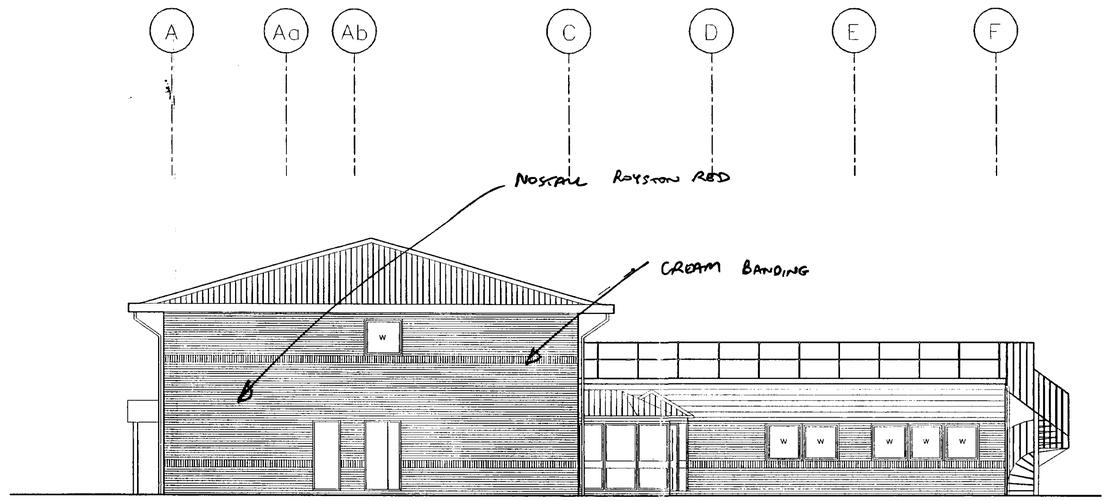

EAST ELEVATION

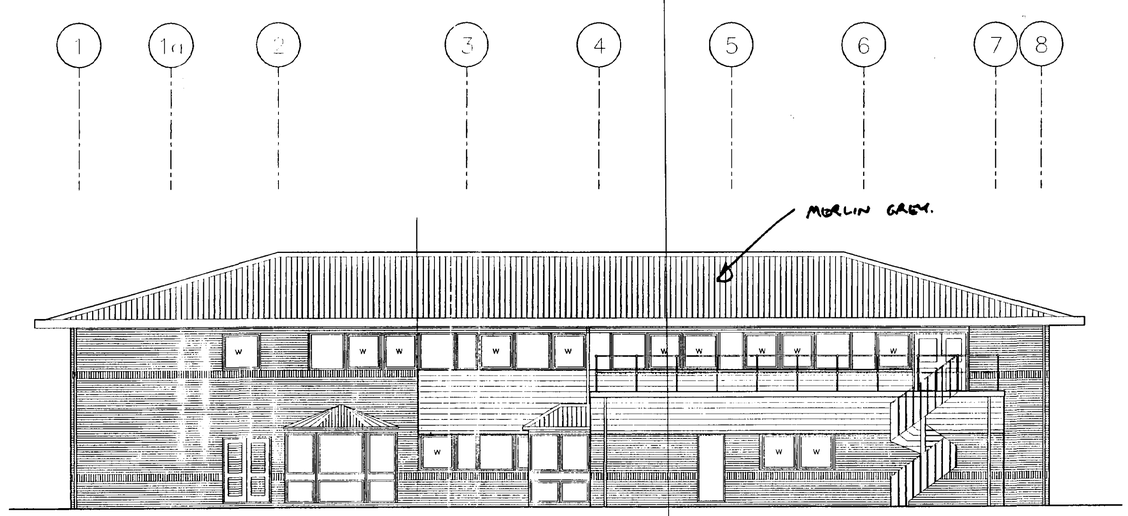

NORTH ELEVATION

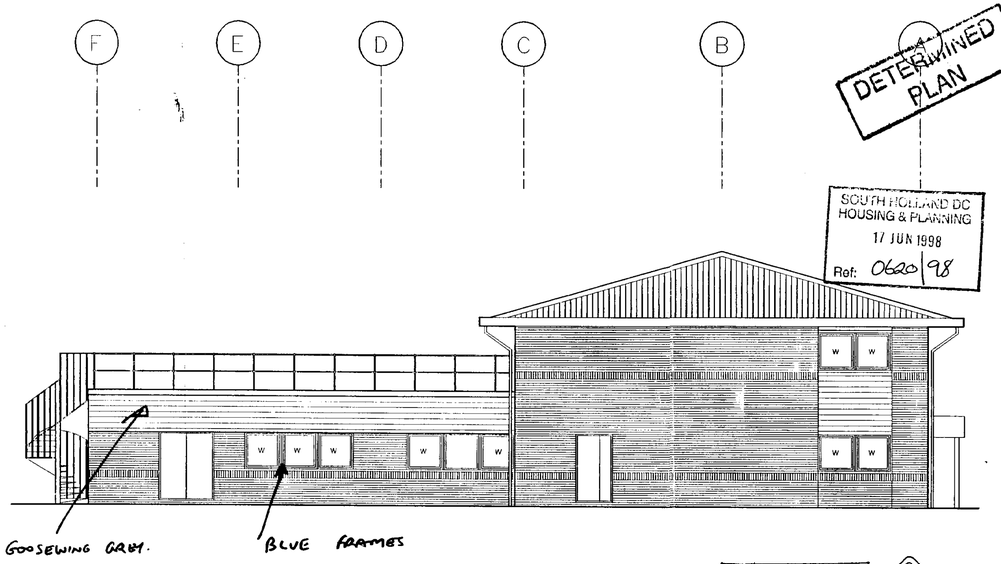

WEST ELEVATION

DETERMINED PLAN

SOUTH HOLLAND DC
HOUSING & PLANNING
17 JUN 1998
Ref: 0620/98

Rev.	Description
A	Redrawn following handing of building.
Date 29.01.98	

CORPORATE a Ltd ARCHITECTURE

CLIENT
Tinsley Foods Limited
Design and Build
Lindum Construction
6421

TITLE
OFFICE BUILDING
Project No 1380


ELEVATIONS

DATE 28.10.97
SCALE 1:100
DRAWING NO.
ISSUE NO.


LINDUM CONST. CO. LTD.
QA | FOR CONSTRUCTION

6421 CORPORATE ARCHITECTUR
LAB
1452 03 (B)
GENERAL ARRANGEMENT EAST & WEST ELEVATIONS

NO DIMENSIONS TO BE SCALED FROM THIS DRAWING, ALL DIMENSIONS TO BE CHECKED ON SITE. ANY DISCREPANCIES WITH THE DRAWINGS TO BE REPORTED AND CLARIFIED PRIOR TO COMMENCING WORKS ON SITE, IF IN DOUBT – ASK. THIS DRAWING IS COPYRIGHT.

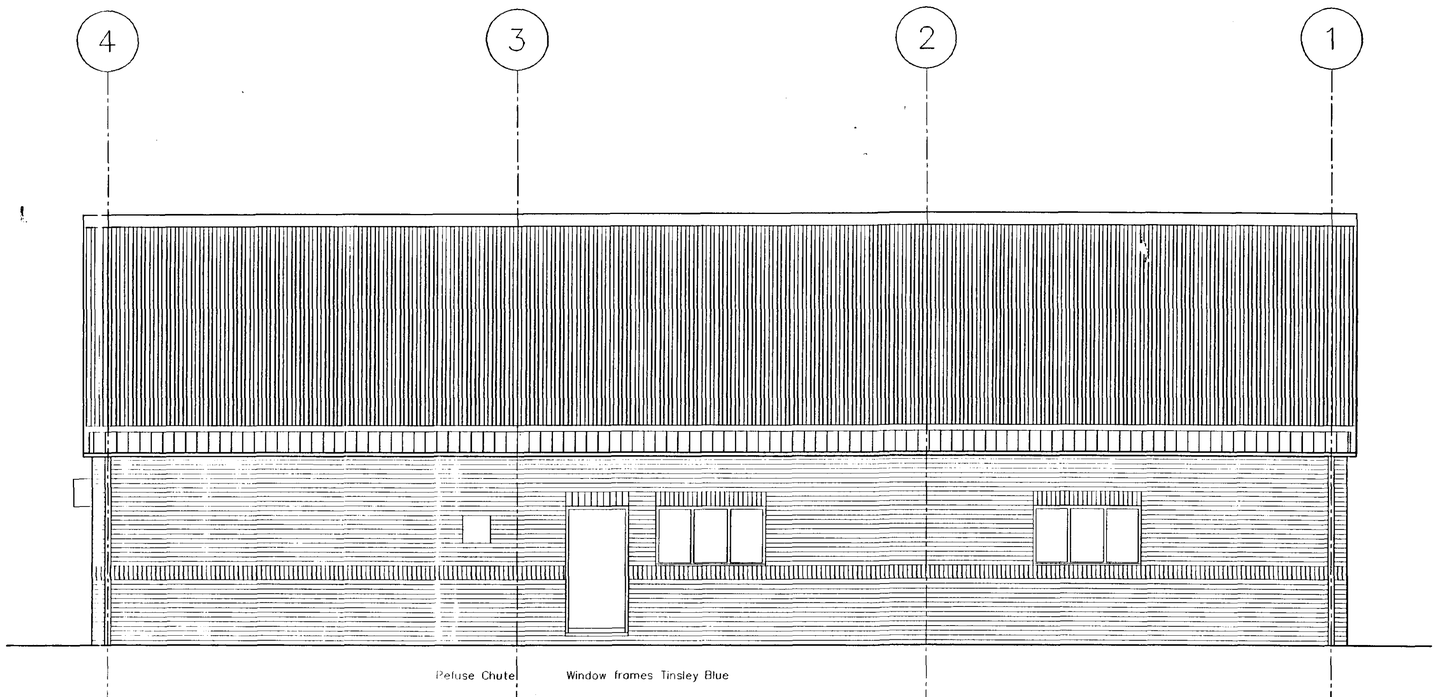

EAST ELEVATION

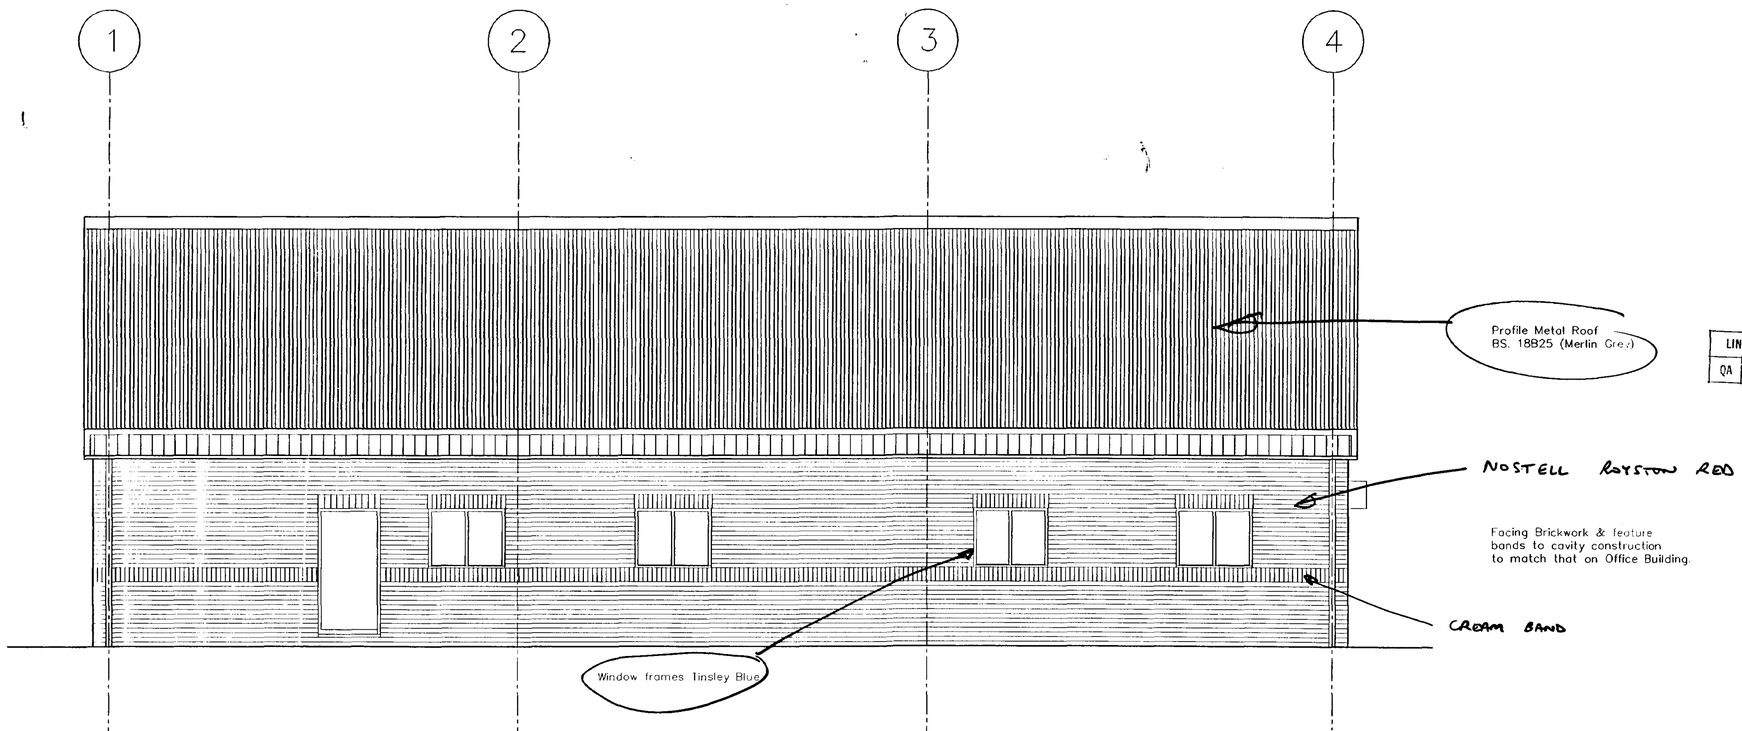

RECEIVED
11 JUN 1998
SOUTH HOLLAND DC
HOUSING & PLANNING
17 JUN 1998
Ref: 0620/98

LINDUM CONST. CO. LTD.
QA | FOR CONSTRUCTION

FOR CONSTRUCTION
Revision:
Date:

Rev.	Description
B	Additional clients comments incorporated.
Date	09.06.98
Rev.	Description
A	Clients comments incorporated.
Date	05.06.98

CORPORATE ARCHITECTURE Ltd

CLIENT
Tinsley Foods Limited
Design and Build
Lindum Construction

TITLE
Laboratory Building
Project No 1452

General Arrangement
East and West Elevations


DATE 20.05.98
SCALE 1:50
DRAWING NO. 003
ISSUE NO. B

LAB


1452 02 (B)

GENERAL ARRANGEMENT NORTH & SOUTH ELEVATIONS

NO DIMENSIONS TO BE SCALED FROM THIS DRAWING, ALL DIMENSIONS TO BE CHECKED ON SITE. ANY DISCREPANCIES WITH THE DRAWINGS TO BE REPORTED AND CLARIFIED PRIOR TO COMMENCING WORKS ON SITE, IF IN DOUBT – ASK. THIS DRAWING IS COPYRIGHT.

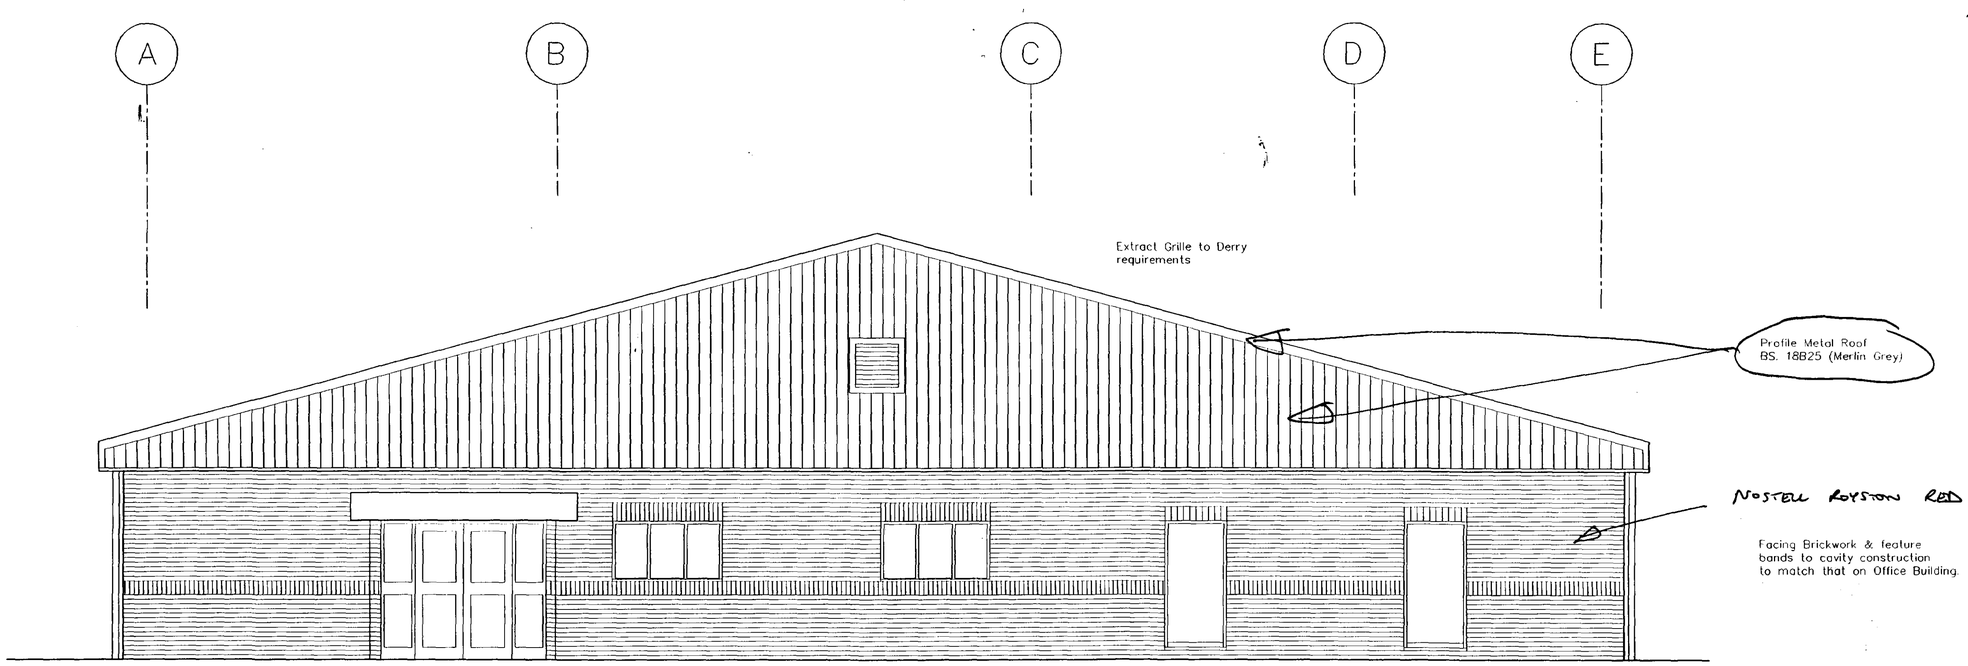

SOUTH ELEVATION

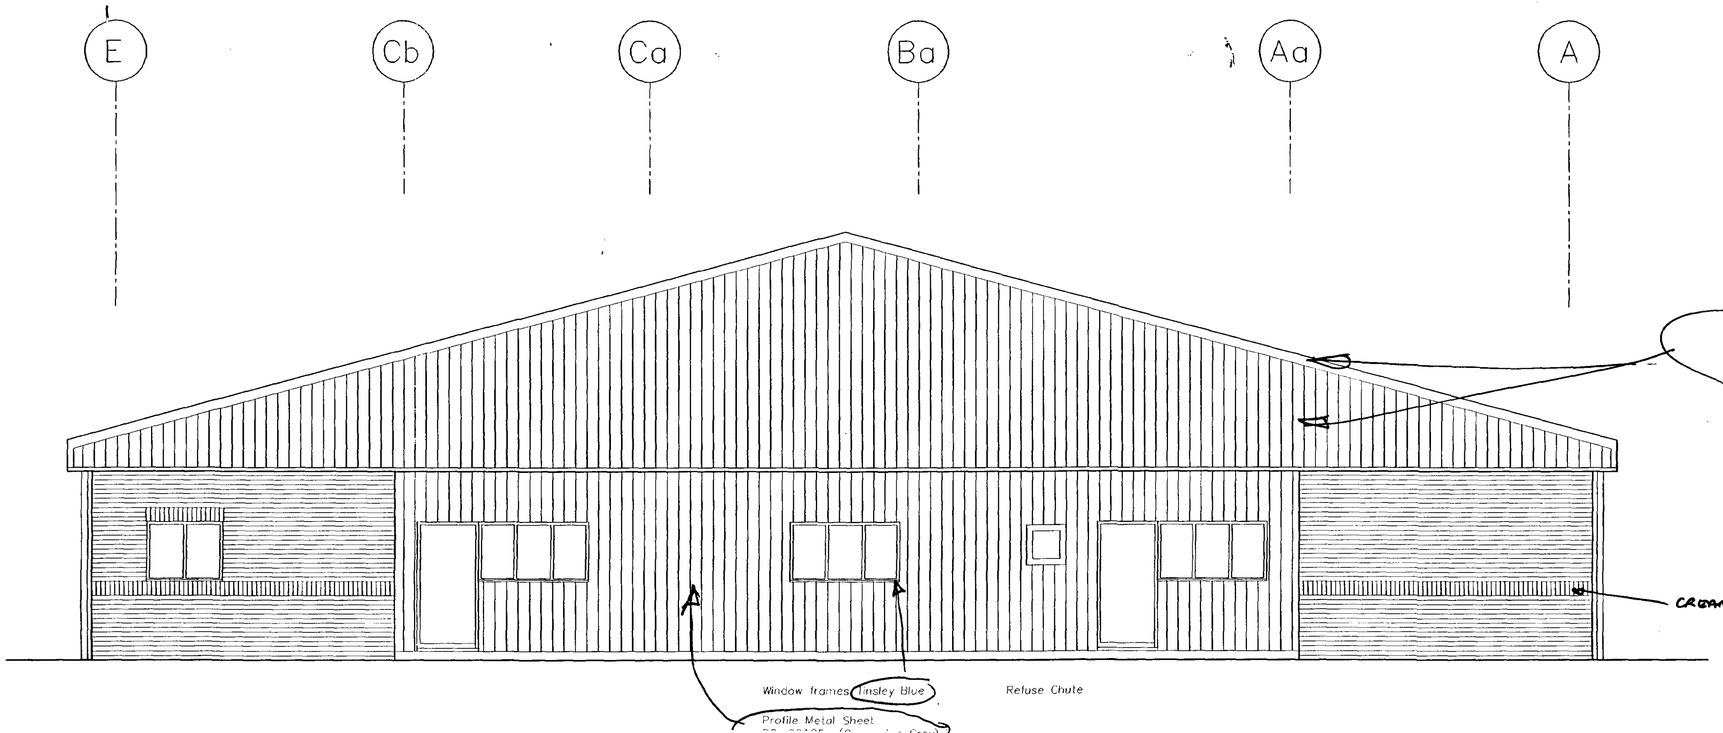

Rev.	Description
B	Additional clients comments incorporated.
Date	09.06.98
Rev.	Description
	Clients comments incorporated.
Date	05.06.98

DEPOSITED PLANS RECEIVED 17 JUN 1998 DETERMINED PLAN

LINDUM CONST. CO. LTD.
QA | FOR CONSTRUCTION

SOUTH HOLLAND DC HOUSING & PLANNING
17 JUN 1998
Ref: 0620/98

FOR CONSTRUCTION

CORPORATE ARCHITECTURE Ltd

CLIENT
Tinsley Foods Limited
Design and Build
Lindum Construction

TITLE
Laboratory Building
Project No 1452

General Arrangement
North and South Elevations

DATE	SCALE
20.05.98	1:50
DRAWING NO.	ISSUE NO.
002	B

CORPORATE ARCHITECTURE LIMITED