



FRONT ELEVATION SIDE ELEVATIONS REAR ELEVATION



LOCATION PLAN

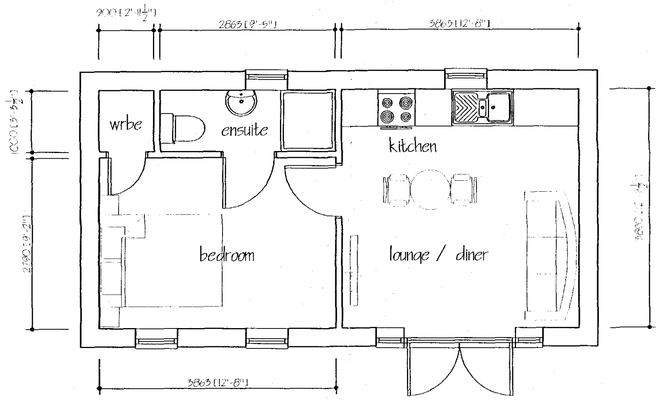

PLAN

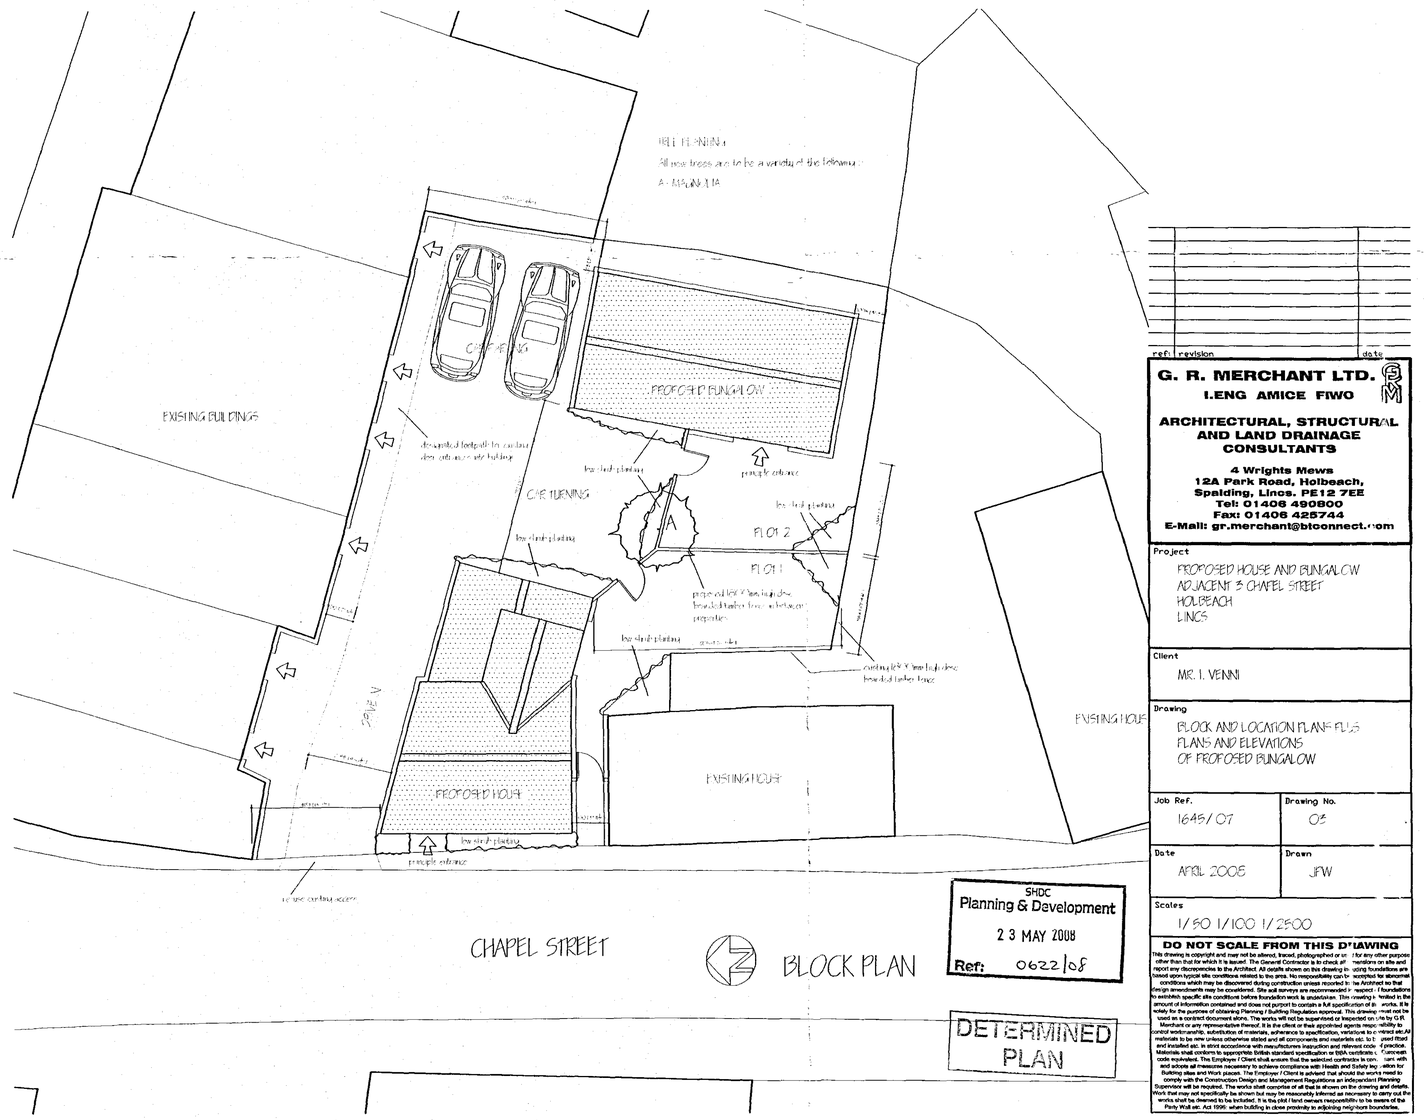

BLOCK PLAN

SHDC
Planning & Development
2 3 MAY 2008
Ref: 0622/08

DETERMINED PLAN

ref:	revision	date

G. R. MERCHANT LTD.
I.ENG AMICE FIWO

ARCHITECTURAL, STRUCTURAL AND LAND DRAINAGE CONSULTANTS

4 Wrights Mews
12A Park Road, Holbeach,
Spalding, Lincs. PE12 7EE
Tel: 01406 490800
Fax: 01406 425744
E-Mail: gr.merchant@btconnect.com

Project
PROPOSED HOUSE AND BUNGALOW
ADJACENT 3 CHAPEL STREET
HOLBEACH
LINCS

Client
MR. I. VENNI

Drawing
BLOCK AND LOCATION PLANS PLUS
PLANS AND ELEVATIONS
OF PROPOSED BUNGALOW

Job Ref.	Drawing No.
1645/07	03
Date	**Drawn**
APRIL 2008	JFW

Scales
1/50 1/100 1/2500

DO NOT SCALE FROM THIS DRAWING

This drawing is copyright and may not be altered, traced, photographed or u for any other purpose other than that for which it is issued. The General Contractor is to check all mensions on site and report any discrepancies to the Architect. All details shown on this drawing in using foundations are based upon typical site conditions related to the area. No responsibility can b acceptable for abnormal conditions which may be discovered during construction unless reported to he Architect so that design amendments may be overtaken. Site soil surveys are recommended in respect / foundations to establish specific site conditions before foundation work is undertaken. This drawing is limited in the amount of information contained and does not purport to contain a full specification of th works. It is solely for the purposes of obtaining Planning / Building Regulation approval. This drawing must not be used as a contract document alone. The works will not be supervised or inspected on behalf by G.R. Merchant or any representative thereof. It is the client or their appointed agents respo sibility to control workmanship, substitution of materials, adherence to specification, variations to c ntract etc.All materials to be new unless otherwise stated and all components and materials etc. to b used fitted and installed etc. in strict accordance with manufacturers instruction and relevant code f practice. Materials shall conform to appropriate British standard specification or BBA certificate. Alternati can with code equivalent. The Employer / Client shall ensure that the selected contractor is com- ram with all statutory requirements necessary to achieve compliance with Health and Safety leg slation for building operations on the work poject. The Employer / Client is advised that should the work not comply with the Construction (Design and Management) Regulations an appointment Planning Supervisor will be required. This drawing is copyright and remains the property of G.R. Merchant and details Work that may not specifically be shown but may be reasonably inferred as necessary to carry out the works shall be deemed to be included. It is the client / land owners responsibility to be aware of the Party Wall etc. Act 1996 when building in close proximity to adjoining neighbours boundaries.