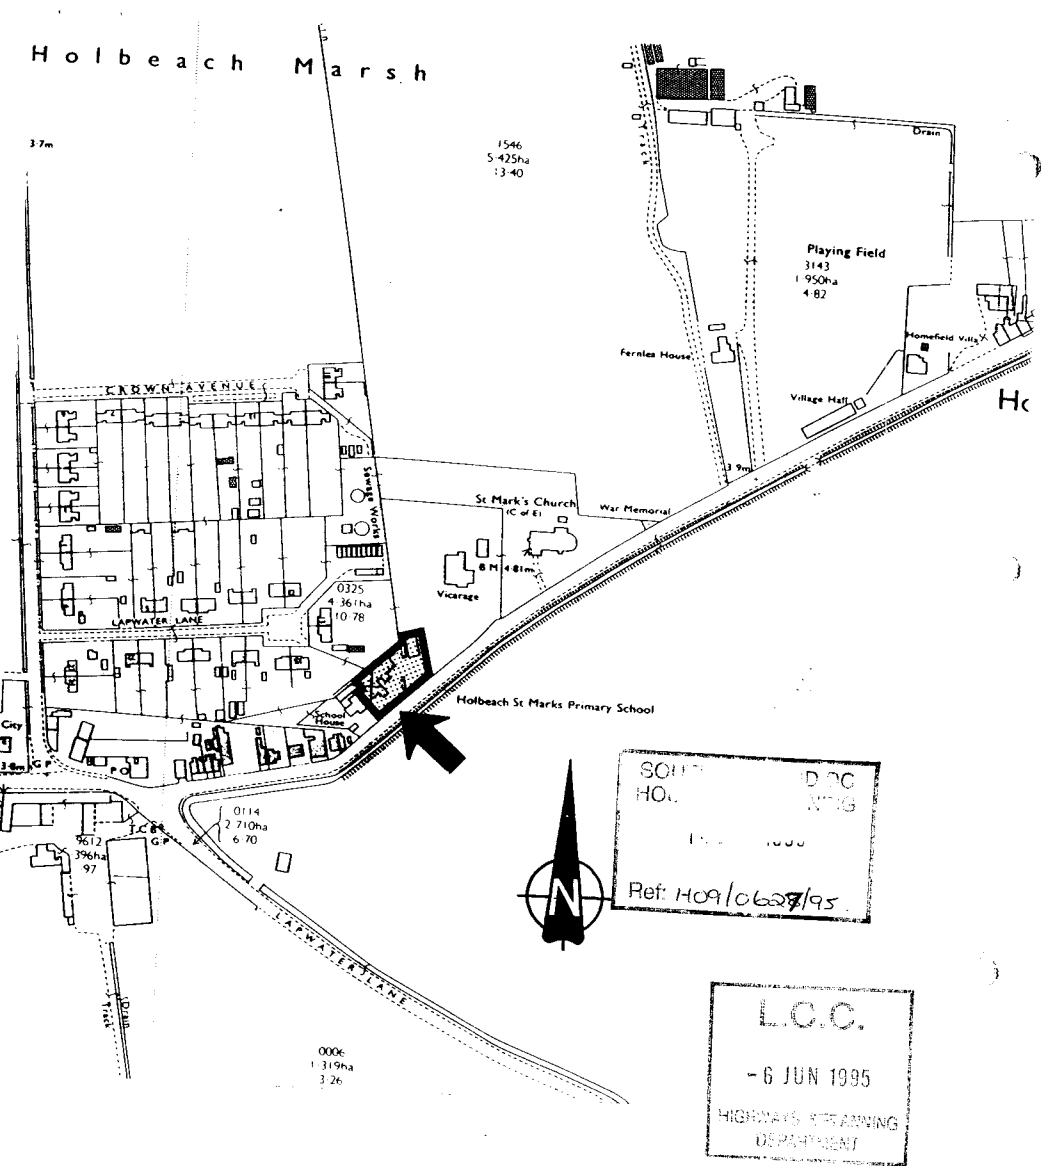


SOUTH HOL... ROAD KING
Ref: H09/0628/95
L.C.C.
- 6 JUN 1995
HIGHWAYS PLANNING DEPARTMENT

HOLBEACH - St. MARK'S C. E. PRIMARY SCHOOL.

DETERMINED PLAN

LINCOLNSHIRE COUNTY COUNCIL
County Offices Lincoln
Reproduced / based upon the O.S. Map with the permission of the Controller of H.M. Stationery Office.
CROWN COPYRIGHT RESERVED
Date.....

Lincolnshire


Scale 1 : 2500
Date 17/11/86

all dimensions in

A4/1227/36

SOUTH ... DC
HO... ...NING
... 1995
Ref: H09/0629/95.

L.C.C.
- 6 JUN 1995
HIGHWAYS & PLANNING
DEPARTMENT

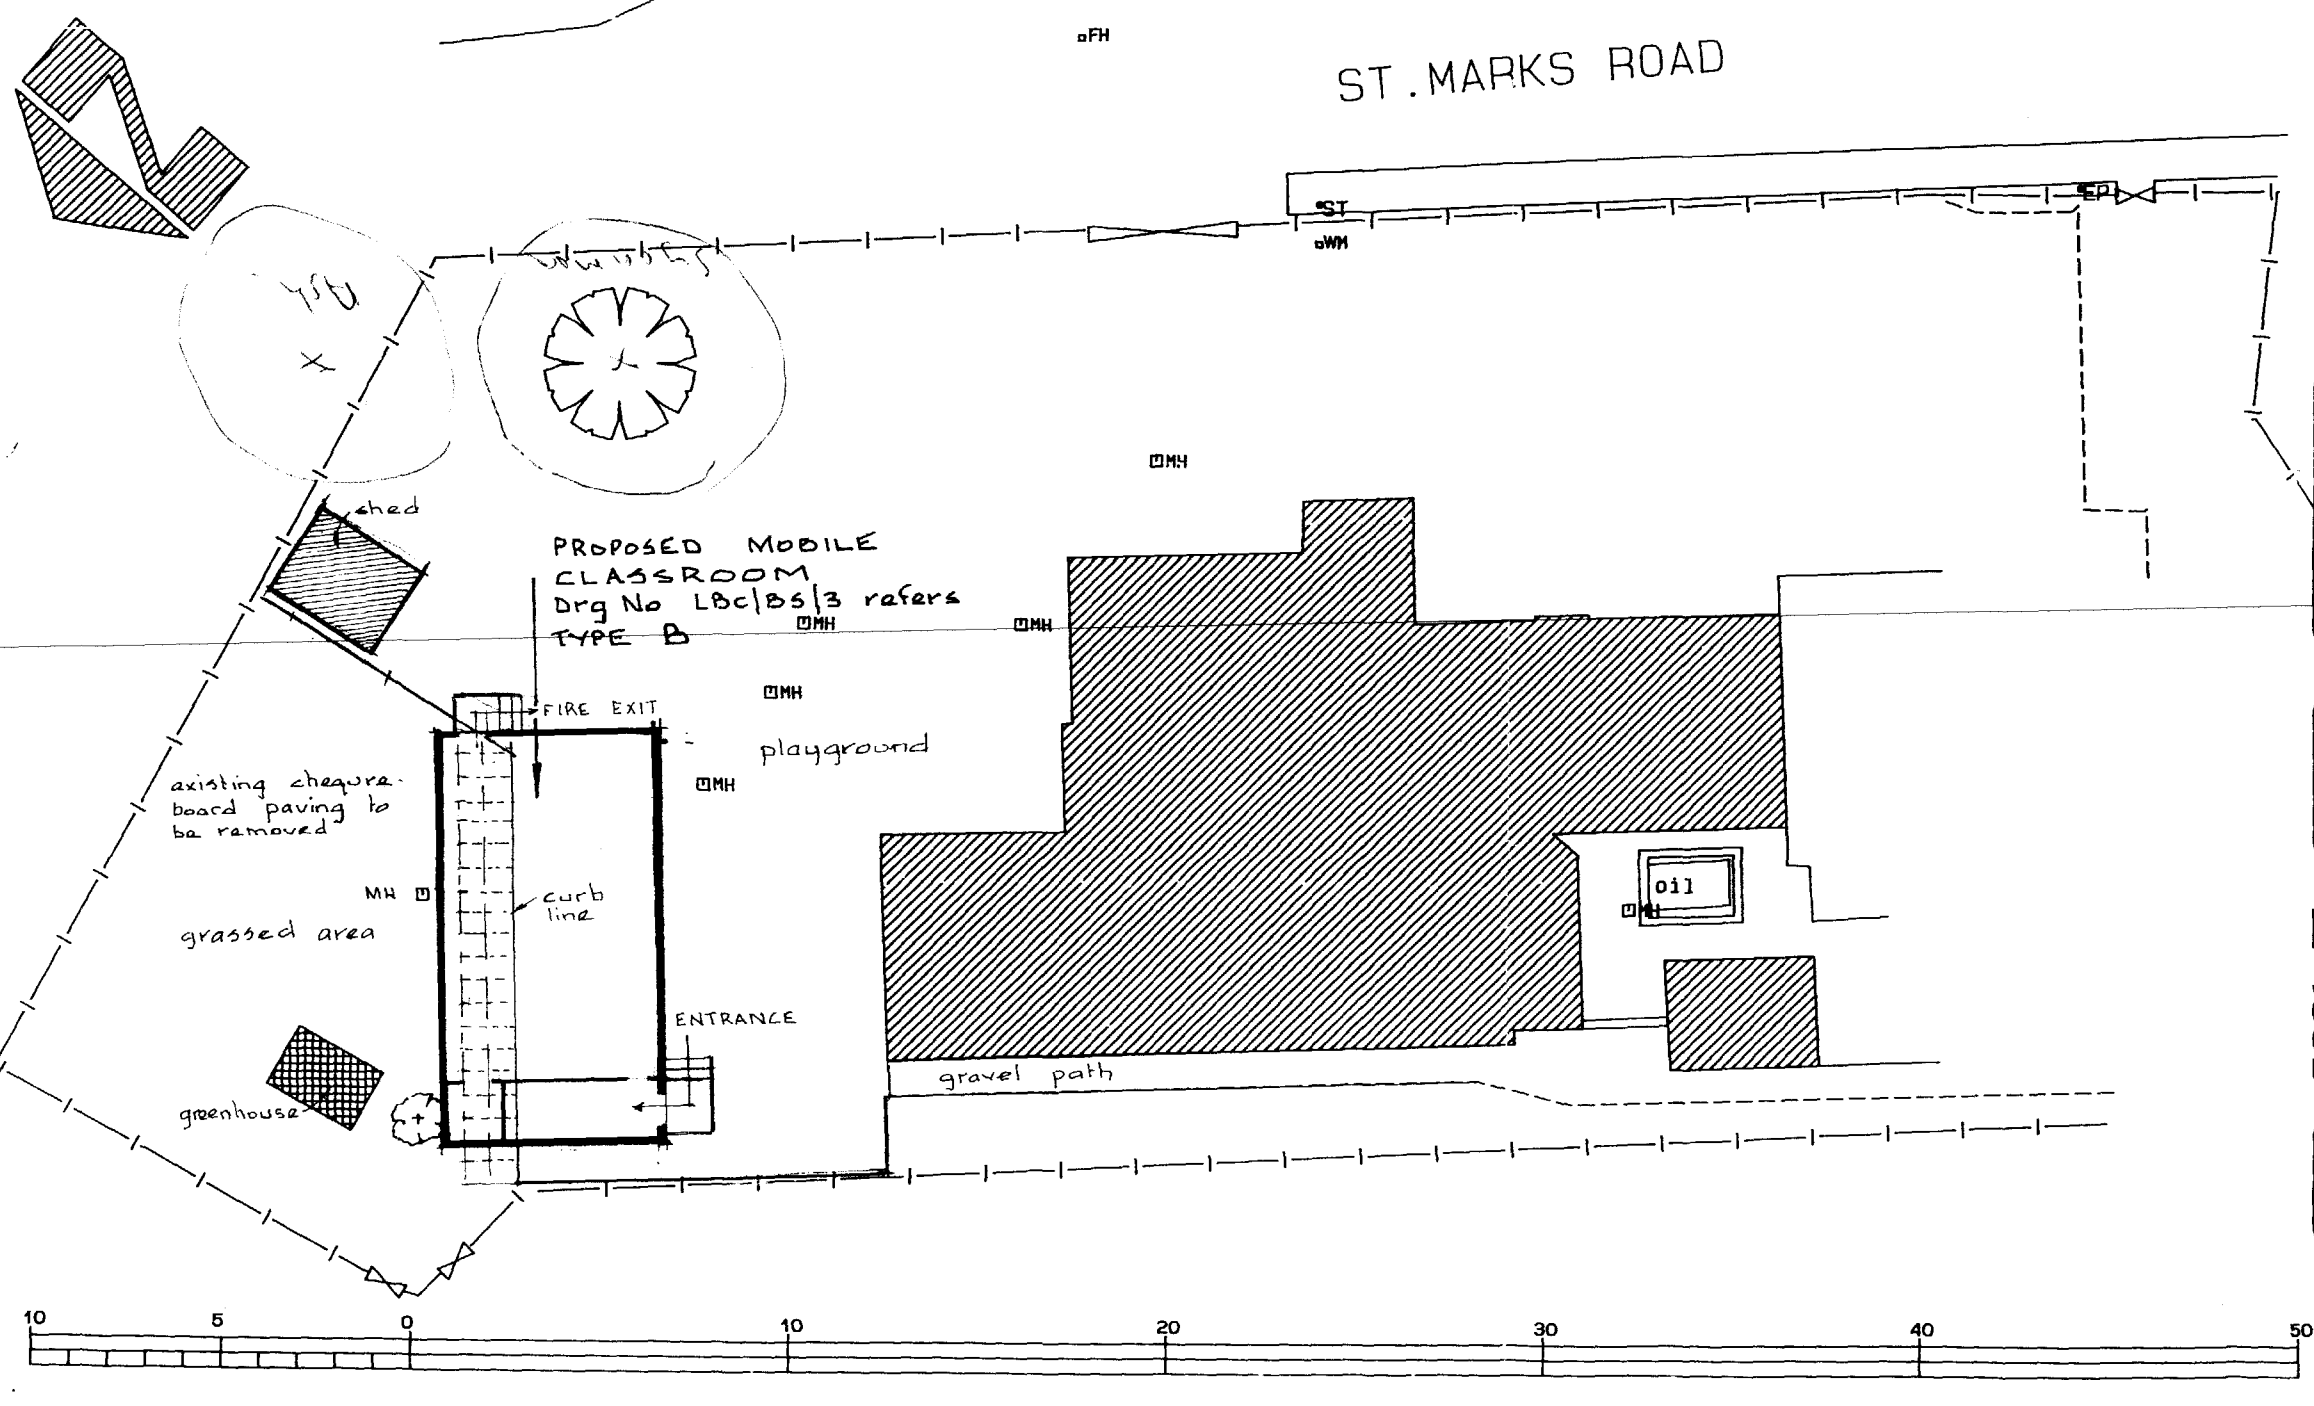

project

HOLBEACH ST. MARKS

C.E. PRIMARY SCHOOL

MOBILE CLASSROOM — SITE PLAN

SITE PLAN

Scale 1: 200


Land & Buildings Consultancy
J. DAVID TRAFFORD FRICS
General Manager
County Offices
Lincoln LN1 1ZA (01522) 552222

drawing no.	revision
LBC/BS/D325G/1	


L&BC

scale 1: 200
date MAY '95
drawn DRD

A Professional Consultancy of Lincolnshire County Council

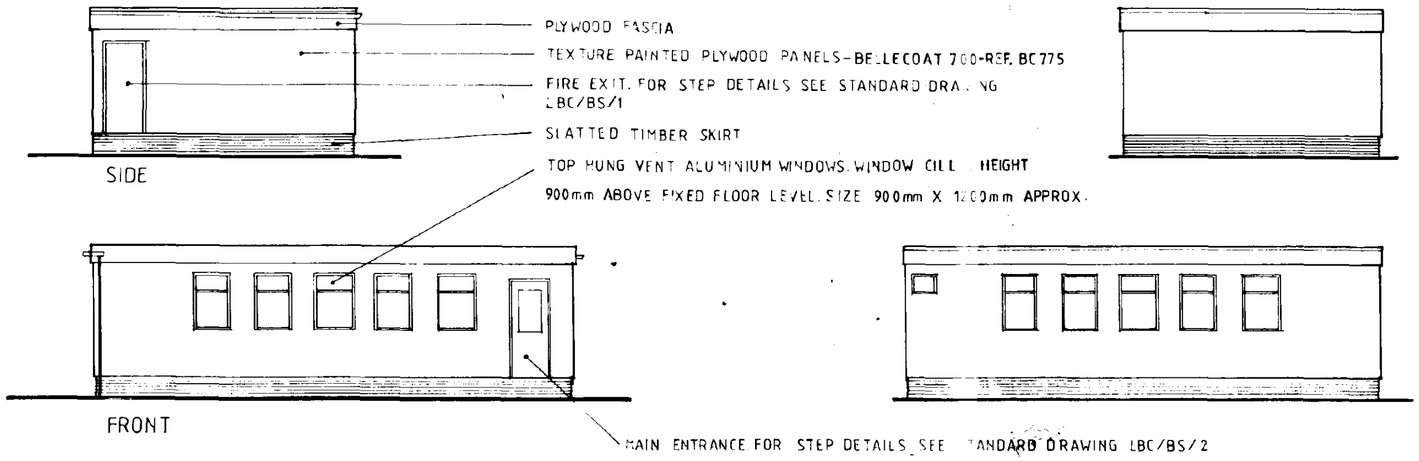

ELEVATIONS SCALE 1:100

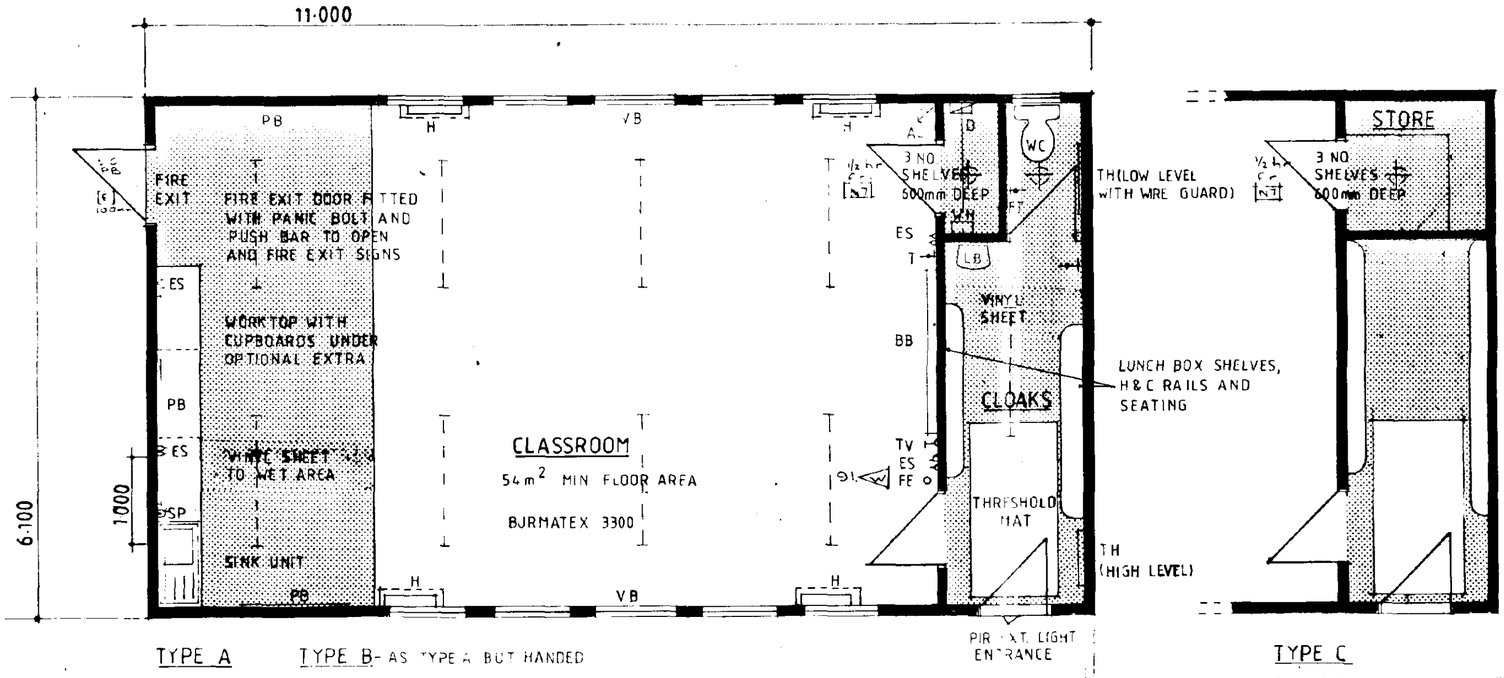

TYPE A TYPE B- AS TYPE A BUT HANDED

FLOOR PLAN SCALE 1:50

TYPE C

TYPE C AS TYPE A BUT WITHOUT TOILET BUT STORE IN LIEU.

TYPE D

AS TYPE C BUT HANDED.

CLOAKROOM FIXTURE HEIGHTS

	INFANTS	JUNIOR	SECONDARY
SEAT	290mm	340mm	390mm
PEGS	1090mm	1250mm	1540mm
SHELF	1200mm	1380mm	1690mm

VINYL FLOOR AREA -

INFANTS	–	30% OF FLOOR AREA
JUNIOR	–	20% OF FLOOR AREA
SECONDARY	–	AS SPECIFIED FOR EACH PROJECT

PATHWAY

A PATHWAY OF TWO PAVING SLABS WIDTH WILL LINK THE MAIN ENTRANCE OF THE BUILDING TO THE EXISTING MAIN EXTERNAL PATHWAY. A SINGLE SLAB WIDTH PATH WILL LINK THE FIRE EXIT TO THE MAIN PATHWAY.

BASE UNIT HEIGHTS

INFANTS	–	700mm
JUNIOR	–	775mm
SECONDARY	–	850mm

LEGENDS

- FLUORESCENT LIGHT
- STANDARD LIGHT
- AL AUTOMATIC LIGHT SENSOR
- SP SPUR POINT(FOR WATER HEATER NOT INCLUDED)
- BB ROLLERBOARD 1·9m WIDE X 1·36m HIGH
- H HEATER WITH GUARD
- PB PINBOARD WITH SURROUND
- ES DOUBLE ELECTRIC SWITCHED SOCKET (4 no)
- TV TV AERIAL SOCKET (OPTIONAL EXTRA)
- LB WASH BASIN
- FE FIRE EXTINGUISHER
- D DISTRIBUTION BOARD & PROGRAMMER
- WH WATER HEATER
- VB VERTICAL BLINDS OR CURTAINS TO ALL E.R. WINDOWS.
- FT FROST THERMOST
- TH TUBULAR HEATER
- T ROOM THERMOSTAT

SOUTH [illegible] AND DC
HOUSING & PLANNING
14 JUN 1995
Ref: H0910687/95

L.C.C.
- 6 JUN 1995
HIGHWAYS & PLANNING DEPARTMENT

DETERMINED PLAN

project

MOBILE CLASSROOM

STANDARD DETAILS

Land & Buildings Consultancy
Keith Stevens Dipl Arch RIBA
General Manager
County Offices
Lincoln LN1 1ZA (0522) 552222

drawing no. LBC/BS/3 | revision

L&BC

scale
date March 1995
drawn R Clayton

A Professional Consultancy of Lincolnshire County Council