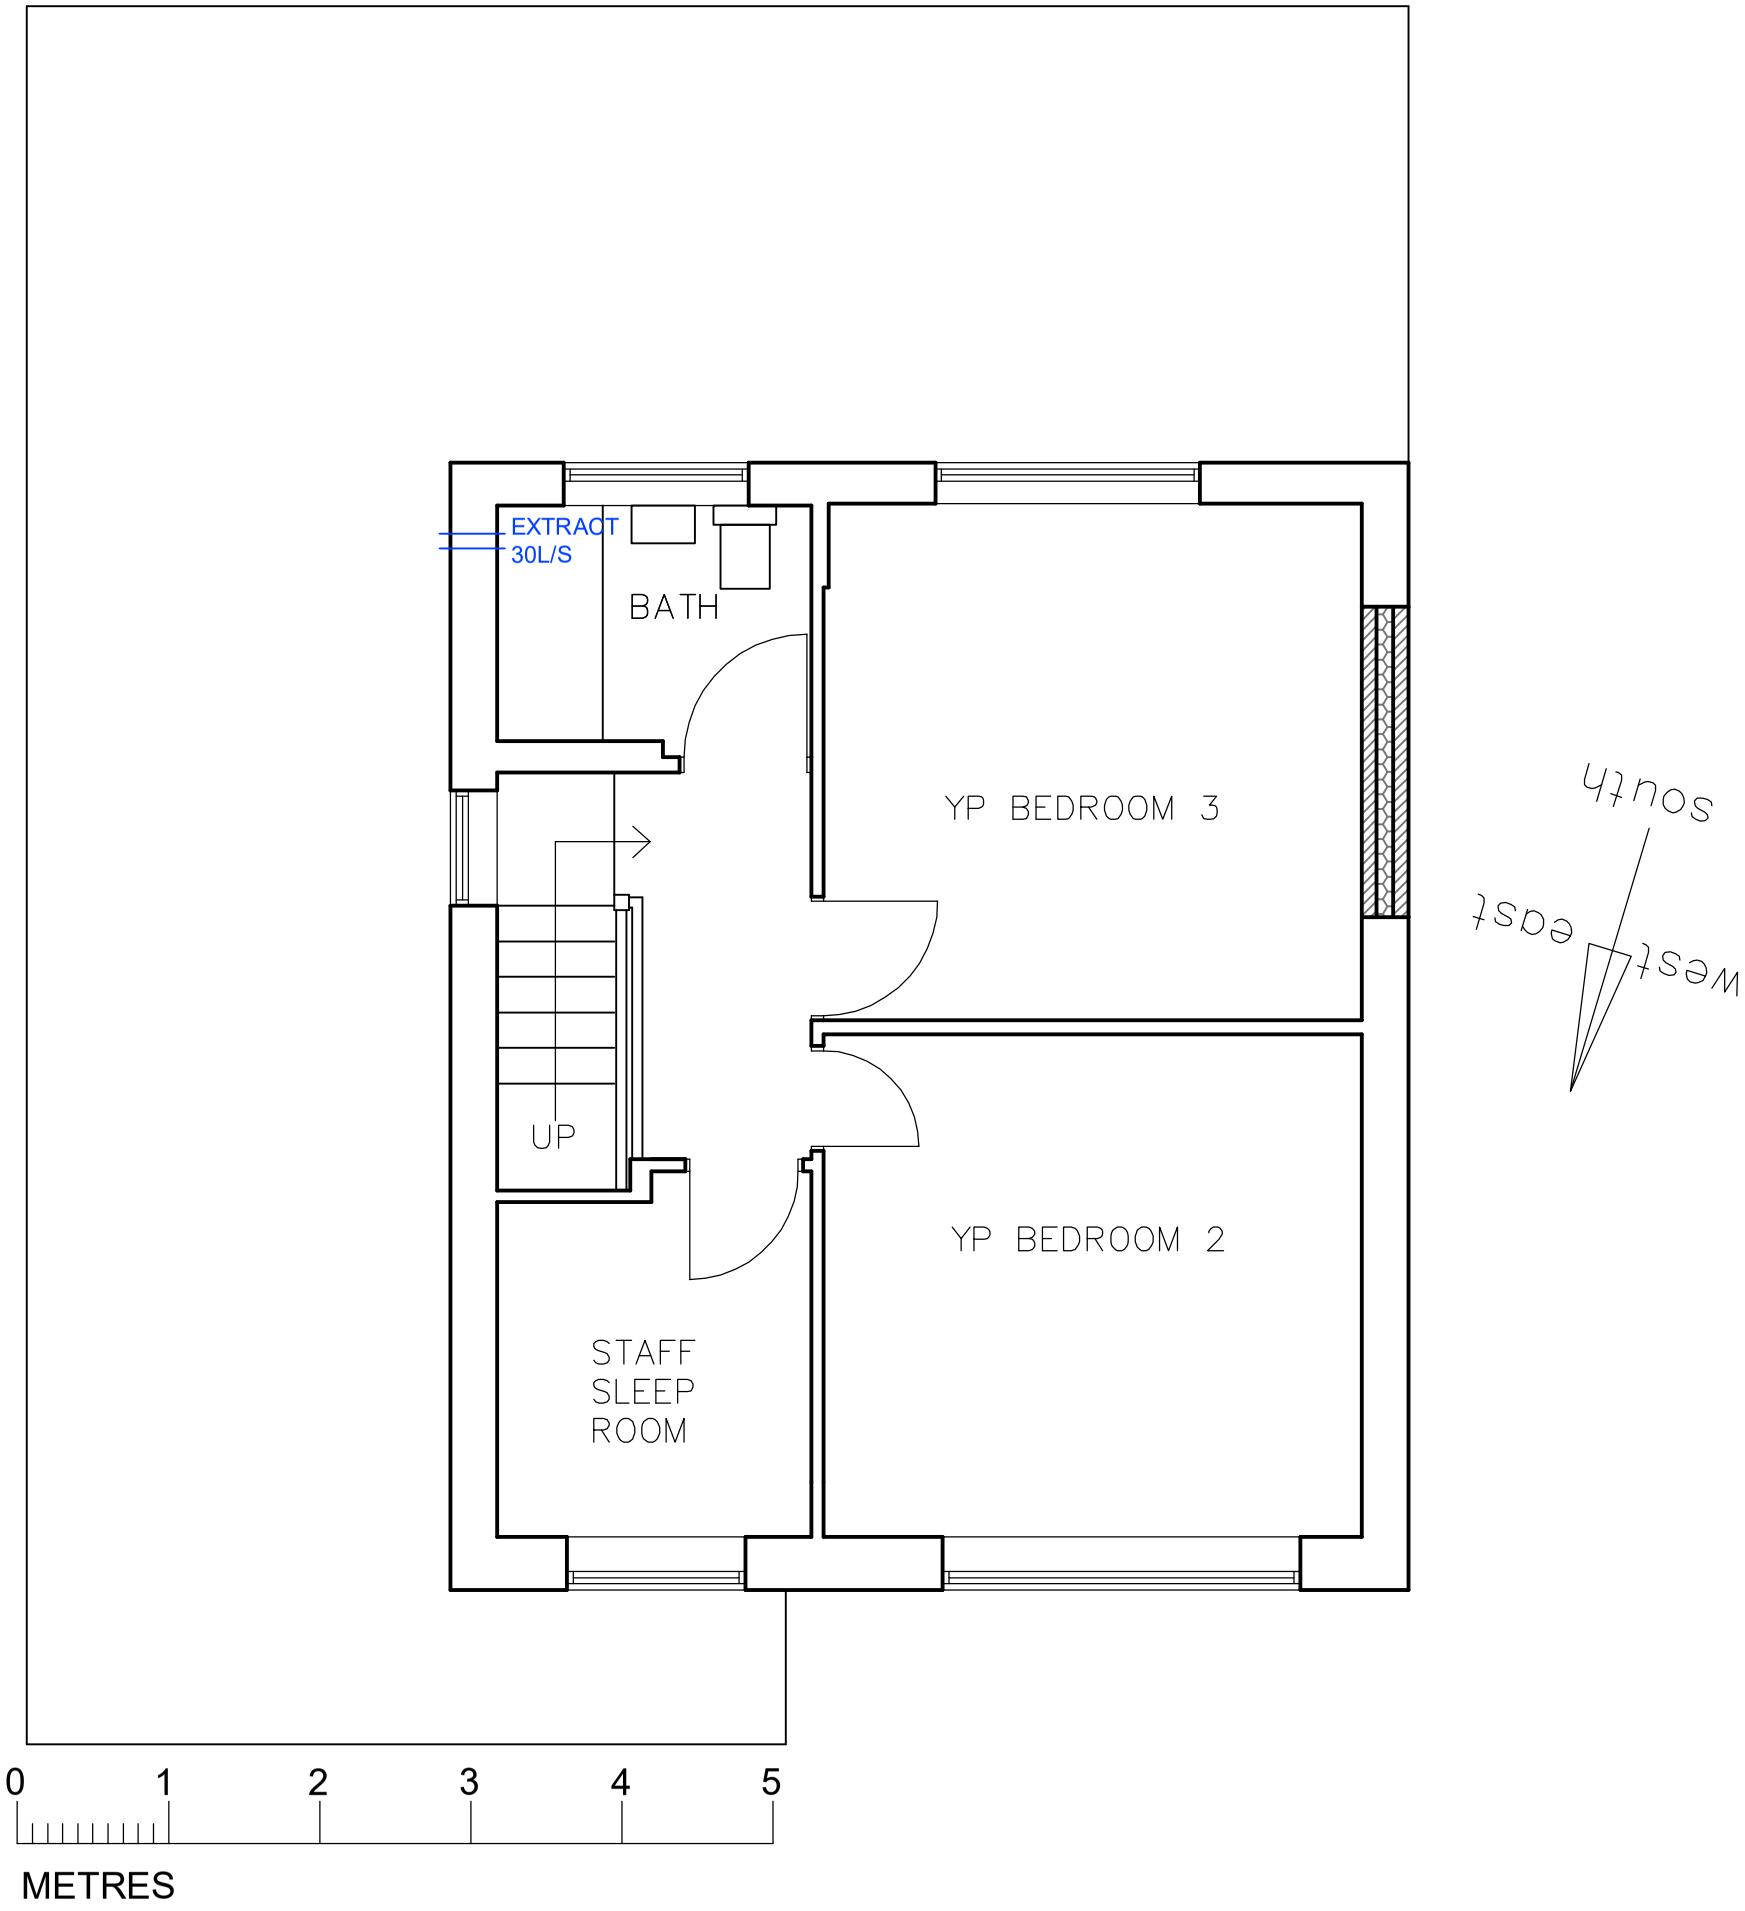


Rev	Date	Detail
A	15/09/26	CLIENT NAME AMENDED

I-LID DESIGN
INTERIOR DESIGN | ARCHITECTURE | PROJECT MANAGEMENT
8 sutcliffe road, wittering, peterborough, PE8 6AY
Tel: 07588 441751 info@i-lid.co.uk
www.i-lid.co.uk

Client: Silver Birch Care (Residential Services) Limited

Job Title:
19 LANGWITH DRIVE
HOLBEACH
PE12 7HQ

Scale: 1-50 @ A3 Date: 09/09/25

Drawing Title
PROP FF FLOOR PLAN

Drawing No.
726SK01-3 Revision A

ALL DRAWINGS ARE THE COPYRIGHT OF I-LID DESIGN