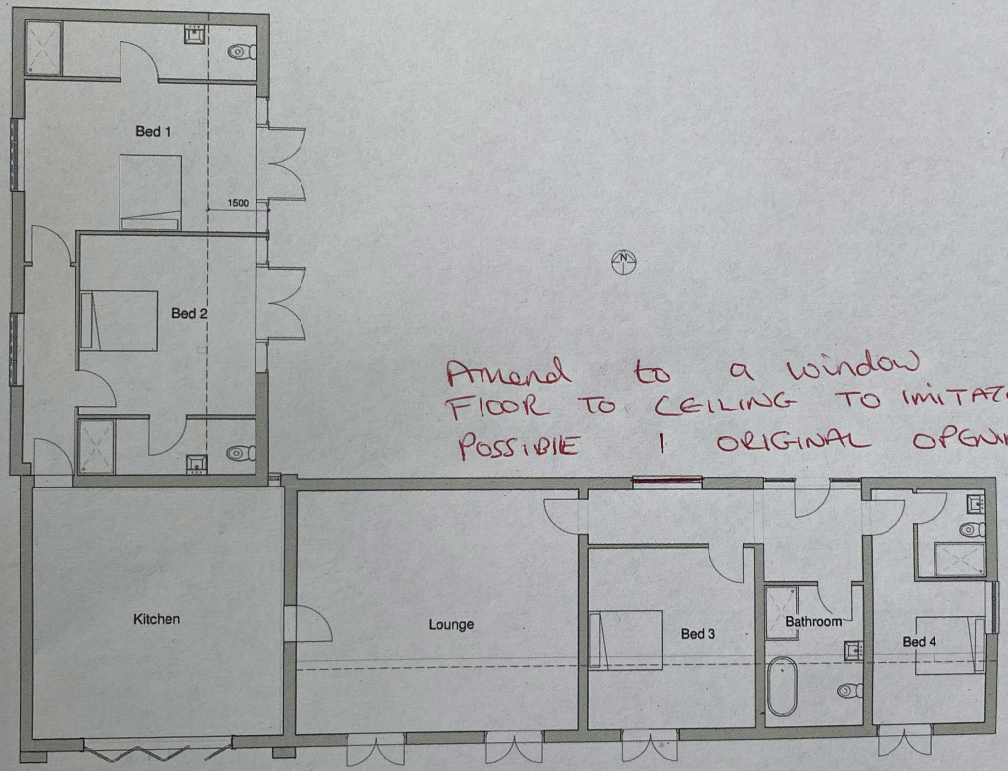


Amend to a window
FLOOR TO CEILING TO IMITATE A
POSSIBLE ! ORIGINAL OPENING.

1 **Ground Floor - Proposed**
1 : 50

A Windows added 01/09/20
Rev. No. Date Issued by

PLANNING

Project
Stotons Gate, Holbeach

PE12 8SB

Drawing
Proposed Barn Conversion - Floor Plan

Date August 2020 Drawn JC
Drawing No. A100 Checked PB
Scale 1 : 50 Sheet Size A1 Revision A