


SOUTH ELEVATION

WHITE WINDOWS, DOORS, FRAMES FASCIAS ETC.


WHITE UPVC RAINWATER GOODS

EAST ELEVATION

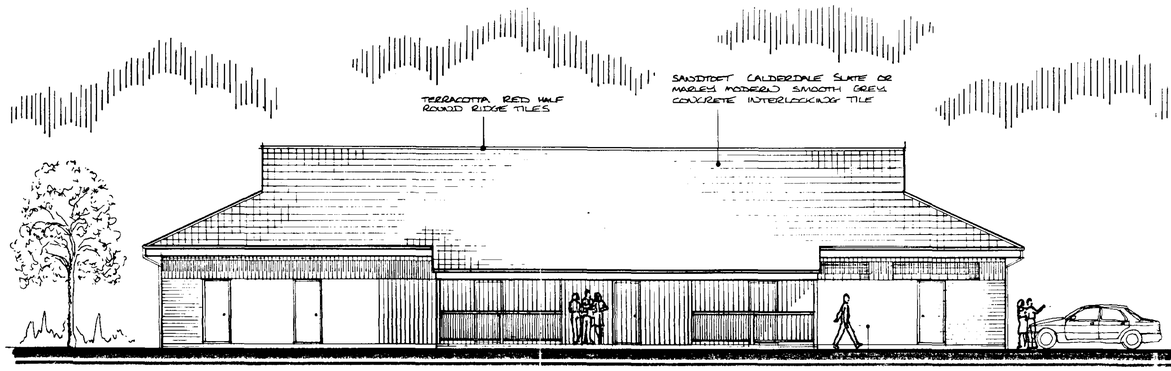


NORTH ELEVATION


RED/BROWN CLAY FACING BRICKWORK

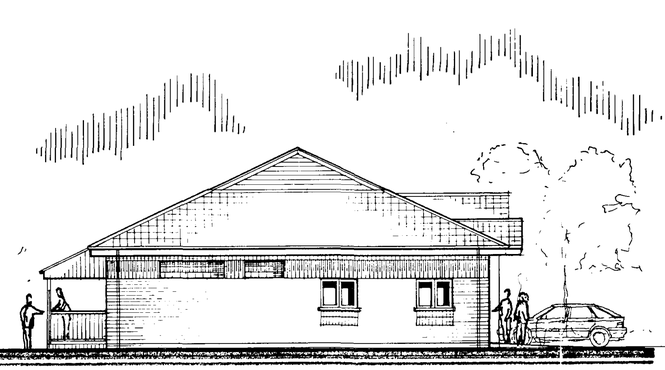

WEST ELEVATION

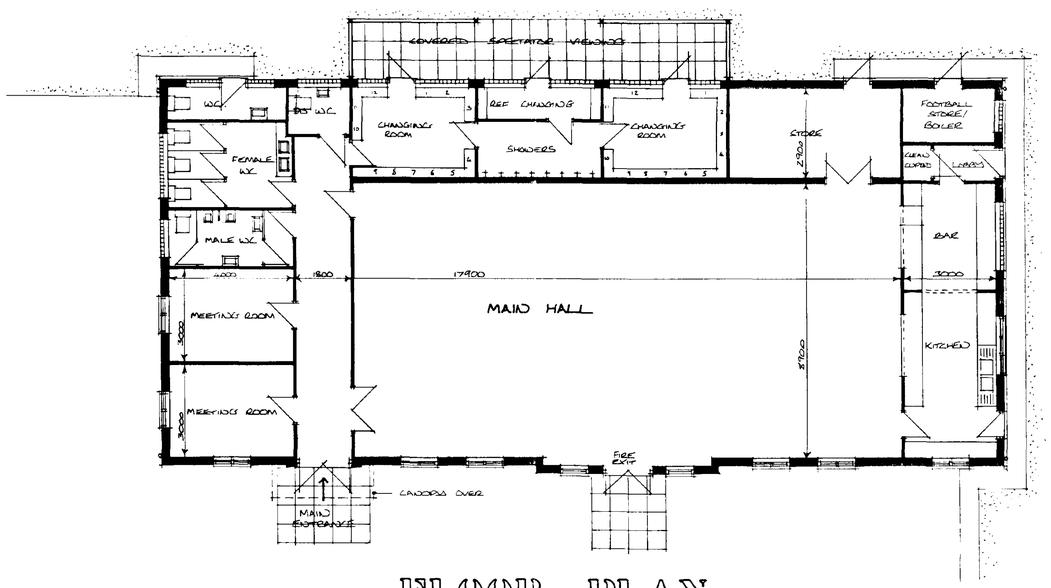

FLOOR PLAN

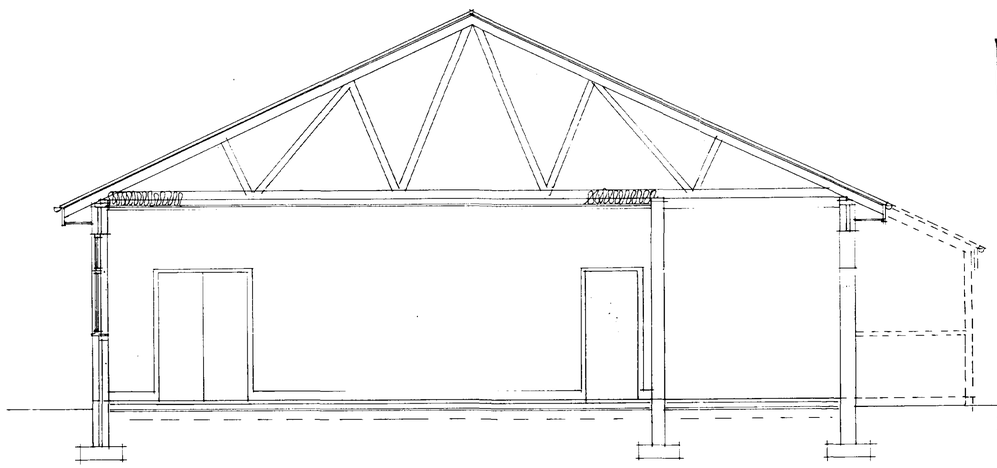

TYPICAL SECTION 1:50

SOU
HOUS
16 FEB 1996
Ref: 0149/96

notes

Do not scale from this drawing.

This drawing is copyright and may not be altered, traced, photographed or used for any purpose other than that for which it is issued without written permission.

The General Contractor is to check all dimensions on site and report discrepancies.

All details shown on this drawing including foundations are based upon typical site conditions related to the area. No responsibility can be accepted for abnormal conditions which may be discovered during construction unless reported so that design amendments may be considered. Site soil surveys are recommended in respect of foundations to establish specific site conditions before foundation work is undertaken.

revision *date*

project/drawing

PROPOSED NEW VILLAGE HALL AT HOLBEACH ST MARKS

PROPOSED PLANS / ELEVATIONS

scale 1:100 1:50 *date* 1:96

project no.

drawing no. AK/1

revisions