




WEST ELEVATION

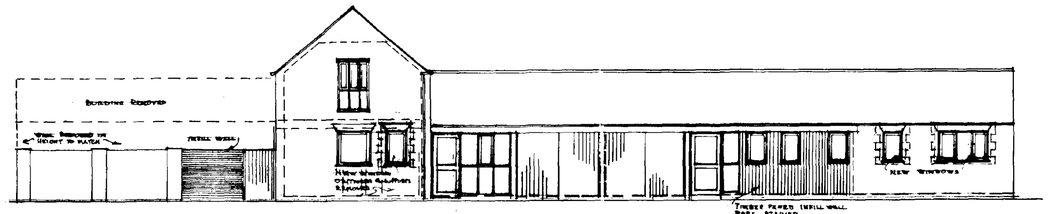


EAST ELEVATION

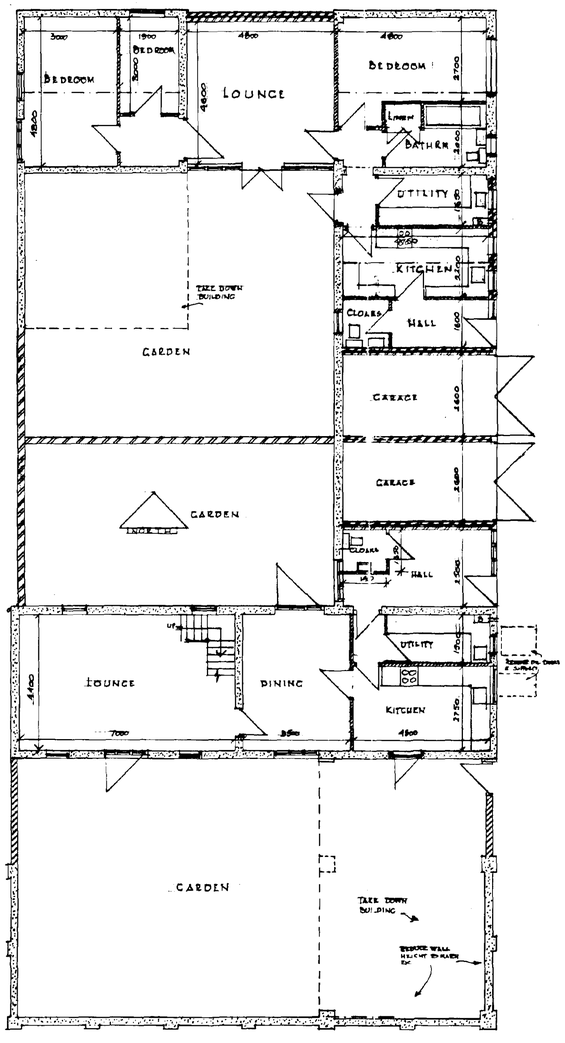


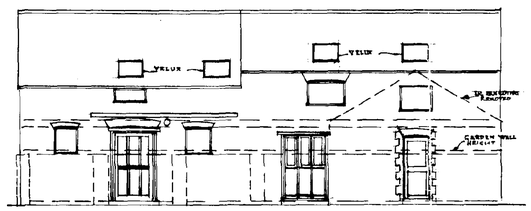


SOUTH ELEVATION

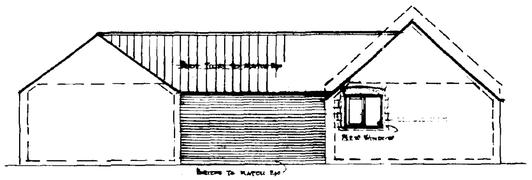


NORTH ELEVATION

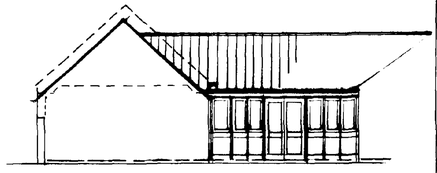


SOUTH ELEVATION IN YARD

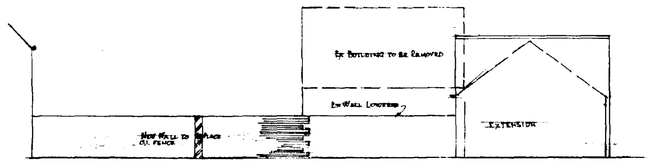


EAST ELEVATION IN YARD

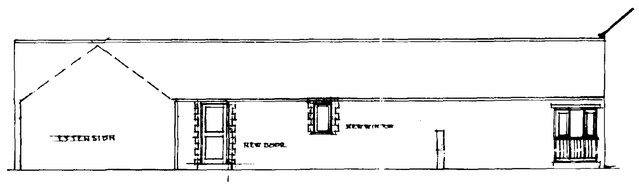

WEST ELEVATION IN YARD

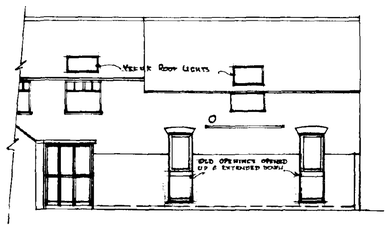

NORTH ELEVATION IN YARD

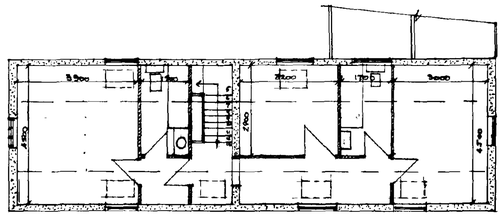


FIRST FLOOR PLAN

TOWN FARM BUILDINGS HOLBEACH LINCS PLANS AS PROPOSED


DRAWING No 1597/2	CRUSO & WILKIN
SCALE 1:100	WATERLOO ST.
DATE JUNE 94	KING'S LYNN : NORFOLK

DETERMINED PLAN


SOUTH HOLLAND D.C. PLAN DEPT. 06 JUL 1994 REF 06645/94

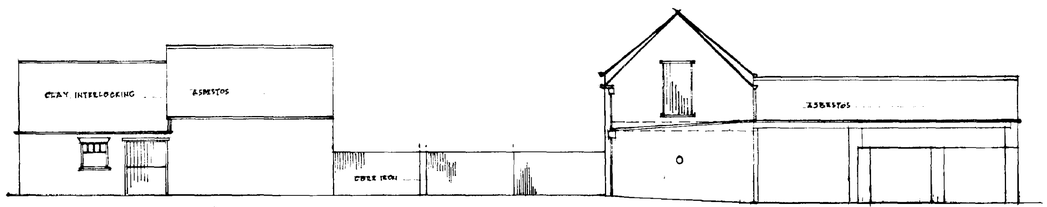


WEST ELEVATION

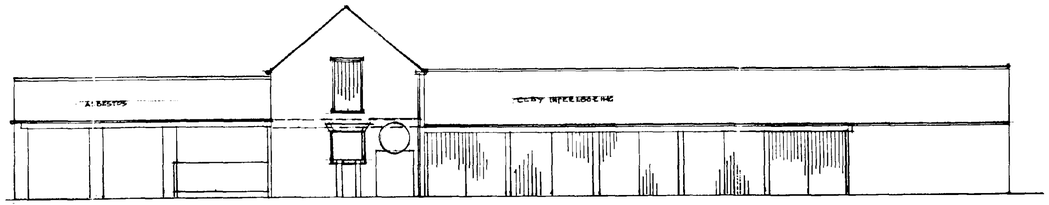


EAST ELEVATION

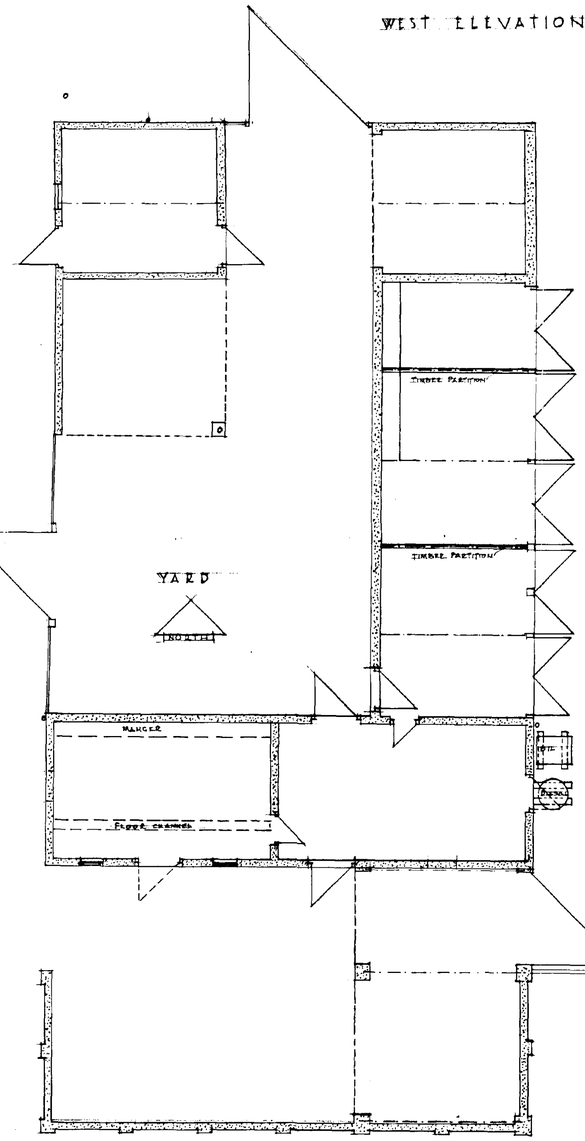


PLAN

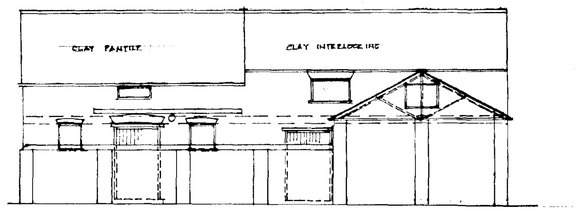


SOUTH ELEVATION

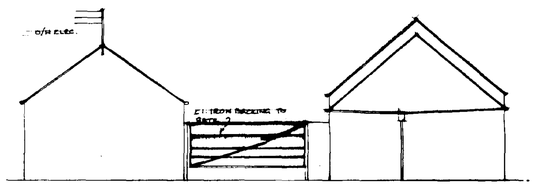


NORTH ELEVATION

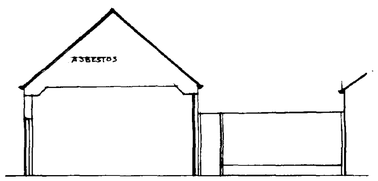


SOUTH ELEVATION IN YARD

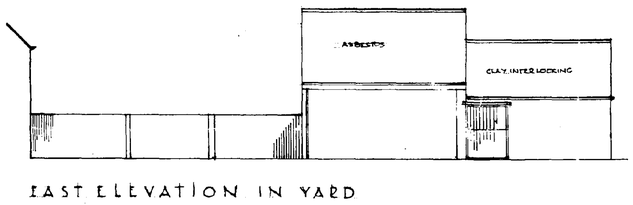


EAST ELEVATION IN YARD

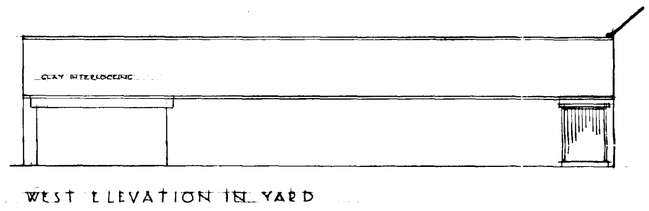

WEST ELEVATION IN YARD

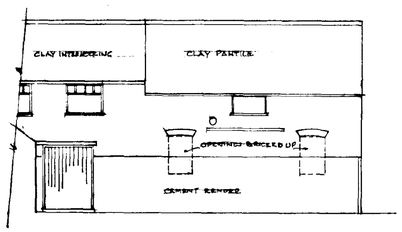

NORTH ELEVATION IN YARD

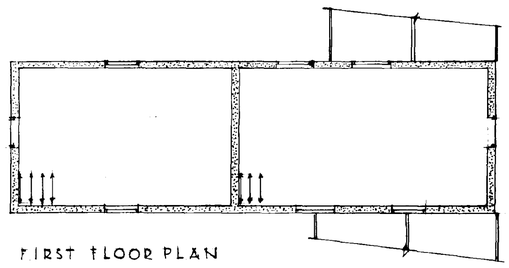

FIRST FLOOR PLAN

TOWN FARM BUILDINGS. HOLBEACH. LINCS. PLANS AS EXISTING.

DRAWING No: 159/1	CRUSO & WILKIN.
SCALE 1:100	WATERLOO ST.
DATE: JUNE 94	KING'S LYNN: NORFOLK

DETERMINED
PLAN

SOUTH HOLLAND D.C.
PLAN DEPT.
06 JUL 1994
REF 0645/94