

SOUTH HOLLAND DC
HOUSING & PLANNING
01 JUL 1999
Ref: 0645/99

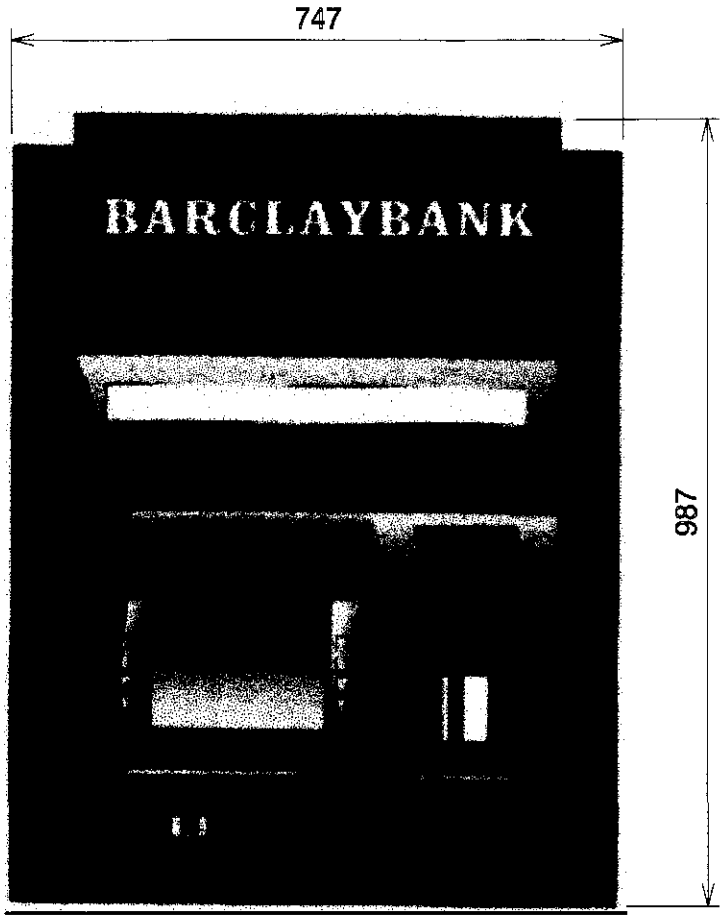

PROPOSED ATM
FULL HEIGHT FASCIA

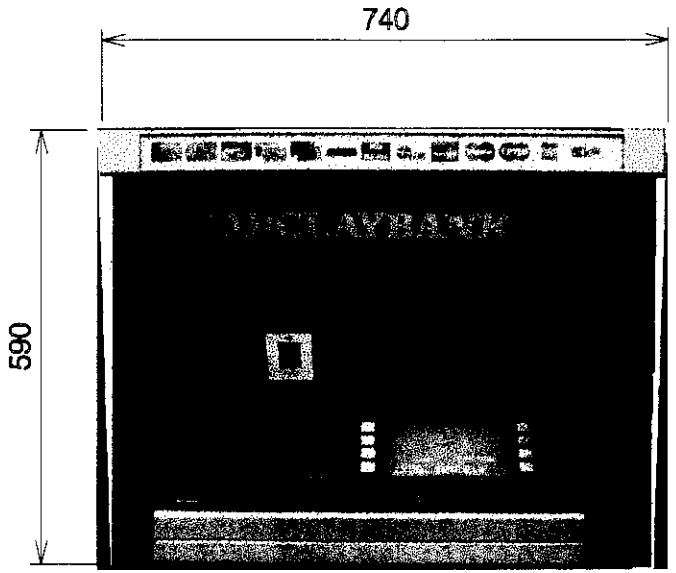


EXISTING ATM


DRAWING No 5012-100

DETERMINED
PLAN


REGION
EMI

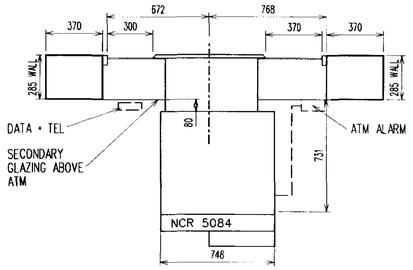


EXISTING PART FLOOR PLAN
COUNTER AREA

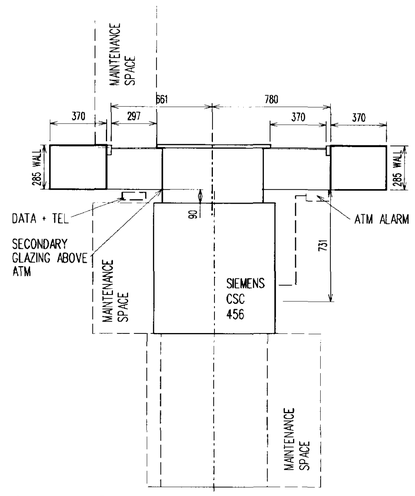


PROPOSED PART FLOOR PLAN
COUNTER AREA

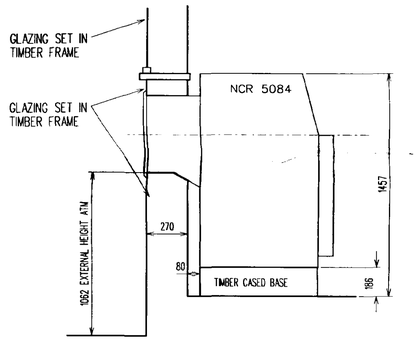


EXISTING SECTION

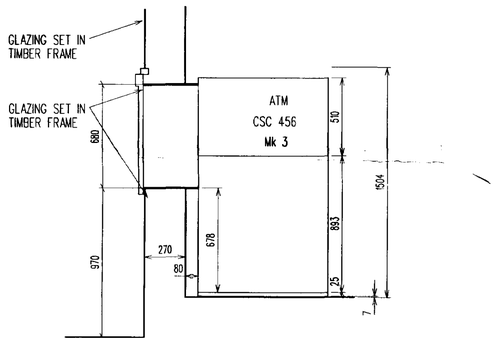

PROPOSED SECTION

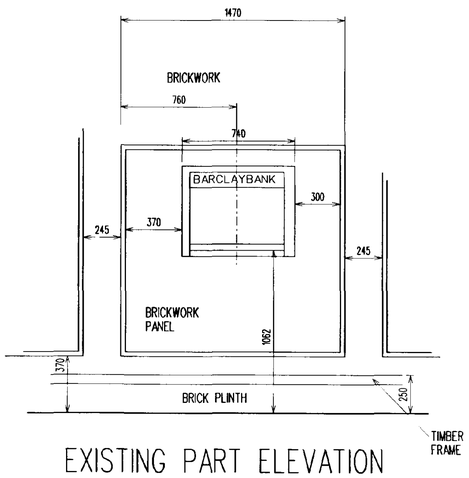

EXISTING PART ELEVATION

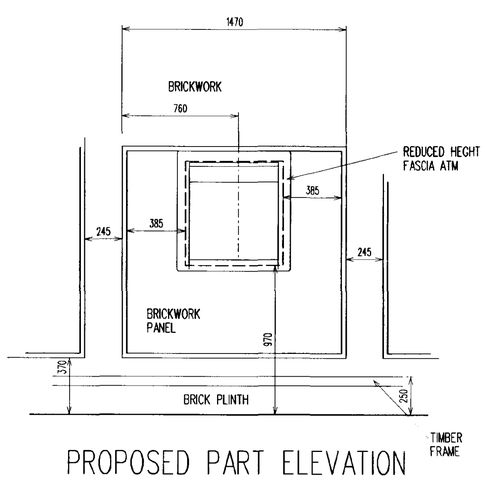

PROPOSED PART ELEVATION

BRANCH
HOLBEACH

DRAWING No
5012 / 10

ADDRESS
8 HIGH STREET
HOLBEACH
SPALDING
LINCS
PE12 8DX

DRAWING DETAILS
EXISTING AND PROPOSED
GENERAL LAYOUTS

SCALE 1:50

COMMENTS

NO PARKING IN MAIN OR SIDE STREET. PARKING BY ARRANGEMENT BY BUILDING MANAGER / POLICE.

ATM TO BE REPLACED WITH A REDUCED HEIGHT FASCIA SIEMENS MODEL 456

270 MM STEP UP TO BRANCH. DISABLED RAMP.

PAVEMENT BENEATH ATM LEVEL.

840 CLEAR WIDTH ENTRANCE DOOR.

SOUTH HOLLAND DC
HOUSING & PLANNING
01 JUL 1999
Ref: 0645/99

NOTE:
ALL DIMENSIONS ARE
SHOWN AS TIGHT SIZES

SURVEY DATE
9-6-99

REV.

SURVEYED BY
TACP HJ

DRAWN DATE
18-6-99

VEAR
UNIT 3
MAYFLOWER CLOSE
CHANDLERS FORD
SO53 4AR