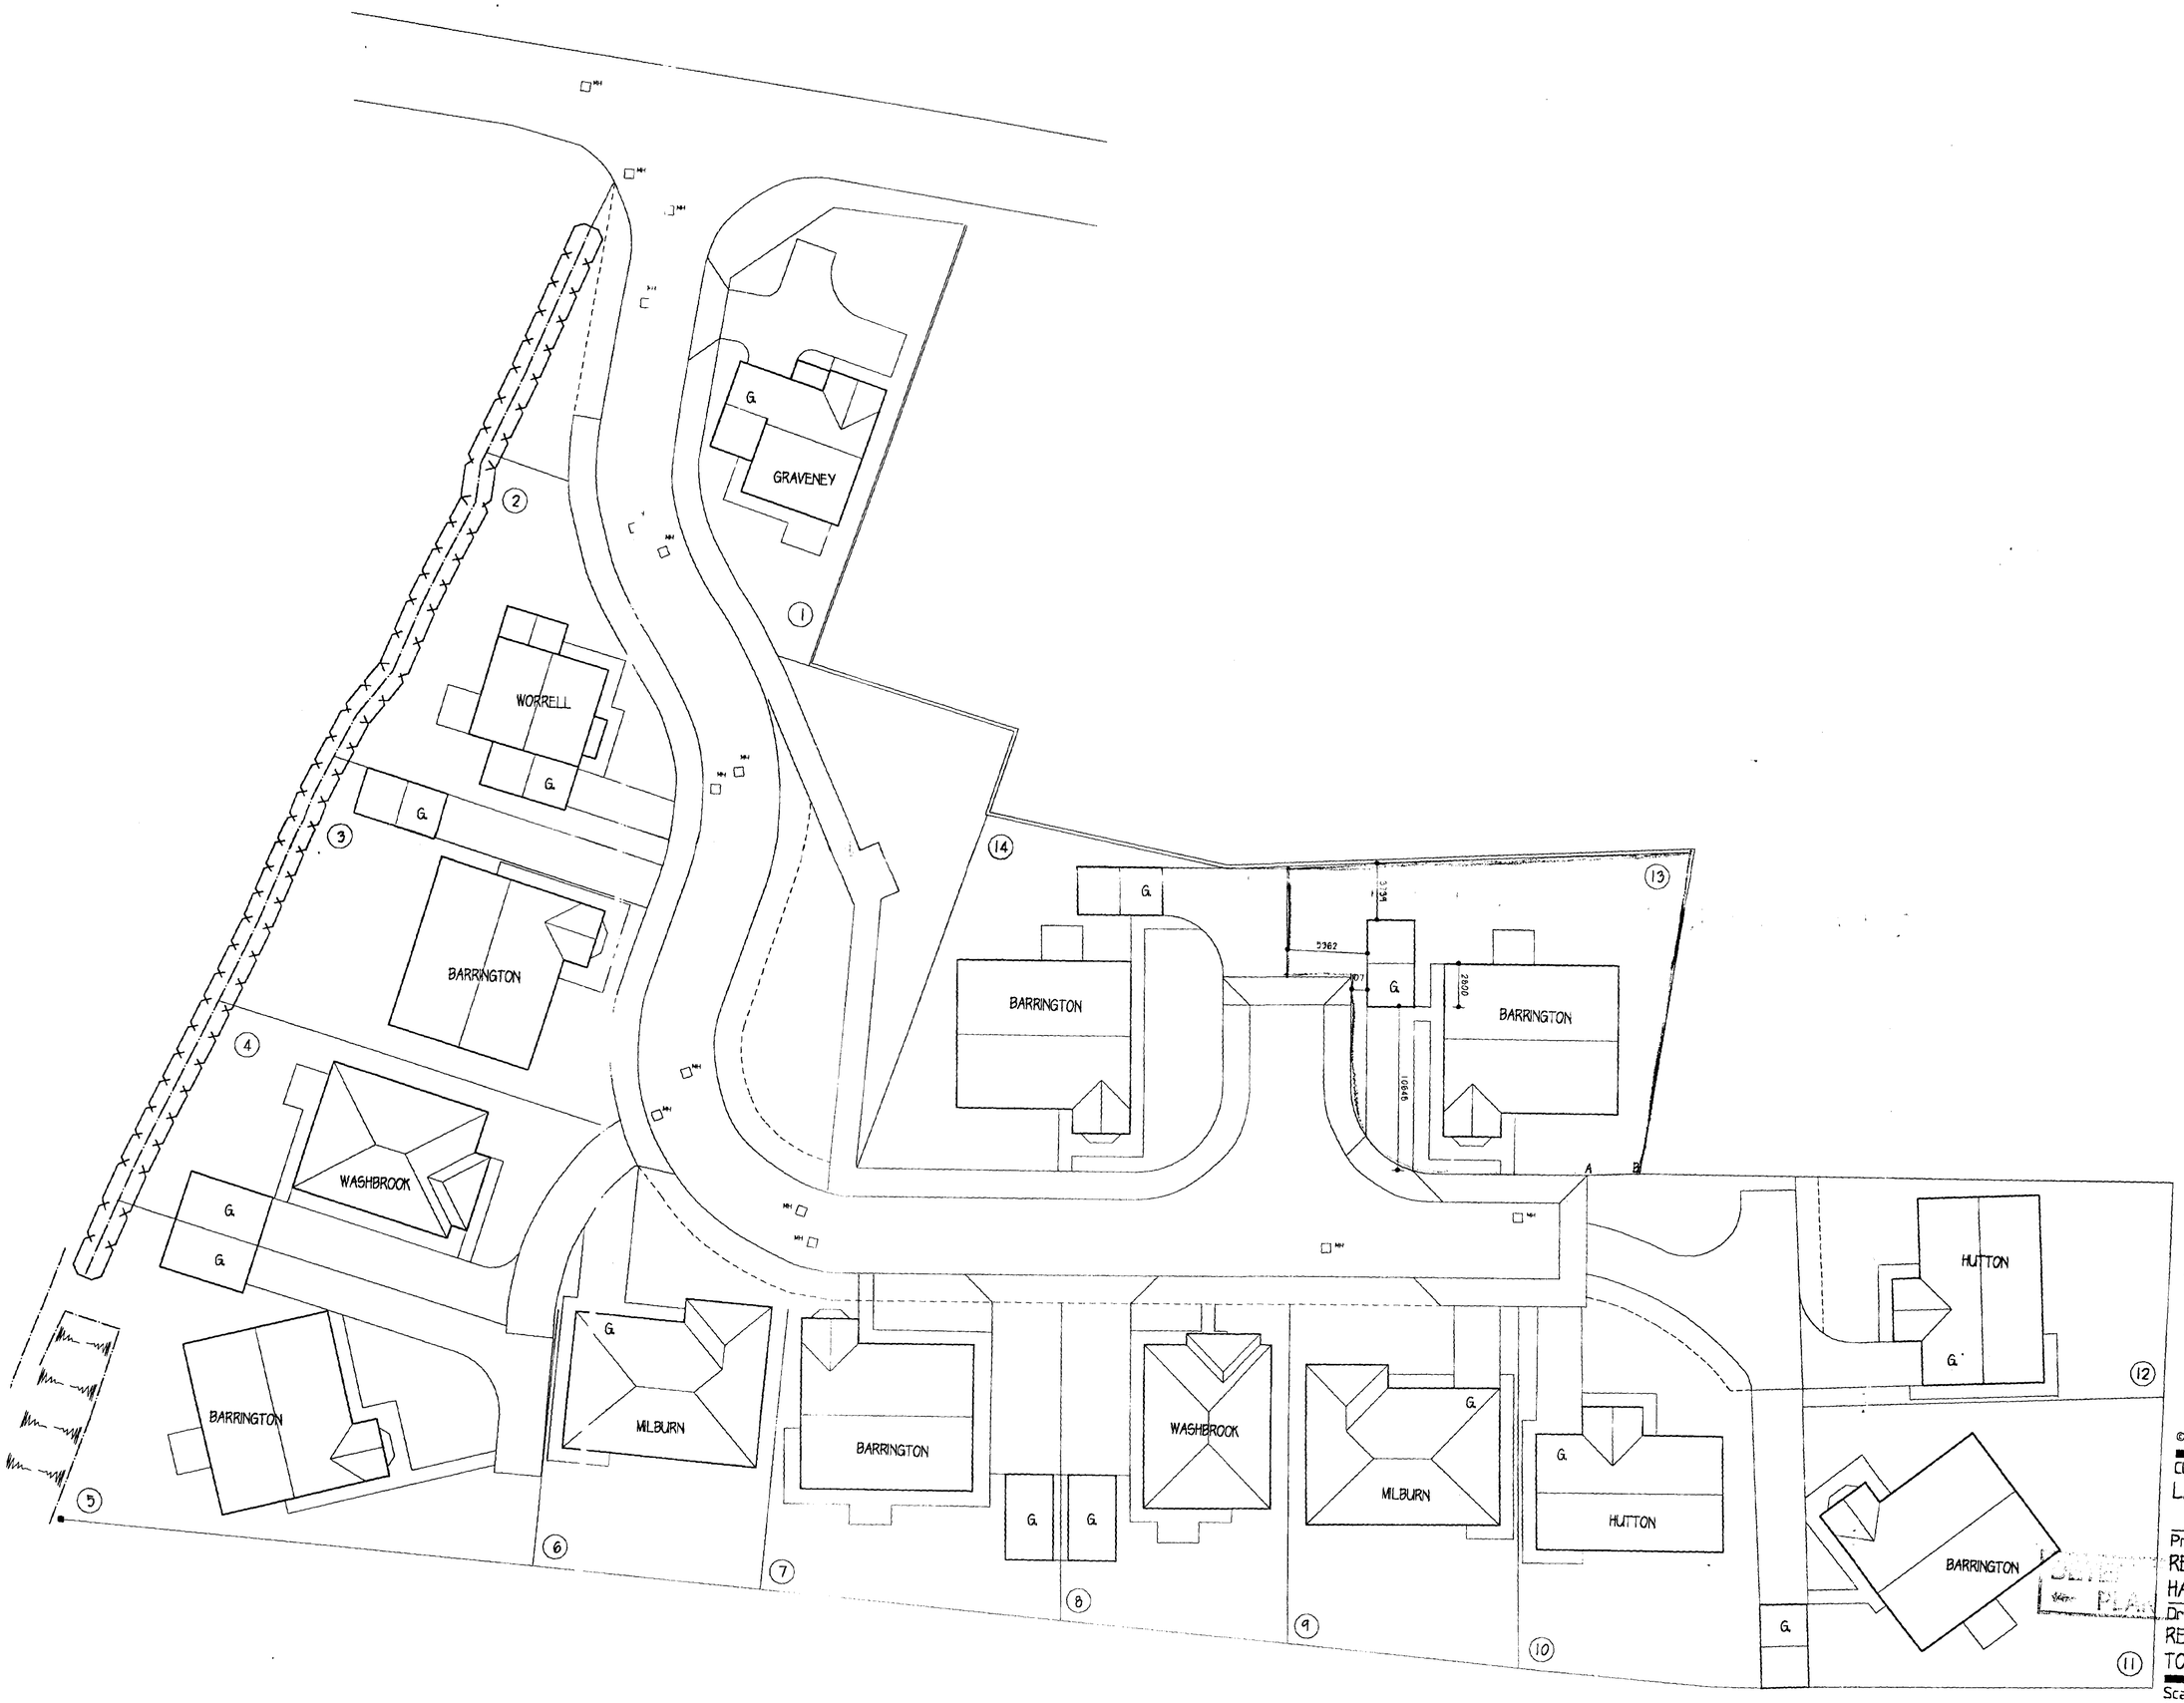


HOLBEACH

Langwith Design Associates

Architectural Design Consultants
registered office
72 Church Street
Holbeach
Spalding
Lincolnshire PE12 7LL
telephone: Holbeach (01406) 425766
fax: Holbeach (01406) 425766

Amendments

© Copyright Reserved


Client
LANGWITH BUILDERS LTD.

Project
RESIDENTIAL DEVELOPMENT AT HALLGATE, HOLBEACH.


Drawing
RE-POSITIONING OF GARAGE TO PLOT 13.

Scale		Drawn	Checked
1:200		A.D.H.	C.J.P.
Date	No.		Ref.
MAY'00	LDA/003/06		

HOUSING & PLANNING
2000

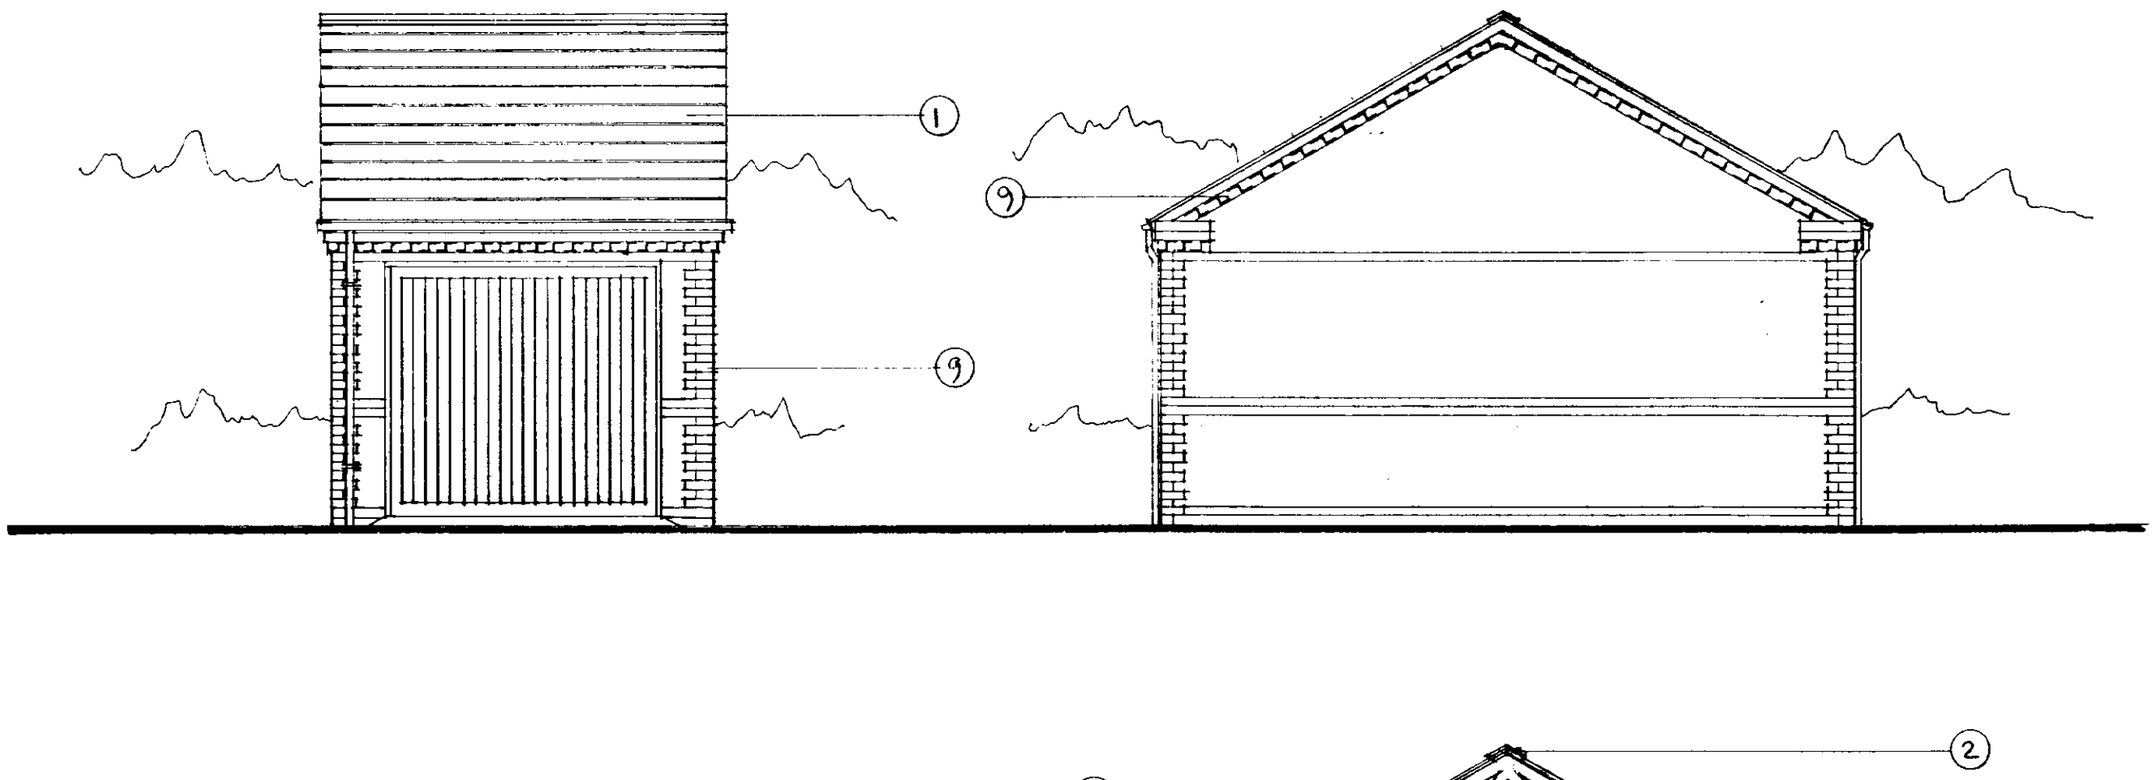

NOTE.
THIS DRAWING TO BE READ IN CONJUNCTION WITH THE SPECIFICATION RELATING TO GARAGES.

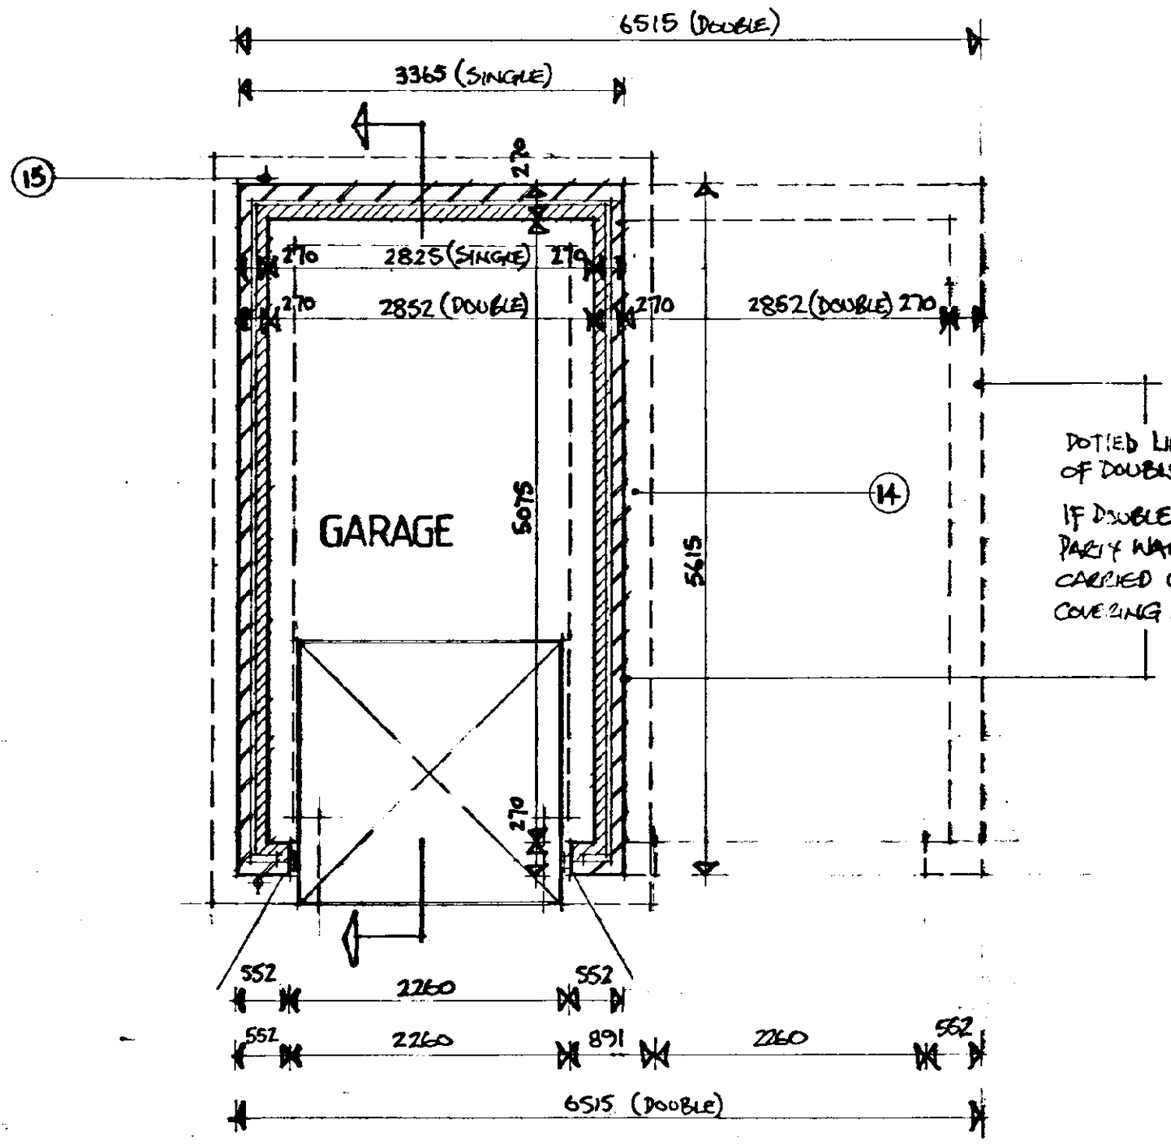

DOTTED LINE DENOTES OUTLINE OF DOUBLE GARAGE.

IF DOUBLE GARAGE CONSTRUCTED PARTY WALL TO BE CAVITY BLOCKWORK CARRIED UP TO UNDERSIDE OF ROOF COVERING AND FIRESTOPPED.

DETERMINE PLAN

SOUTH HOLLAND DC
HOUSING & PLANNING
22 MAY 2000
Ref: 0649/00

Langwith Design Associates

Architectural Design Consultants
registered office
72 Church Street
Holbeach
Spalding
Lincolnshire PE12 7LL
telephone: Holbeach (01406) 425766
fax: Holbeach (01406) 425766

Amendments

A 18/05/98 VARIOUS AMENDMENTS UNDER BUILDING REGULATIONS.

© Copyright Reserved

Client
LANGWITH BUILDERS LTD

Job
SINGLE GARAGE / DOUBLE GARAGE

Drawing
FLOOR PLAN
ELEVATIONS
SECTION

Scale 1:50
Date DEC '96
No LDA/004
Ref A