



SOUTH ELEVATION 1:100




EAST ELEVATION 1:100

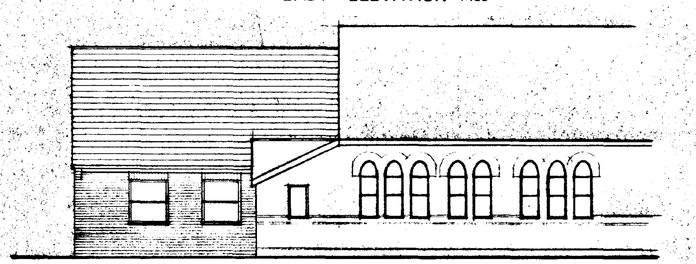


NORTH ELEVATION 1:100

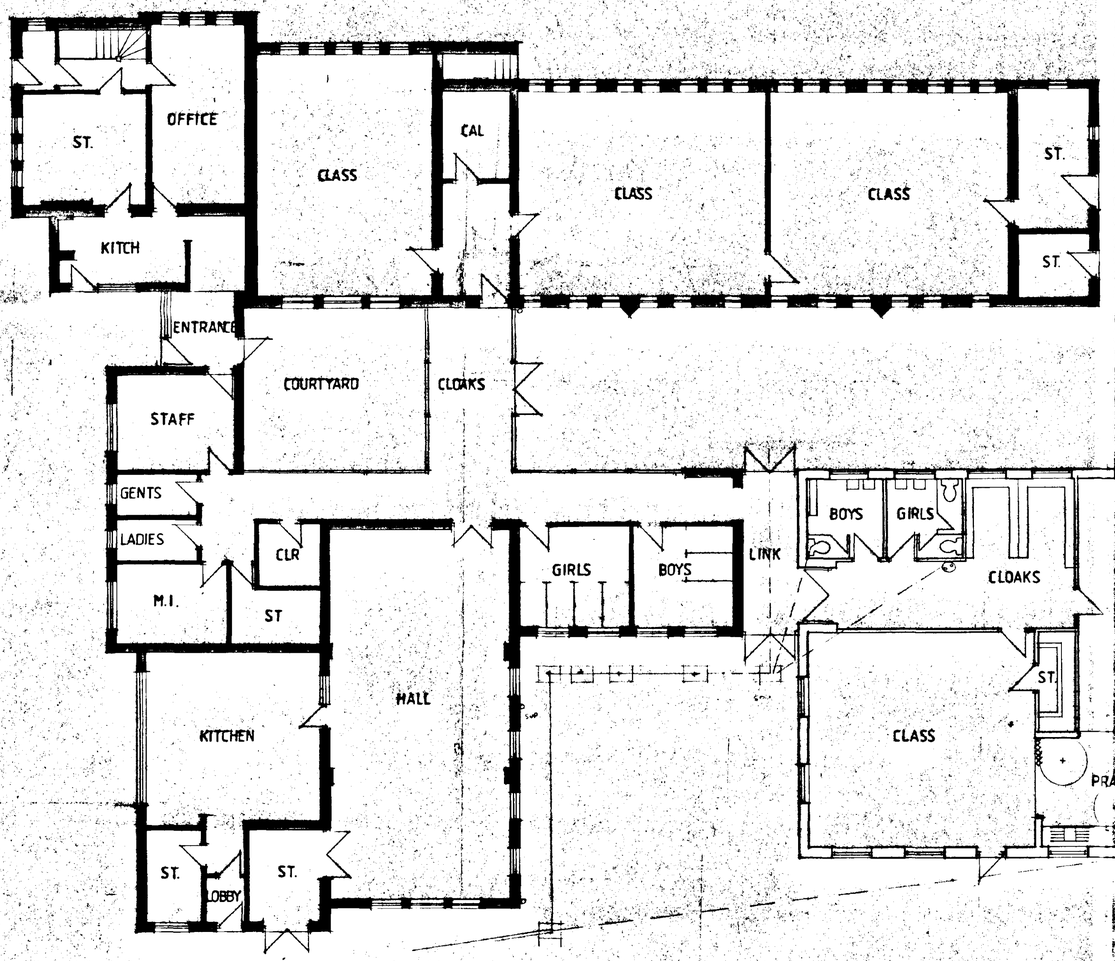

PLAN. 1:100

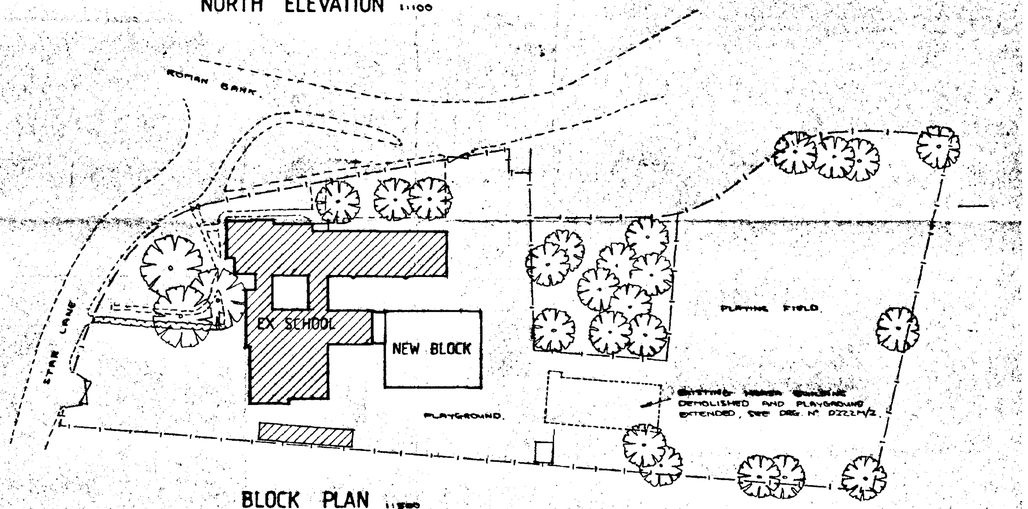

BLOCK PLAN 1:500

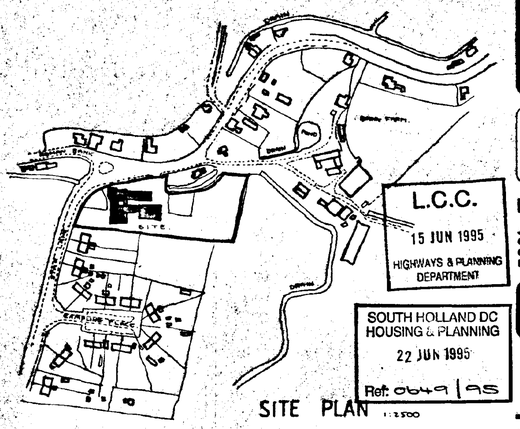

SITE PLAN 1:2500

DETERMINED PLAN

project
HOLBEACH BANK C.P.
NEW CLASSROOMS

SKETCH PLAN

Land & Buildings Consultancy
J. David Trafford FRICS
General Manager
County Offices
Lincoln LN1 1ZA (01522) 552222

drawing no. D322M/1. revision

L&BC

scale 1:100, 1:500, 1:2500
date MAY 95.
drawn B.T.

A Professional Consultancy of Lincolnshire County Council