


TO BE READ IN CONJUNCTION WITH STRUCTURES CALCULATIONS AND CONSTRUCTION NOTES.

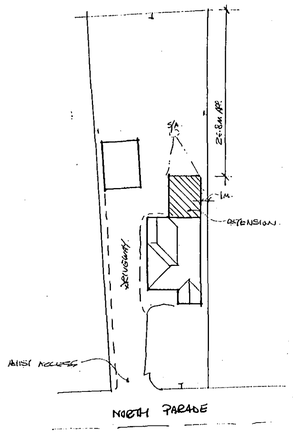


1:500 SITE PLAN

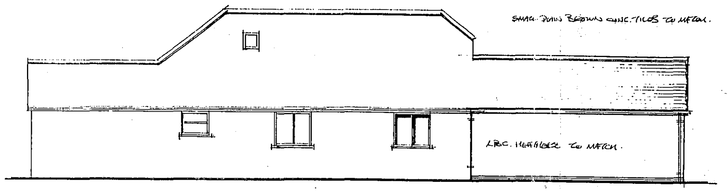


SIDE ELEVATION

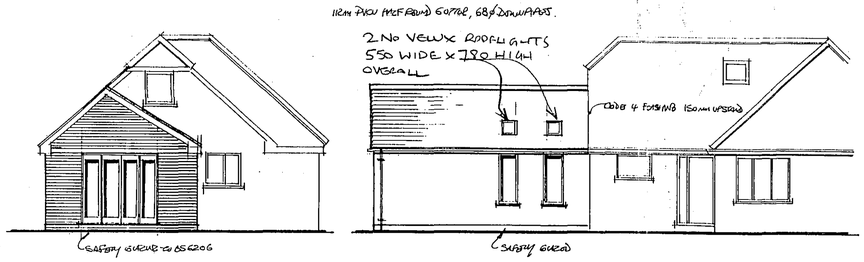


REAR PROPOSED ELEVATIONS SIDE

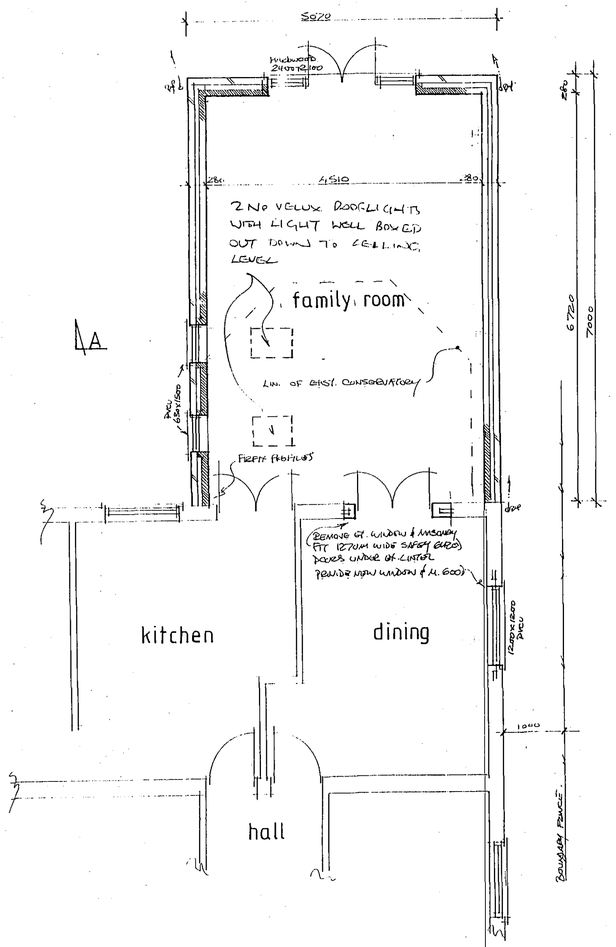



GROUND FLOOR PLAN

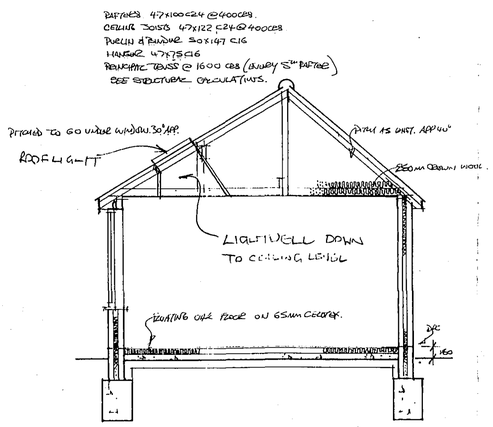

SECTION AA

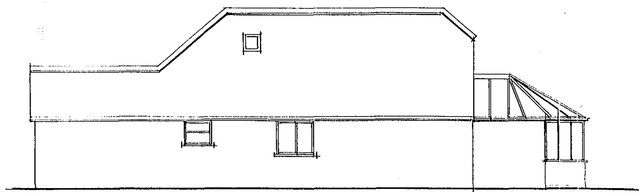

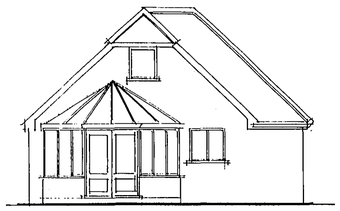

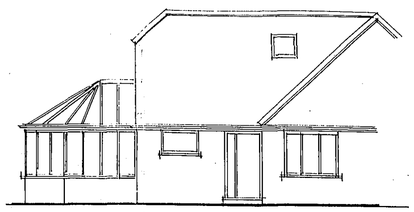

EXISTING ELEVATIONS

FILE COPY

DETERMINED PLAN

SHDC PLANNING & DEVELOPMENT 12 MAY 2005 Ref. 05/0491

NOTES:

All dimensions must be checked on site and not scaled from this drawing.

A	10/05/06	ROOFLIGHTS ADDED.
	Date	Revisions

© Copyright

Robert Barwell
Architectural Design
P.O. Box 67
Bourne Lincs
PE10 9XY
Tel No: 01778 425166

Client: MR. & MRS. K. STOREY.

Job Title: PROPOSED REAR EXTENSION AT 33, NORTH PARADE. HOLBEACH.

Drawing Title: PROPOSED PLANS, SECTION & ELEVATIONS. EXISTING ELEVATIONS.

Scale: 1:50, 1:100

Date: APRIL 2005. Drawn by: RB

Drg. No. 05/0491 Rev. A

594 x 841mm A1