

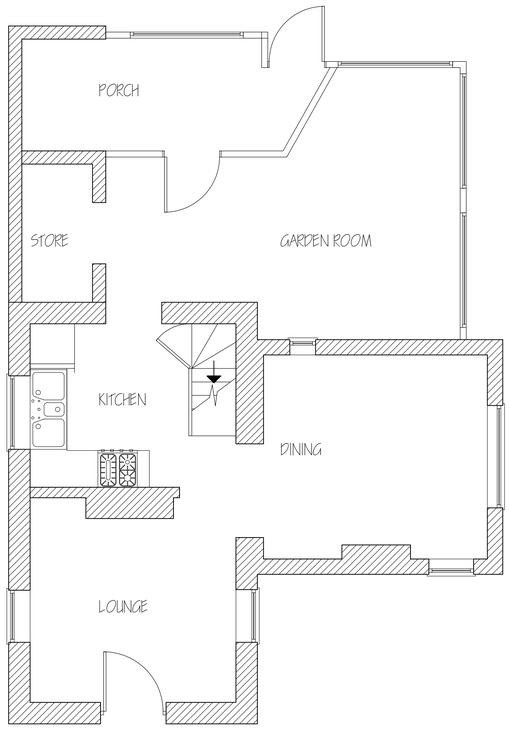



EXISTING GROUND
FLOOR PLAN

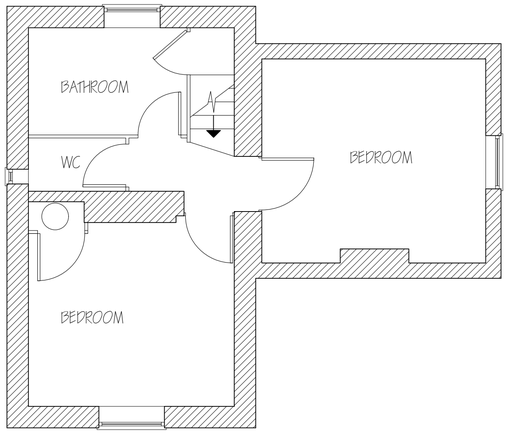


EXISTING FIRST
FLOOR PLAN

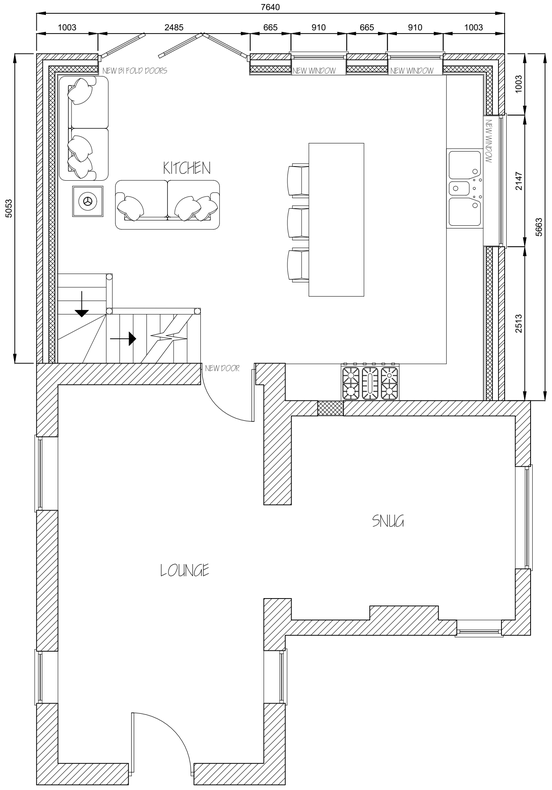


PROPOSED GROUND
FLOOR PLAN

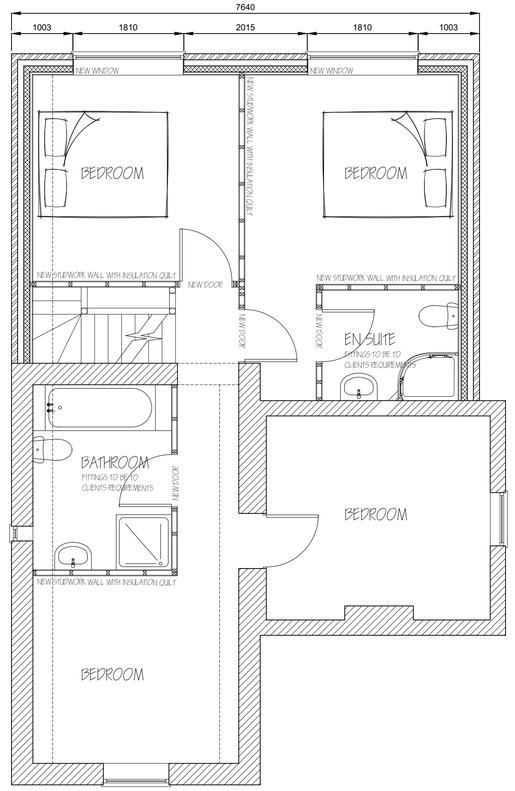


PROPOSED FIRST
FLOOR PLAN

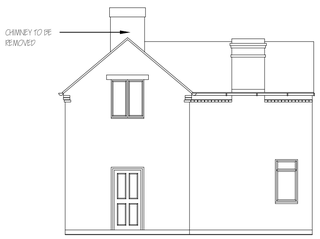


EXISTING
FRONT ELEVATION

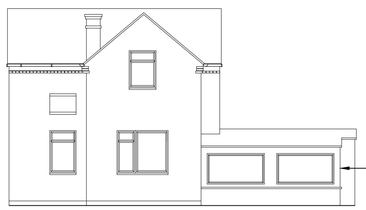

EXISTING
SIDE ELEVATION

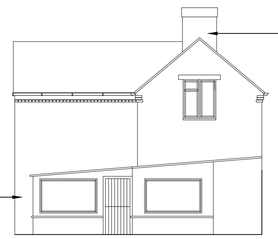


EXISTING
REAR ELEVATION

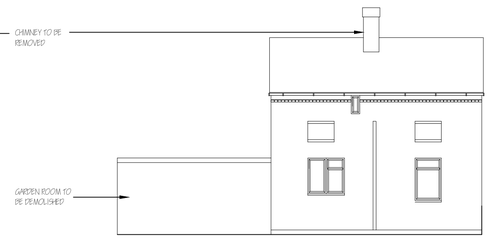


EXISTING
SIDE ELEVATION




PROPOSED
FRONT ELEVATION

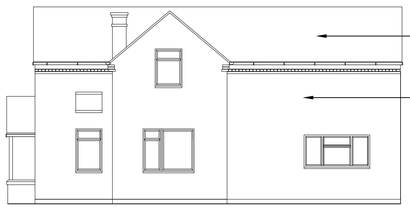

PROPOSED
SIDE ELEVATION

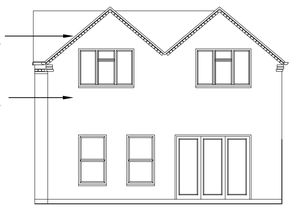

PROPOSED
REAR ELEVATION

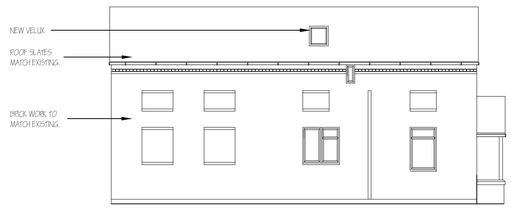

PROPOSED
SIDE ELEVATION

Contractors to verify all dimensions on site before commencing work or preparing drawings. Any errors should be reported immediately. All changes or further work instructed by client to comply with current planning requirements, building regulations, British Standards and Codes of Practice. Works that commence before local authority approval are undertaken at the clients risk.

SCALE 1:500
0 10 20 30 40

SCALE 1:1250
0 25 50 75 100

SCALE 1:100
0 1 2 3 4 5 6 7 8

SCALE 1:50
0 1 2 3 4

OAKSTONE

email: ash@oakstoneltd.com **TEL: 07884 268079**
www.oakstoneltd.com

Gatehouse
Damgate Road
Holbeach
PE12 8PB

floor plans, elevations and sections

Application for Planning Permission

scale: 1:50 1:100 1:500 1:1250 date: JUNE 2025 drawn: paper size: A1

2025 / 179

01 01