


Ordnance Survey licence number 100054135

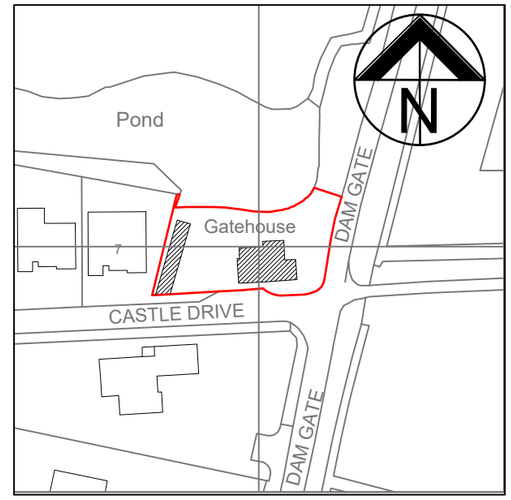

1:1250 LOCATION PLAN

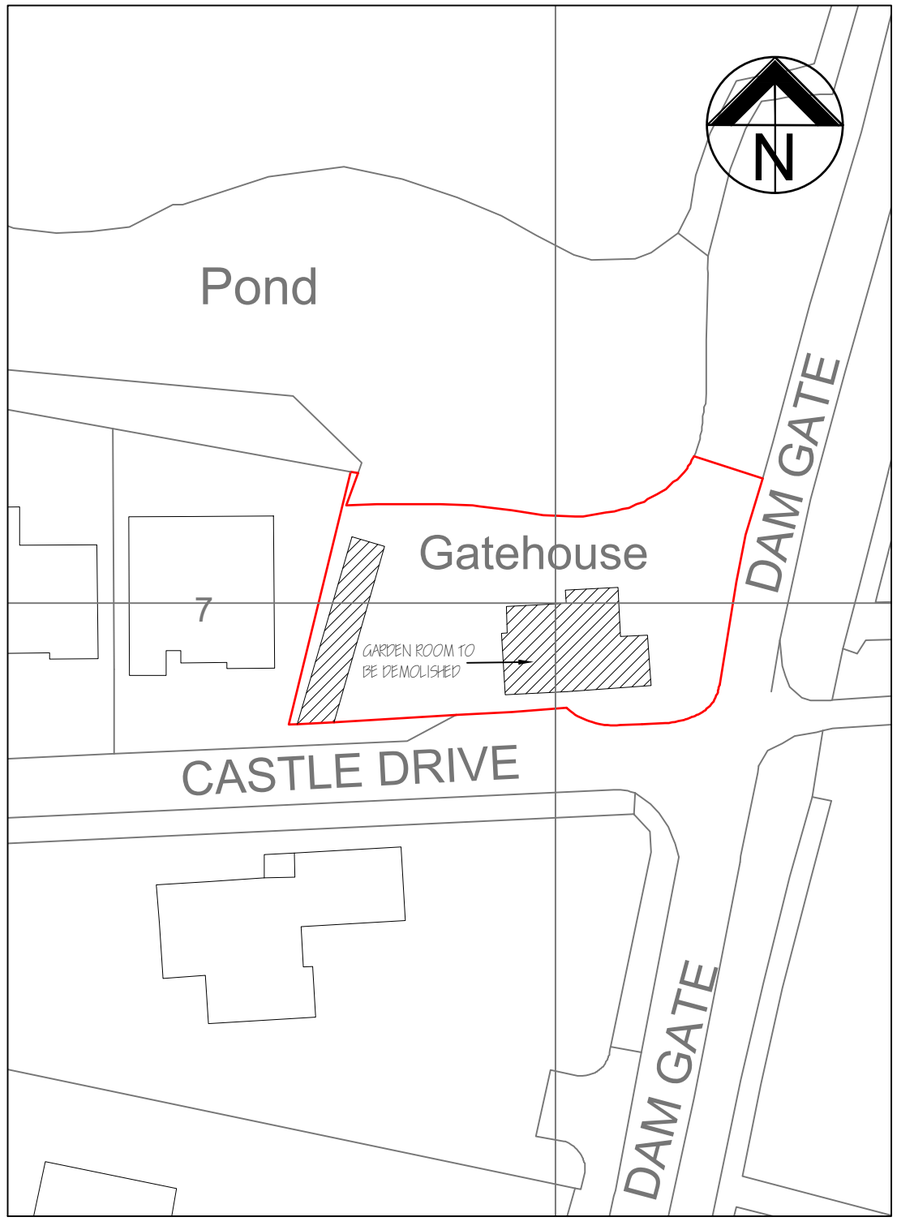

1:500 SITE PLAN - EXISTING

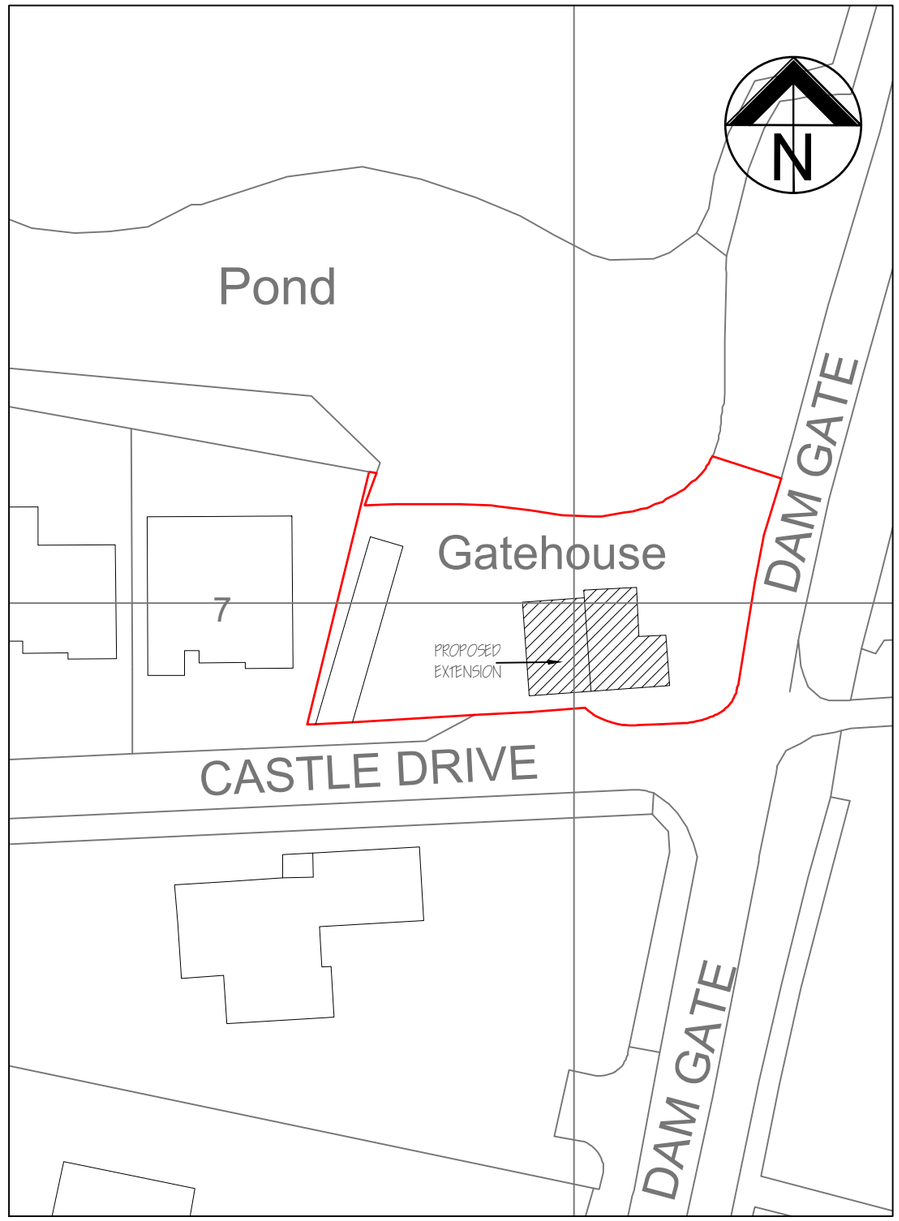

1:500 SITE PLAN - PROPOSED

Contractors to verify all dimensions on site before commencing work or preparing drawings. Any errors should be reported immediately. All changes or further work instructed by client to comply with current planning requirements, building regulations, British Standards and Codes of Practice. Works that commence before local authority approval are undertaken at the clients risk.

SCALE 1:500

0 10 20 30 40

SCALE 1:1250

0 25 50 75 100

OAKSTONE

email: ash@oakstoneltd.com
www.oakstoneltd.com

TEL: 07884 268079

35 Willow Springs
Cranfield
Beds
Bedford, MK43 0DS

locaton and site plan

Information for SAP calculation

scale: 1:500 1:1250 date: June 2025 drawn: paper size: A3

2025 / 179

0 2 0 2