NOTE:-
Existing levels show on Topo 85204 will be the same as proposed.

FFL's
Plot 1 & 5 - 2.85
Plot 2 - 2.65
Plot 3 - 2.65
Plot 4 - 2.65

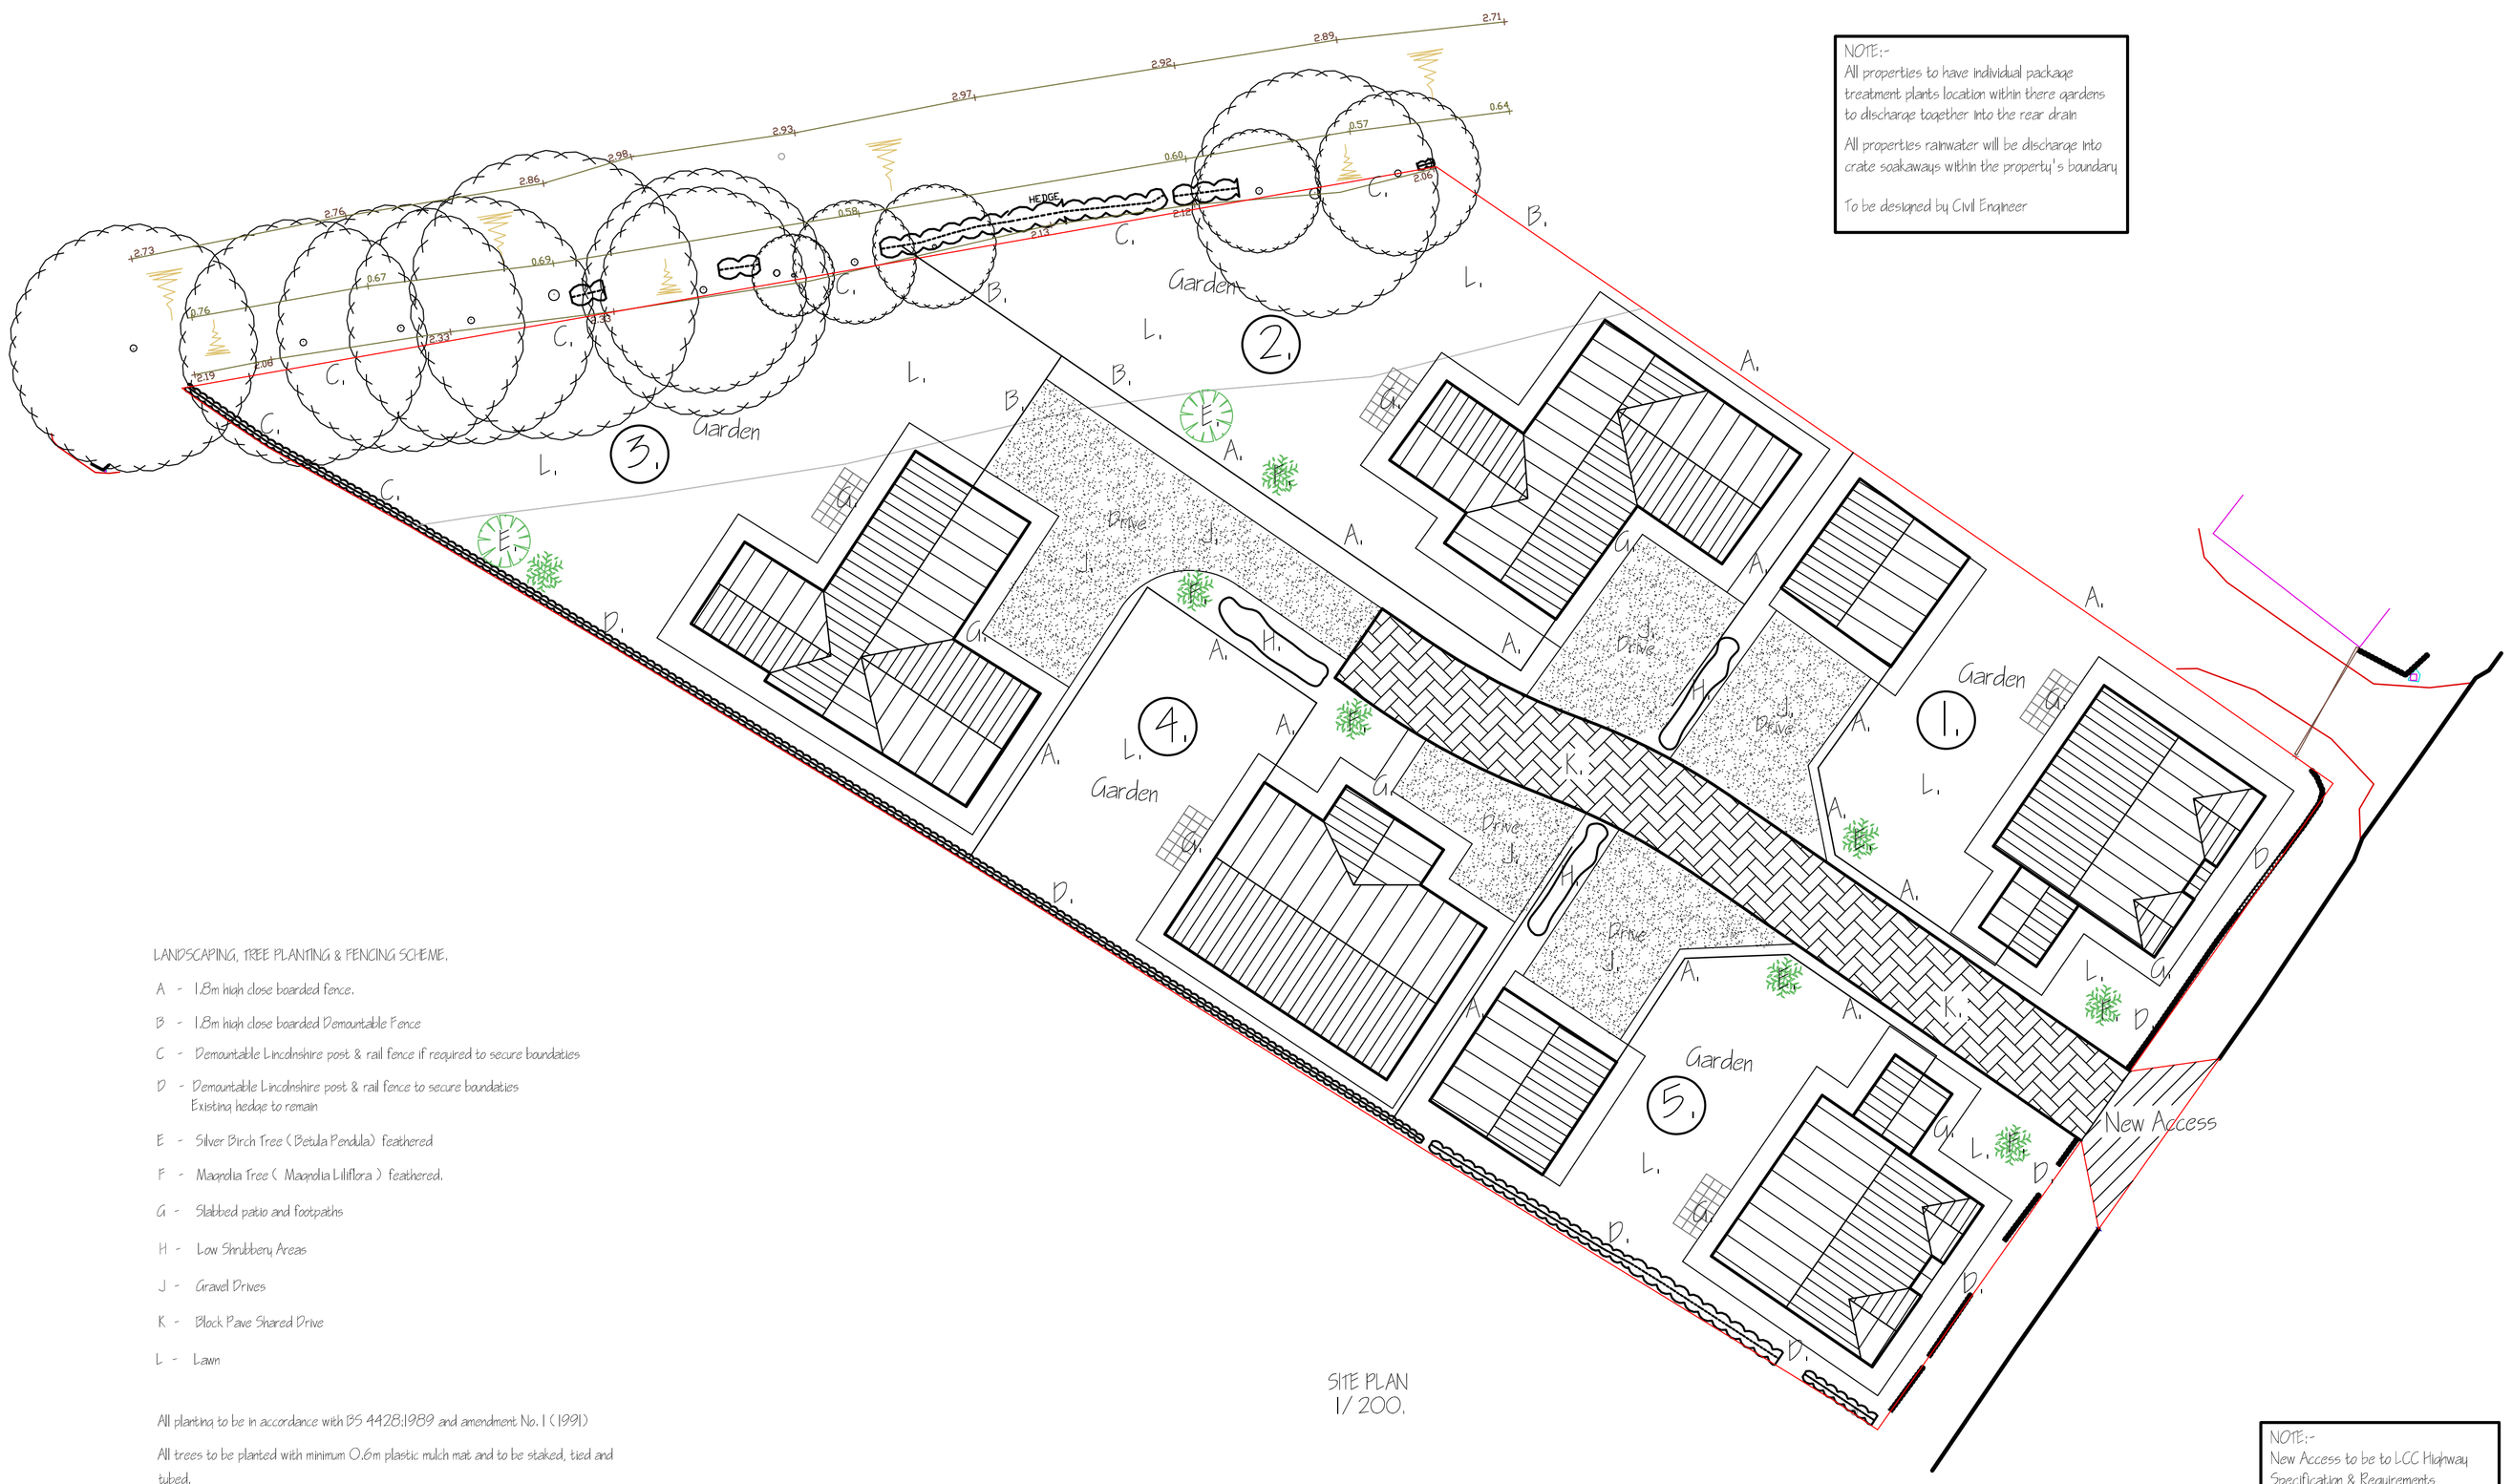


SITE PLAN
1/ 200.

NOTE:-
All properties to have individual package treatment plants location within there gardens to discharge together into the rear drain

All properties rainwater will be discharge into crate soakaways within the property's boundary

To be designed by Civil Engineer

NOTE:-
New Access to be to LCC Highway Specification & Requirements

LANDSCAPING, TREE PLANTING & FENCING SCHEME.

A - 1.8m high close bearded fence.

B - 1.8m high close bearded Demountable Fence

C - Demountable Lincolnshire post & rail fence if required to secure boundaries

D - Demountable Lincolnshire post & rail fence to secure boundaries
Existing hedge to remain

E - Silver Birch tree ( Betula Pendula) feathered

F - Magnolia Tree ( Magnolia Liliiflora ) feathered.

G - Slabbed patio and footpaths

H - Low Shrubbery Areas

J - Gravel Drives

K - Block Pave Shared Drive

L - Lawn

All planting to be in accordance with BS 4428:1989 and amendment No.1 (1991)

All trees to be planted with minimum 0.6m plastic mulch mat and to be staked, tied and tubed.
1/ 3 to 1/ 5 bag of peat free tree and shrub planting compost to be incorporated into backfill for each tree hole.

NORTH

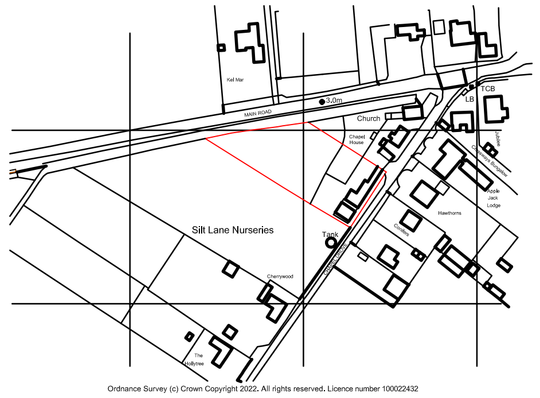


LOCATION PLAN.
1/ 2500

| ref. | revision | date |
|---|---|---|
| F | PLANNING APPLICATION | JUNE '2022. |
| E | LAYOUT AMENDMENTS | JUNE '2022. |
| D | LAYOUT AMENDMENTS | MAY '2022. |
| C | LAYOUT AMENDMENTS | MAY '2022. |
| B | | |
| A | | |


**G. R. MERCHANT LTD.**
**I.ENG AMICE FIWO**

**ARCHITECTURAL, STRUCTURAL AND LAND DRAINAGE CONSULTANTS**

**4 Wrights Mews**
**12A Park Road, Holbeach,**
**Spalding, Lincs. PE12 7EE**
**Tel: 01406 490800**
**Fax: 01406 425744**
**E-Mail: gr.merchant@btconnect.com**


Project
RESIDENTIAL DEVELOPMENT.
OFF CHAPEL DROVE
HOLBEACH DROVE
SPALDING. LINC'S. PE12 OPT

Client
R K WILSON LTD

Drawing
SITE PLAN - PROPOSED

| Job Ref. | Drawing No. |
|---|---|
| 3942-21. | 02D. |
| **Date** | **Drawn** |
| APR 2022 | SLD. |

Scales
AS INDICATED.

**DO NOT SCALE FROM THIS DRAWING**


This drawing is copyright and may not be altered, traced, photographed or used for any other purpose other than that for which it is issued, The General Contractor is to check all dimensions on site and report any discrepancies to the Architect, All details shown on this drawing including foundations are based upon typical site conditions related to the area, No responsibility can be accepted for abnormal ground conditions which may require additional foundation work or alterations to the design, Design amendments may be considered, Site soil surveys are recommended in respect of foundations to establish specific site conditions before foundation work is undertaken, This drawing is limited in the amount of information contained and does not purport to contain a full specification of the works, It is solely for the purpose of obtaining Planning / Building Regulation approval, This drawing must not be used as a contract document alone, The works will not be supervised or inspected on site by G.R. Merchant or any representative thereof, It is the client or their appointed agents responsibility to control workmanship, substitution of materials, adherance to specification, variations to contract etc,All materials to be new unless otherwise stated and all components and materials etc, to be used fitted and installed etc, in strict accordance with manufacturers instruction and relevant code of practice, Materials shall conform to appropriate British standard specification or BBA certificate or European code equivalent, The Employer / Client shall ensure that the selected contractor is conversant with and adopts all measures necessary to achieve compliance with Health and Safety legislation for Building sites and Work places, The Employer / Client is advised that should the works need to comply with the Construction Design and Management Regulations an Independant Planning Supervisor will be required, The works shall comprise of all that is shown on the drawing and details, Work that may not specifically be shown but may be reasonably inferred as necessary to carry out the works shall be deemed to be included,It is the paty / land owners responsibility to be aware of the Party Wall etc. Act 1996) when building in close proximity to adjoining neighbors boundaries.