© 1999 Waldeck Associates Ltd

NOTES

1. DO NOT SCALE THIS DRAWING.
2. ALL DIMENSIONS ARE IN MILLIMETRES UNLESS STATED OTHERWISE.
3. THIS DRAWING IS TO BE READ IN CONJUNCTION WITH ALL OTHER RELEVANT DRAWINGS.
4. SEQUENCE OF CONSTRUCTION TO BE IN PHASES TO BE AGREED



SOUTH HOLLAND DC
HOUSING & PLANNING
19 AUG 1999
Ref: 672/99

ROAD & INDUSTRIAL LAND OUTLINE APPLICATION

Rev.	Amendments	Rev'd By	Date

Client: A.H. WORTH AND Co. Ltd.

Project: PROPOSED ACCESS ROAD AND EXTENSION TO EXISTING SITE

Title: [redacted]

Job No: 31930

Drawing No: 31930/A1/03

Status: PRELIMINARY

Scale: 1:5000 Date: JUN 99

Project Engineer: PW Drawn By: WI Checked By:

Waldeck Associates
Consulting Civil & Structural Engineers
Lindum House,
Northgate,
Sleaford,
Lincs.
NG34 7BX
Tel. 01529 415926
Fax. 01529 414844

DETERMINED
PLAN

© 1999 Waldeck Associates Ltd

NOTES

1. DO NOT SCALE THIS DRAWING.
2. ALL DIMENSIONS ARE IN MILLIMETRES UNLESS STATED OTHERWISE.
3. THIS DRAWING IS TO BE READ IN CONJUNCTION WITH ALL OTHER RELEVANT DRAWINGS.

Drain

EXPANSION OF INDUSTRIAL LAND AND INFRASTRUCTURE 130 METRES

PROPOSED ACCESS ROAD (*)

INDICATIVE LINE OF FUTURE INDUSTRIAL BUILDING

VALUE ADDED POTATO FACTORY (Ø)

PROPOSED PEELING PLANT (*)

TREES REMOVED

PROPOSED LANDSCAPING BELT

EXTENT OF OUTLINE PLANNING APPLICATION FOR NEW INDUSTRIAL LAND

PROPOSED NEW BATTERY CHARGING ROOM (*)

PROPOSED NEW HIGH HUMIDITY STORES AND CANOPY EXTENSION (*)

PACKING OPERATIONS UNIT (Ø)

INDICATIVE LINE OF FUTURE INDUSTRIAL BUILDING

EFFLUENT TREATMENT PLANT (Ø)

Drain

Water

Tank

38m

Water

Drain

Drain

El Sub Sta

3M

3M

3M

5M

LEGEND:

(*) DENOTES FORMS PART OF A DETAILED PLANNING APPLICATION

(Ø) INDICATIVE UNITS ASSOCIATED WITH EXISTING SITE OPERATIONS AS PART OF OUTLINE APPLICATION FOR EXTENSION OF INDUSTRIAL LAND ZONE AS SHADED

DETERMINED PLAN

SOUTH HOLLAND DC
HOUSING & PLANNING
16 AUG 1999
Ref: 672/99

Rev.	Amendments	Rev'd By	Date
C	FUTURE INDUSTRIAL BUILDINGS SHOWN PACKING OPERATION BUILDING INSERTED	WI	AUG 99
B	SPEED RAMP SHOWN	WI	AUG 99
A	ROAD POSITION REVISED	WI	JUL 99

Client
A.H. WORTH AND Co. Ltd.

Project
PROPOSED ACCESS ROAD AND EXTENSION TO EXISTING SITE

Title
PROPOSED EXPANSION OF INDUSTRIAL AREA


Job No	31930
Drawing No	31930/A1/100C
Status	PRELIMINARY
Scale	1:1000
Date	JUN 99
Project Engineer	PW
Drawn By	WI
Checked By	

Waldeck Associates
Consulting Civil & Structural Engineers
Lindum House,
Northgate,
Sleaford,
Lincs.,
NG34 7BX
Tel. 01529 414600
Fax. 01529 414601
E-mail: Waldeck@dial.pipex.com


© 1999 Waldeck Associates Ltd

NOTES


1. DO NOT SCALE THIS DRAWING.
2. ALL DIMENSIONS ARE IN MILLIMETRES UNLESS STATED OTHERWISE.
3. THIS DRAWING IS TO BE READ IN CONJUNCTION WITH ALL OTHER RELEVANT DRAWINGS.

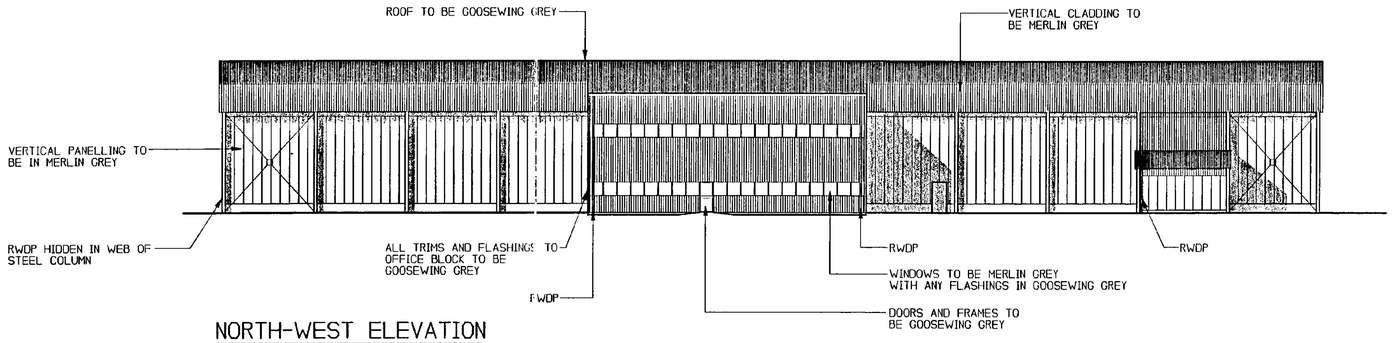


NORTH-WEST ELEVATION
(SCALE 1:200)

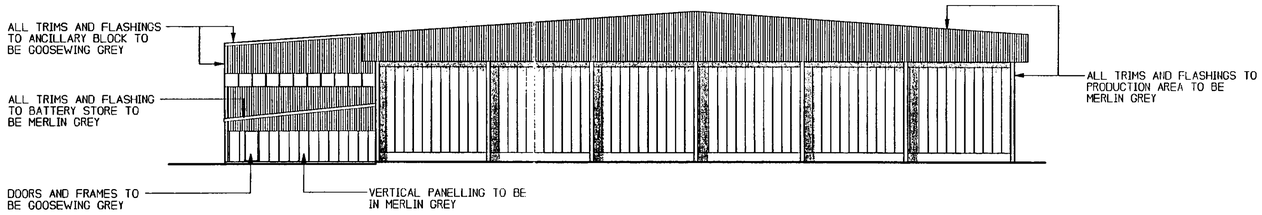


SOUTH-WEST ELEVATION
(SCALE 1:200)

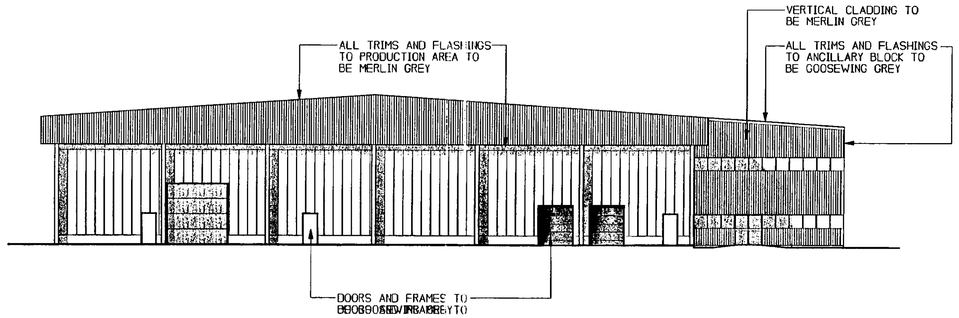

NORTH-EAST ELEVATION
(SCALE 1:200)

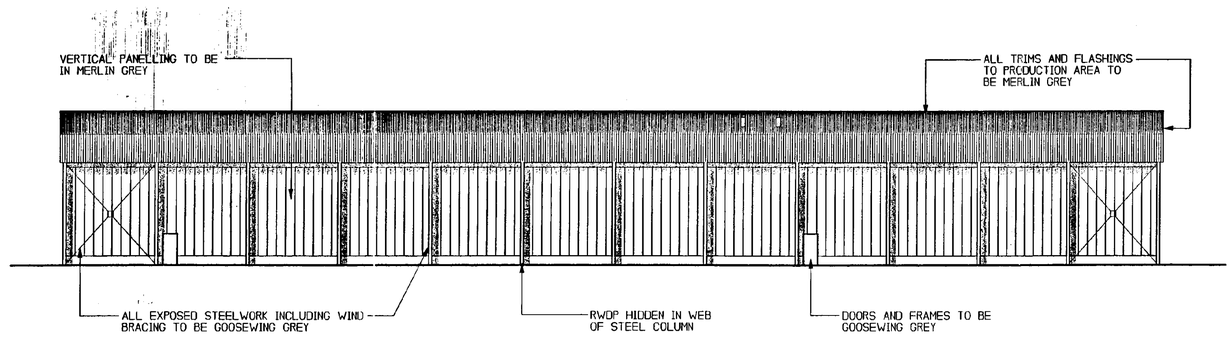

SOUTH-EAST ELEVATION
(SCALE 1:200)

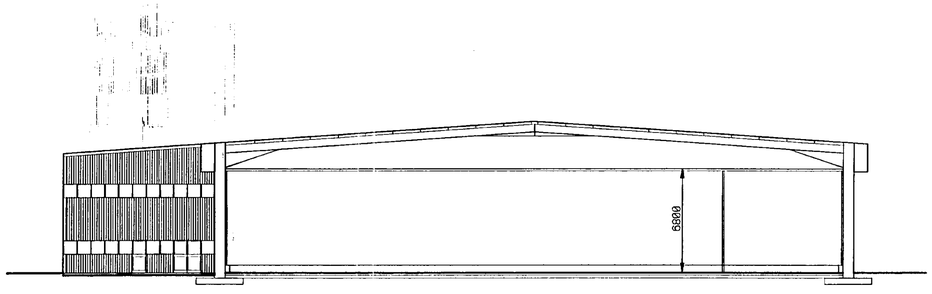

SECTION THROUGH ON GRIDLINE E
(SCALE 1:200)

SOUTH HOLLAND DC
HOUSING & PLANNING
13 AUG 1999
Ref: 0672/99

DETERMINED PLAN

Rev.	Amendments	Rev'd By	Date

Client: A.H. WORTH AND Co. Ltd.

Project: PROPOSED ACCESS ROAD AND EXTENSION TO EXISTING SITE

Title: PROPOSED ELEVATIONS

Job No: 31930

Drawing No: 31930/A1/19

Status: PRELIMINARY

Scale: 1:200 | Date: AUG 99


Project Engineer: PW | Drawn By: WJ | Checked By:

Waldeck Associates
Consulting Civil & Structural Engineers
Lindum House, Northgate, Sleaford, Lincs, NG34 7BX
Tel 01529 415049
Fax 01529 414844
E-mail Waldeck@btpwmail.co.uk


© 1999 Waldeck Associates Ltd

NOTES

1. DO NOT SCALE THIS DRAWING.
2. ALL DIMENSIONS ARE IN MILLIMETRES UNLESS STATED OTHERWISE.
3. THIS DRAWING IS TO BE READ IN CONJUNCTION WITH ALL OTHER RELEVANT DRAWINGS.

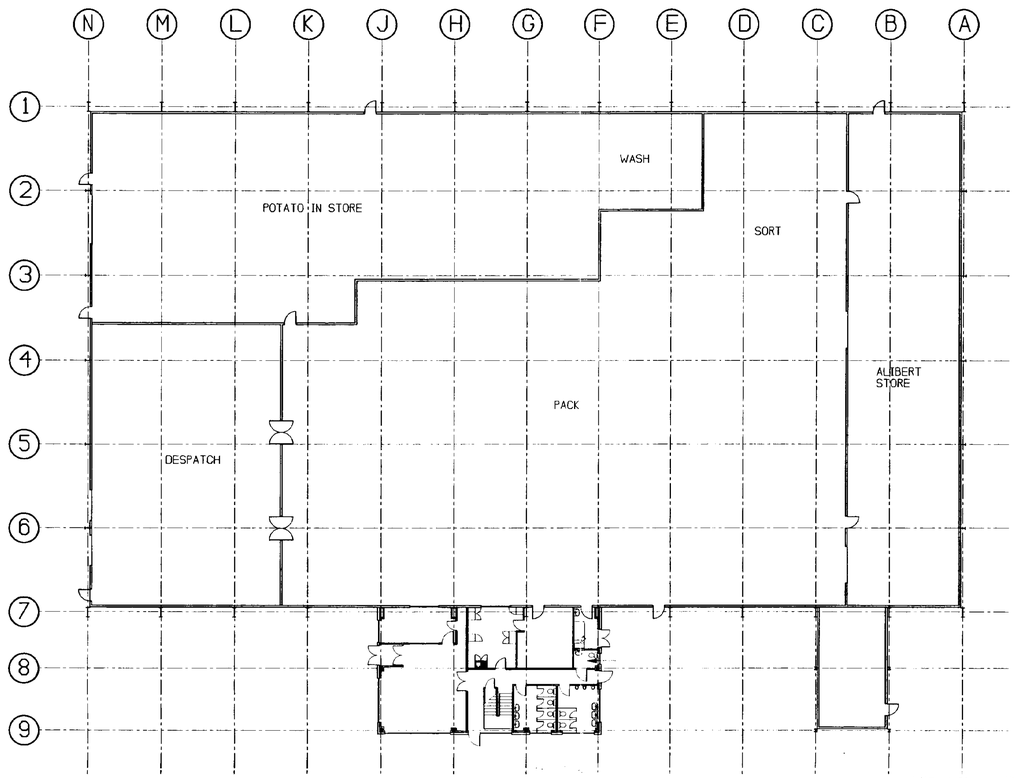

GROUND FLOOR PLAN
(SCALE 1:250)

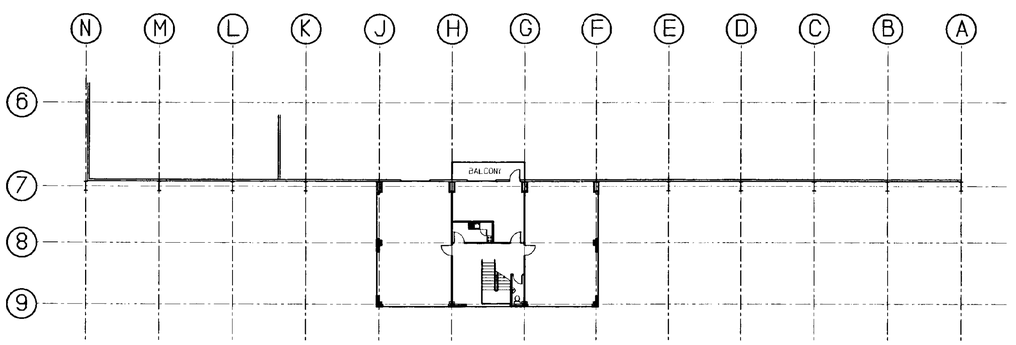

FIRST FLOOR PLAN
(SCALE 1:250)

SOUTH HOLLAND DC
HOUSING & PLANNING
3 NOV 1999
Ref: 0672/99

DETERMINED PLAN

Rev.	Amendments	Rev'd By	Date

Client: A.H. WORTH AND Co. Ltd.


Project: PROPOSED ACCESS ROAD AND EXTENSION TO EXISTING SITE


Title: GROUND AND FIRST FLOOR LAYOUT

Job No	31930
Drawing No	31930/A1/18
Status	PRELIMINARY
Scale	1:250
Date	AUG 99
Project Engineer	PW
Drawn By	WI
Checked By	


Waldeck Associates
Consulting Civil & Structural Engineers
Lindum House,
Northgate,
Sleaford,
Lincs,
NG34 7BX
Tel. 01529 415809
Fax. 01529 414844
E-mail Waldeck@pipemedia.co.uk

DO NOT SCALE – IF IN DOUBT ASK

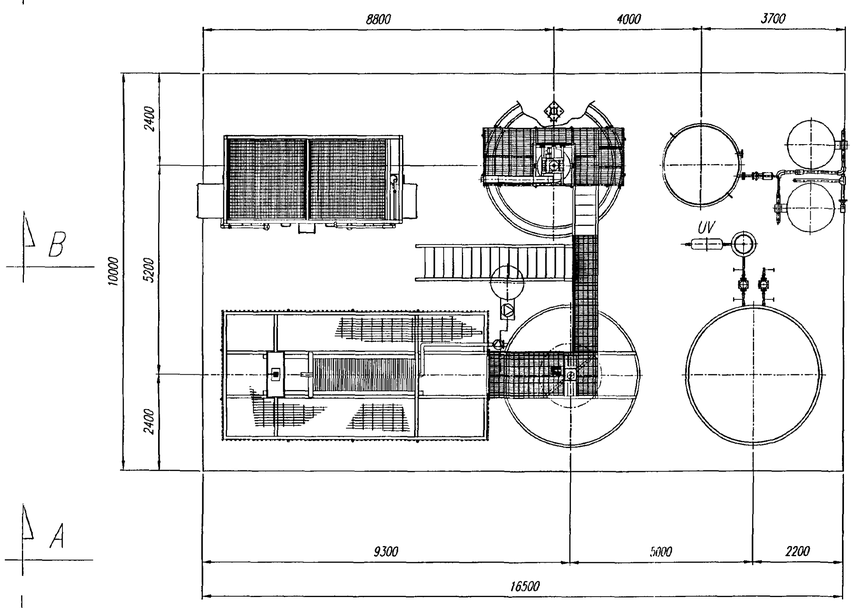


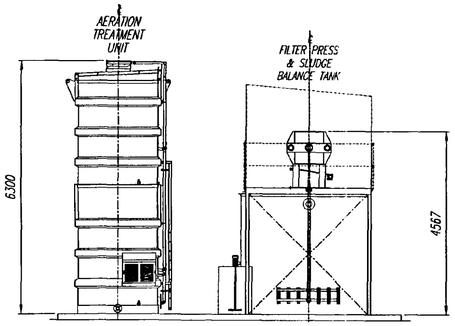

ELEVATION C–C

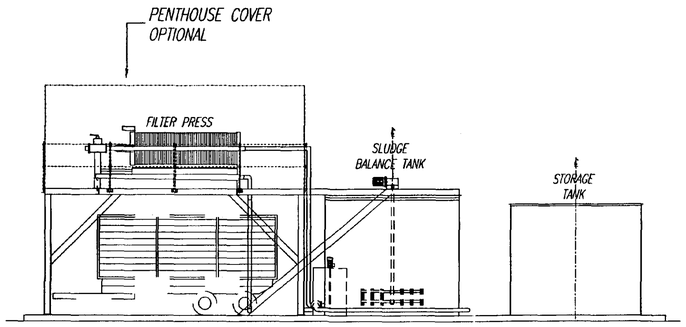

ELEVATION A–A

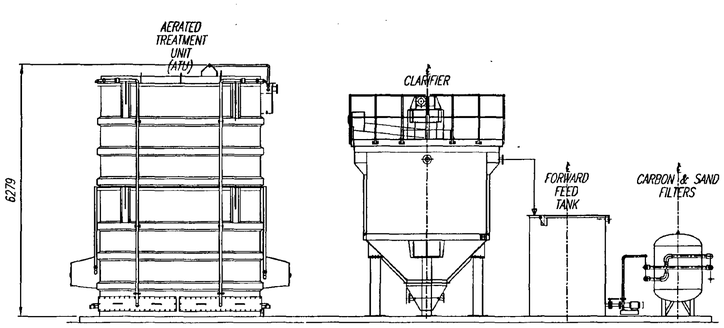

ELEVATION B–B

SOUTH HOLLAND DC
HOUSING & PLANNING
18 AUG 1999
Ref: 672/99

ITEM	DESCRIPTION	QTY

THIRD ANGLE PROJECTION

REMOVE ALL BURRS AND SHARP EDGES	
SURFACE ROUGHNESS	EXCEPT WHERE STATED
GENERAL LIMITS EXCEPT WHERE STATED	
M/C. FAB. CAST.	
FINISH	

HAITH INDUSTRIAL LTD
Lawn Road, Carlton in Lindrick, Worksop, Notts, S81 9LB.
TEL.(01909) 730836 FAX.(01909) 730768
Co. Reg. No. 971420

REV	DATE	NAME	APP	DESCRIPTION
–	–	–	–	–

DRN.	ANDY	30.7.99	DESCRIPTION: TYPICAL EFFLUENT TREATMENT SYSTEM SITE LAYOUT
CHD.			
H.I REG No.	C4994		
ALL DIMENSIONS IN MM UNLESS OTHERWISE STATED			CUSTOMER / MACHINE No. / JOB No.
SCALE. 1:75			DRAWING No. C4994 / REV. –

THIS DRAWING AND DESIGN IS THE PROPERTY OF HAITH INDUSTRIAL Ltd AND MUST NOT BE COPIED WITHOUT THEIR SPECIFIC CONSENT


DO NOT SCALE – IF IN DOUBT ASK

C

B


A

C

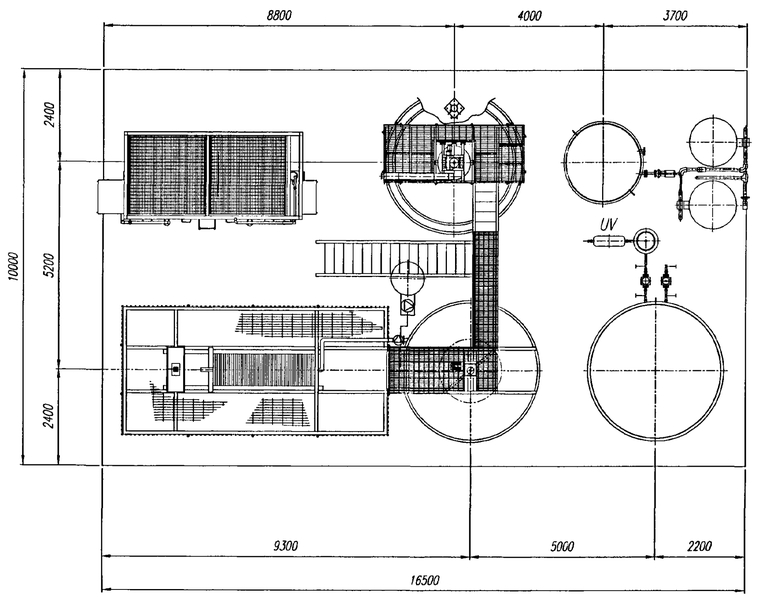


B


A

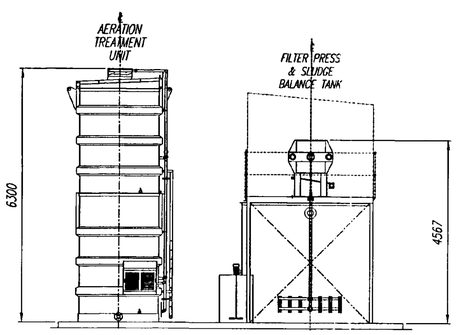

ELEVATION C–C

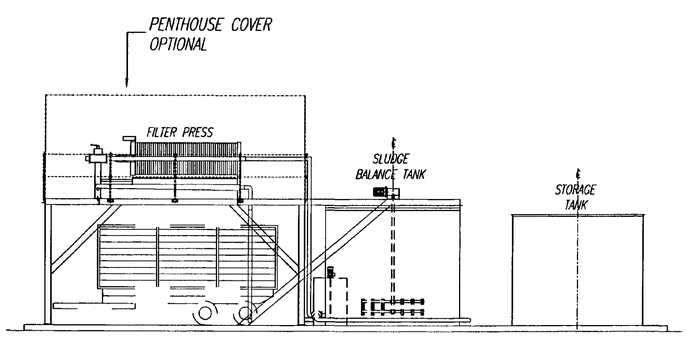

ELEVATION A–A

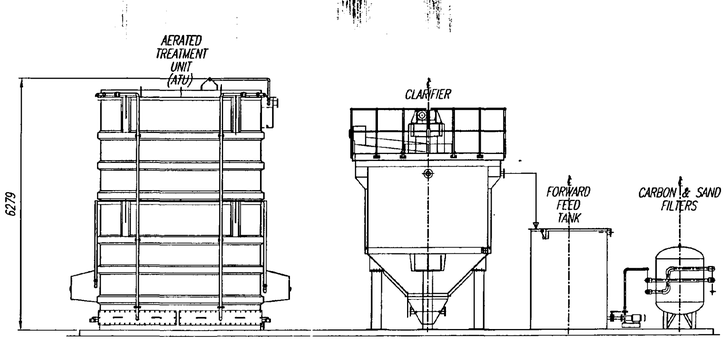

ELEVATION B–B

SOUTH HOLLAND DC
HOUSING & PLANNING
18 AUG 1999
Ref: 672/99

ITEM	DESCRIPTION	QTY

THIRD ANGLE PROJECTION

REMOVE ALL BURRS AND SHARP EDGES	
SURFACE ROUGHNESS	EXCEPT WHERE STATED
GENERAL LIMITS EXCEPT WHERE STATED	
M/C.	FAB. CAST.
FINISH	

HAITH INDUSTRIAL LTD
Lawn Road, Carlton In Lindrick, Worksop, Notts, S81 9LB.
TEL.(01909) 730836 FAX.(01909) 730768
Co. Reg. No. 971420

REV	DATE	NAME	APP	DESCRIPTION
–	–	–	–	–

DRN. ANDY	30.7.99	DESCRIPTION: TYPICAL EFFLUENT TREATMENT SYSTEM SITE LAYOUT
CHD.		
H.I REG No.	C4994	
ALL DIMENSIONS IN MM UNLESS OTHERWISE STATED		CUSTOMER / MACHINE No. / JOB No.
SCALE. 1:75		DRAWING No. C4994 / REV. –

THIS DRAWING AND DESIGN IS THE PROPERTY OF HAITH INDUSTRIAL Ltd AND MUST NOT BE COPIED WITHOUT THEIR SPECIFIC CONSENT