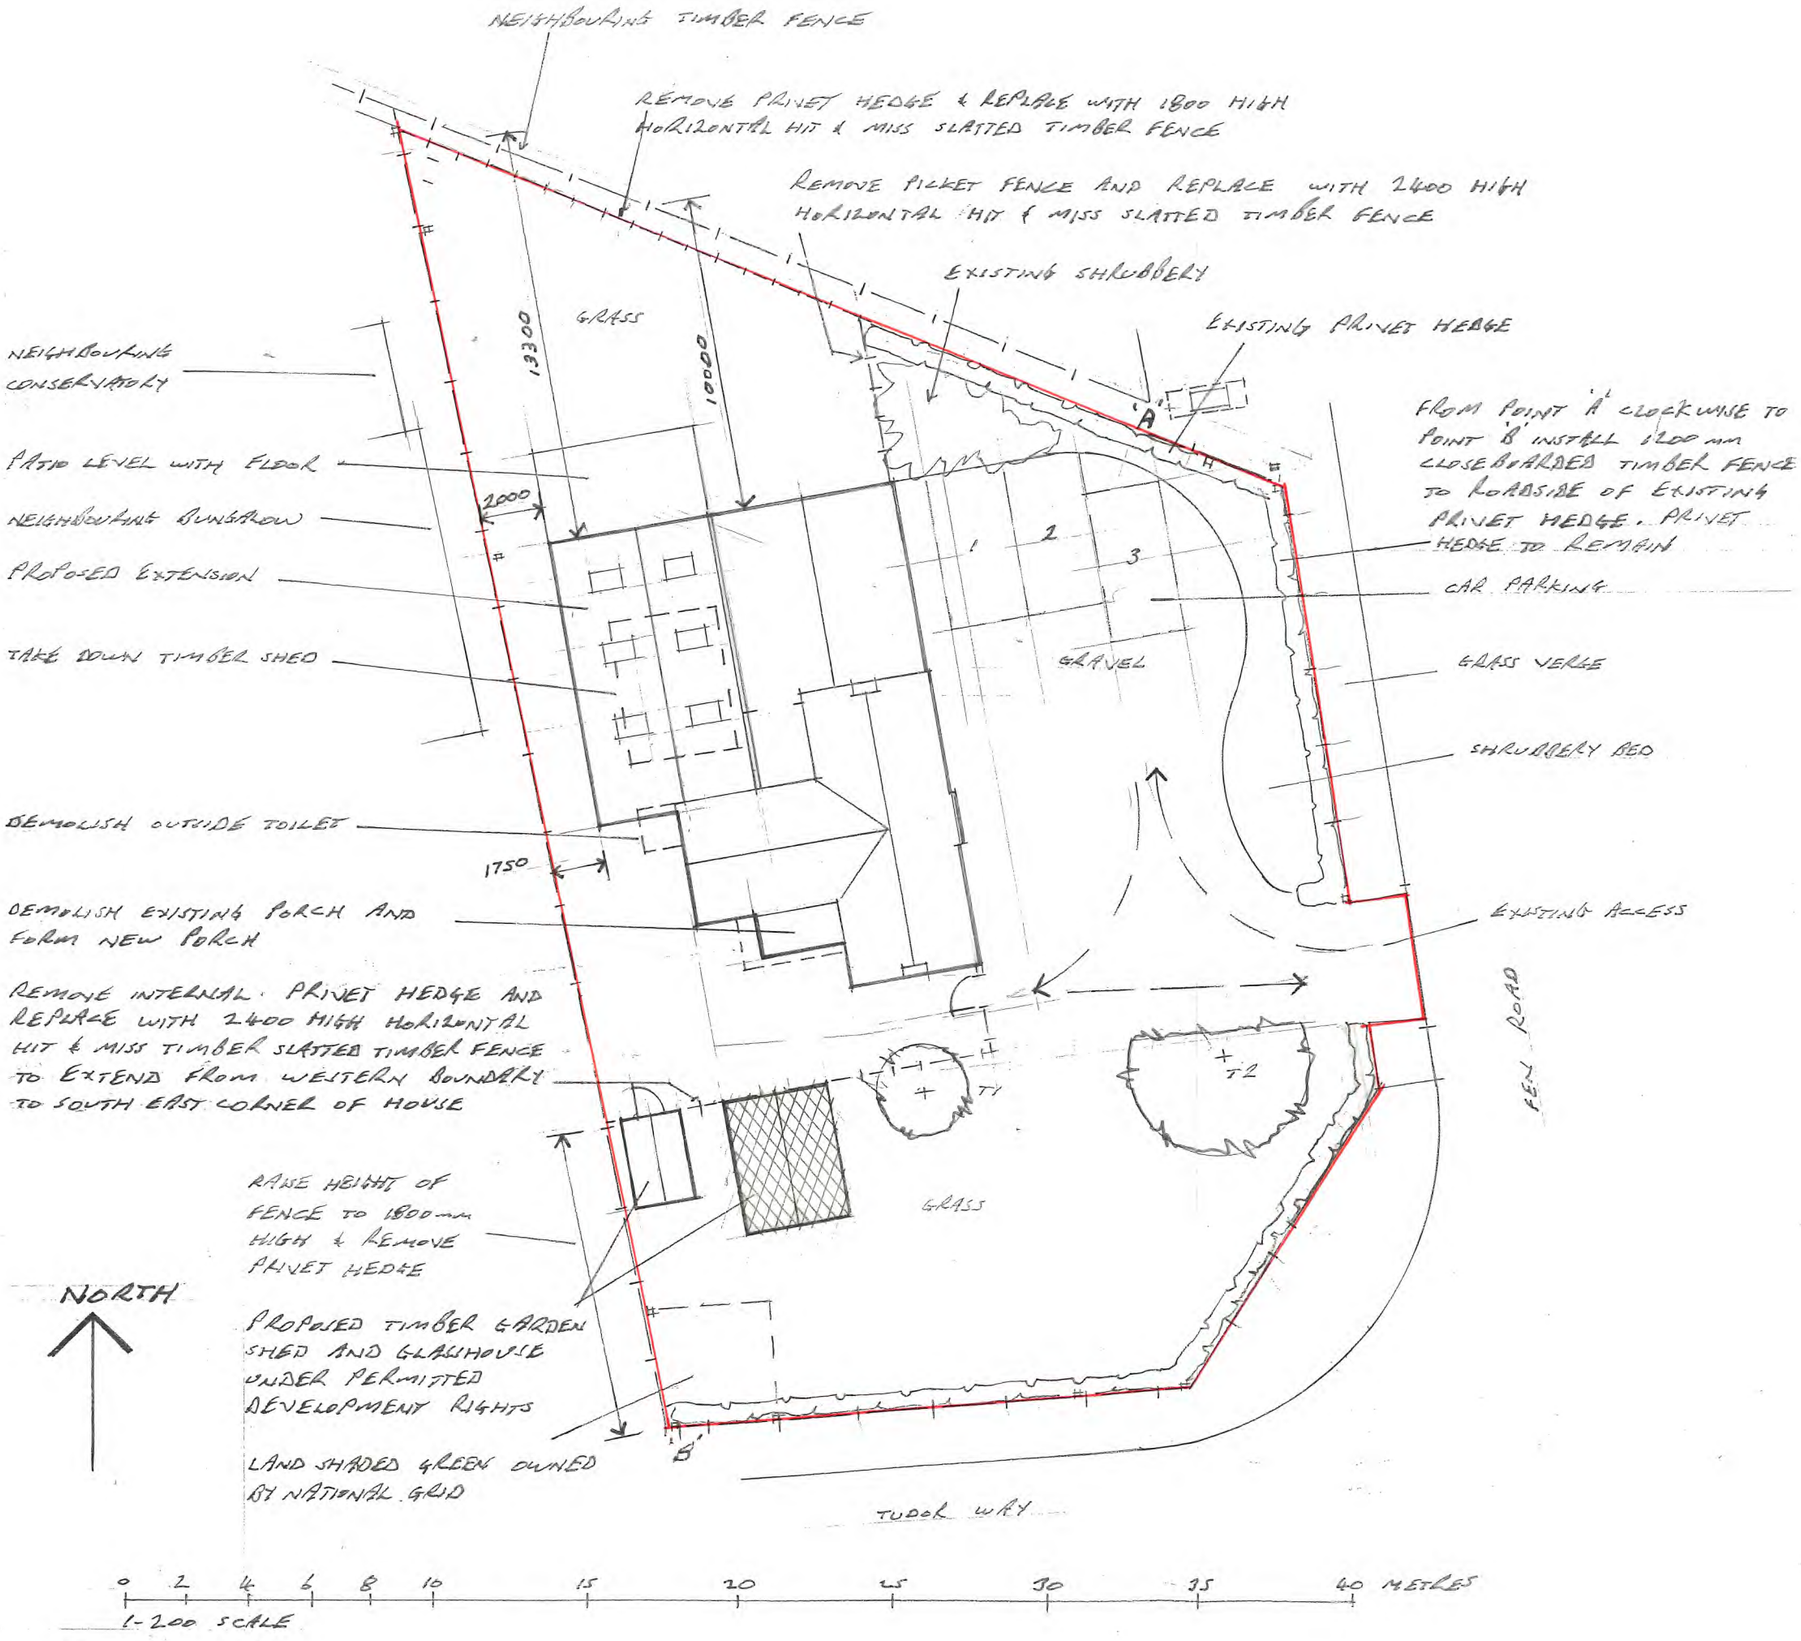


Contractor To Check All Dimensions On Site Before Work Commences.

Rev.	Date.	Init.	Revision Details.
A	5.7.24		CLIENT UPDATE/ALTS
B	22.7.24		CORRECT NORTH BOUNDARY
C	5.8.24		ALT ROADSIDE FENCE & HEDGE SHOW PARKING

R. BOOR DRAUGHTSMAN

26 Fengate
Moulton Chapel
Spalding
Lincolnshire
PE12 0XL

Phone
01406 380279

Project.

MR M MATSON AND
MR O LEE.
26 FEN ROAD,
HOLBEACH.

PROPOSED ALTERATION & EXTENSION

Drawing.

SITE PLAN PROPOSED

Scale.	Drawing. No.
1-200	3559-4
Drawn. RMB	
Date. JUNE 2024	Rev. A B C