SOUTH HOLLAND DC
HOUSING & PLANNING
08 JUL 1999
Ref: 0673/99

client

Q.V. FOODS LTD

project

**M & S UNIT -
PROPOSED EXTENSIONS**

drawing

SITE AND LOCATION PLANS

scale	date	drawn	checked
AS NOTED	JUNE 99	CPD	RO

drawing no. **5537Q/16 A** revision **-**

JOHN ROBERTS ARCHITECTS LIMITED
ARCHITECTS DESIGN AND PLANNING CONSULTANTS
1 James Street Lincoln LN2 1QD Tel 01522 533441 Fax 01522 512888

DETERMINED
PLAN

NORTH

New farm road

Tree planting to be carried out to site perimeter

Holbeach Marsh

New extension

New roadway

Proposed Peeler Unit

M & S Unit

Service yard

Manor Farm

SITE EGRESS

SITE ACCESS

Location Plan - 1:2500

New canopy

High humidity stores and canopy extn

Extent of Paving

Existing Potato Packhouse [M & S Unit]

Existing Car Park

Loading Dock

Existing Car Park

Service yard [FUTURE]

Proposed Peeler Unit
see drwg. nos.
5542Q : 10 and 11

Existing Farm Road to be diverted by others but use as temporary access

New roadway

New battery charging room


Site Boundary

Layout Plan - 1:500


DETERMINED
PLAN

ALL DIMENSIONS AND SETTING OUT ARE TO BE VERIFIED ON SITE AND ALL DISCREPANCIES REFERRED TO THE ARCHITECT BEFORE WORK COMMENCES. —— COPYRIGHT RESERVED

REV.	DATE	DESCRIPTION
A	28 JUNE	Insulated Panel colour changed and new canopy revised

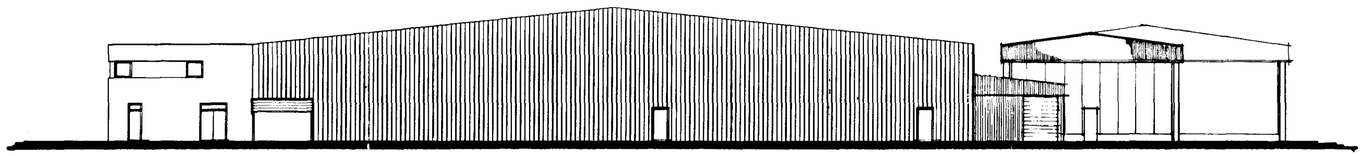

SOUTH-EAST ELEVATION

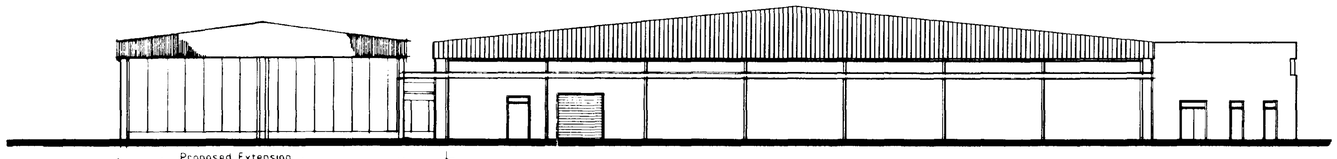


NORTH-WEST ELEVATION

Roofs


Profiled metal sheeting - colour Goosewing Grey B.S. ref. 10 A 05

Walls


Flat metal faced composite insulation panels - colour Merlin Grey
Gable panels to be profiled metal sheeting -colour - Merlin Grey
Exposed steelwork, doors etc. - colour Goosewing Grey.

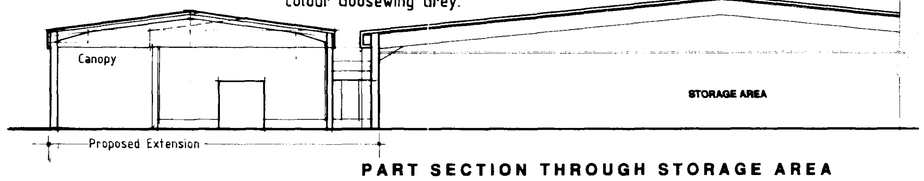

PART SECTION THROUGH STORAGE AREA

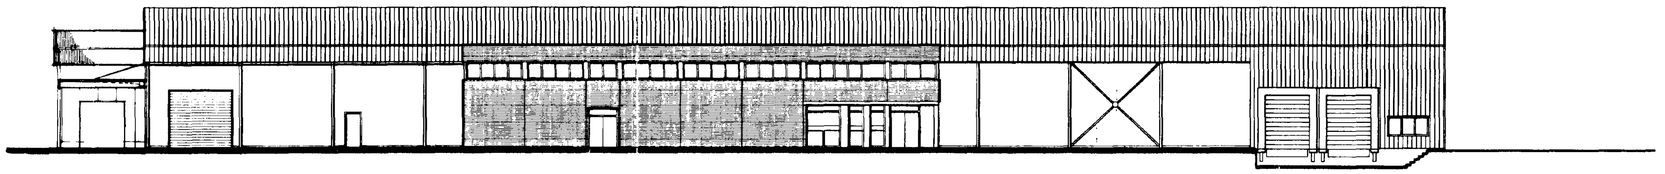

SOUTH-WEST ELEVATION

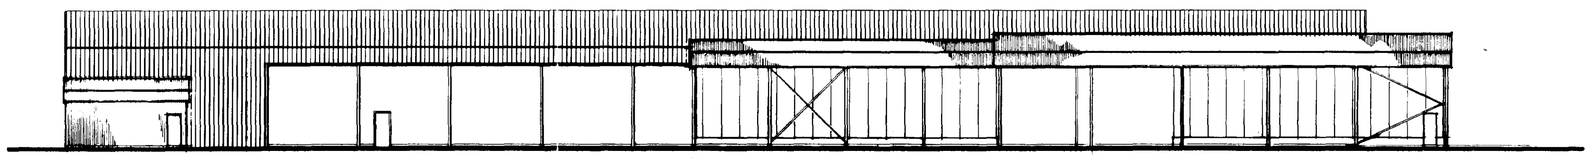

NORTH-EAST ELEVATION

SOUTH KESTEVEN DC
HOUSING & PLANNING
08 JUL 1999
Ref: 0673/99

client

Q.V. FOODS LTD

project

M & S UNIT -
PROPOSED EXTENSIONS

drawing

PROPOSED ELEVATIONS AND SECTION

scale	date	drawn	checked
1:200	JUNE 99	CPD	RO

drawing no. 5537Q/15 A


revision -

JOHN ROBERTS ARCHITECTS LIMITED
ARCHITECTS DESIGN AND PLANNING CONSULTANTS


1 James Street Lincoln LN2 1QD Tel 01522 533441 Fax 01522 512888

ALL DIMENSIONS AND SETTING OUT ARE TO BE VERIFIED ON SITE AND ALL DISCREPANCIES REFERRED TO THE ARCHITECT BEFORE WORK COMMENCES. —— COPYRIGHT RESERVED

REV.	DATE	DESCRIPTION
*A	28.6.99	Minor revisions and additional notation added

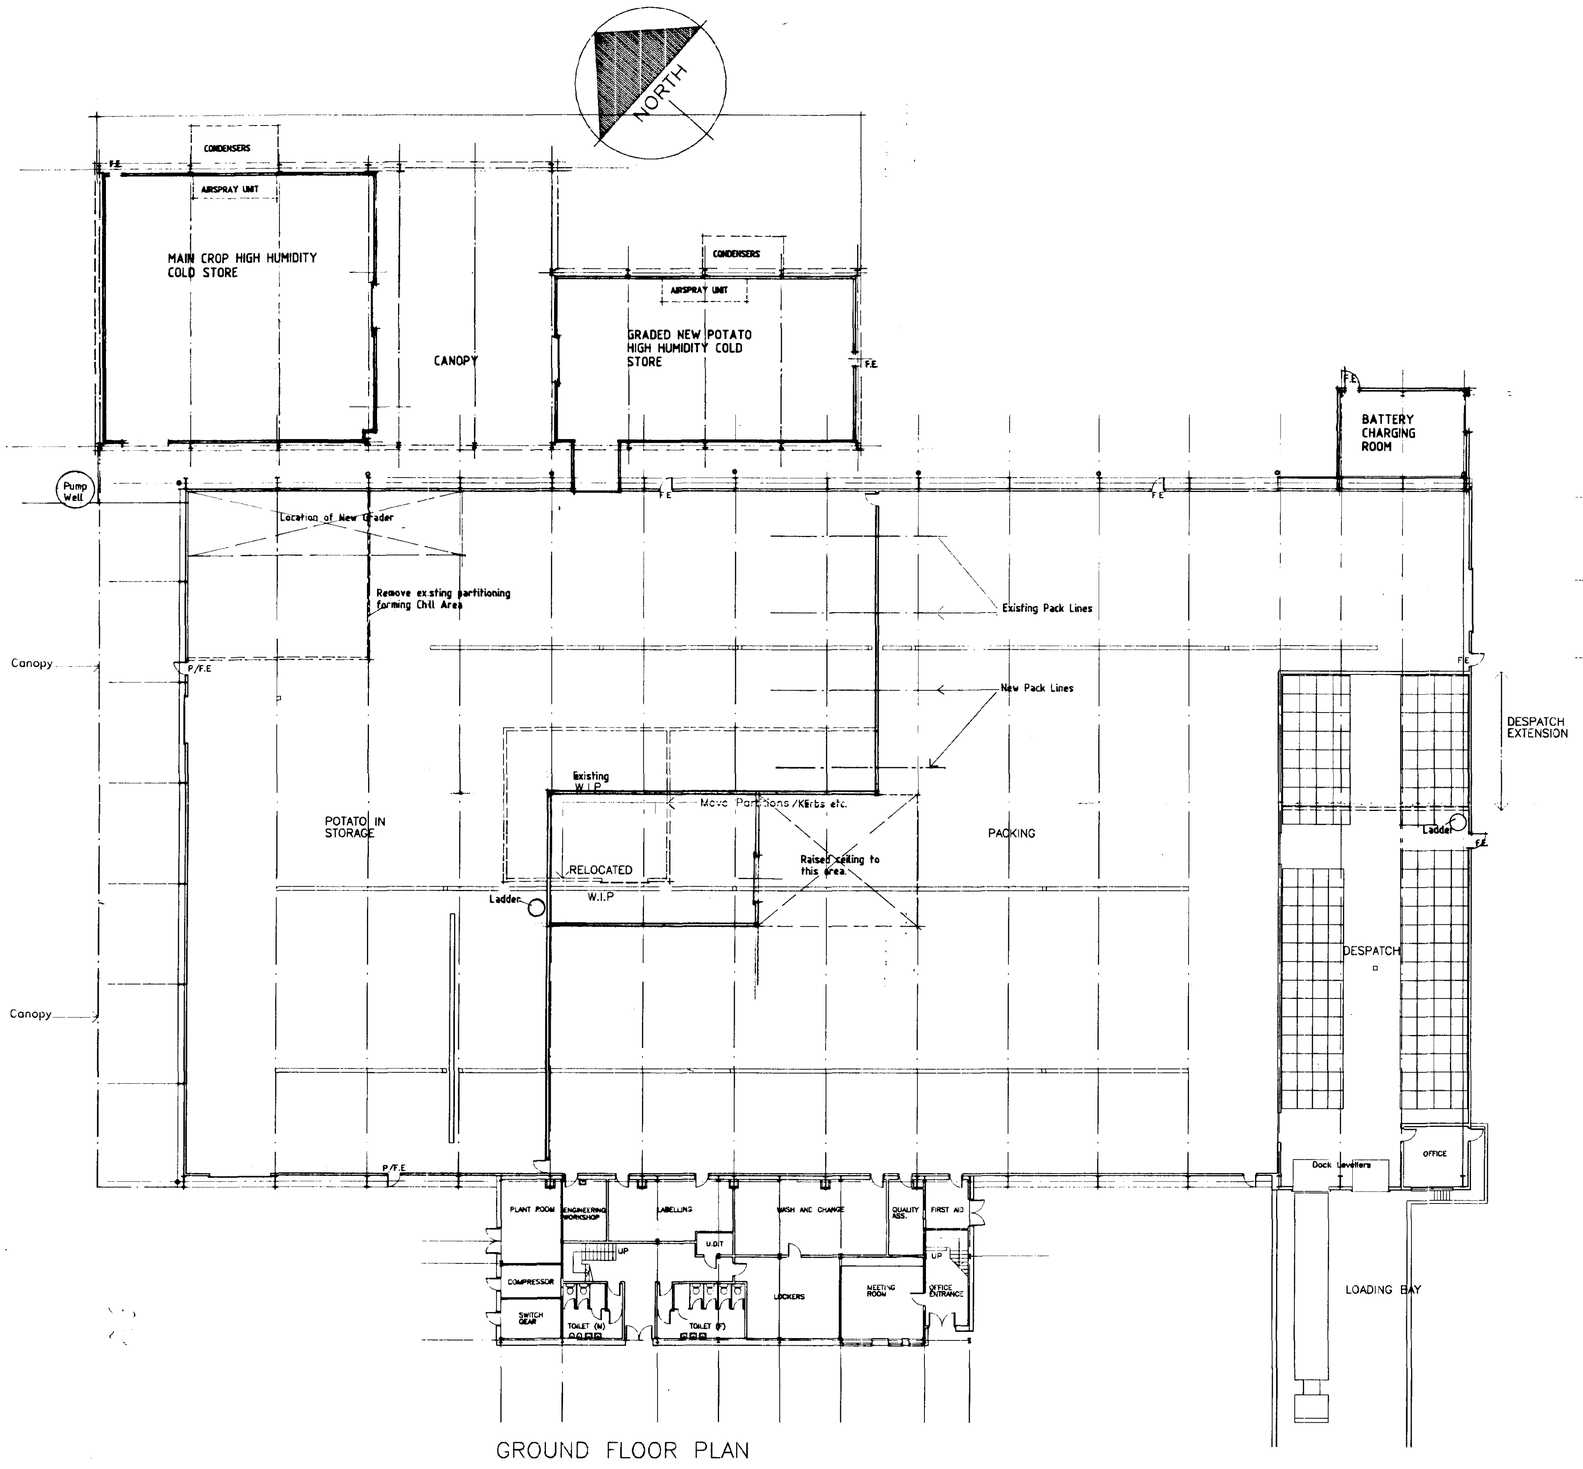

GROUND FLOOR PLAN

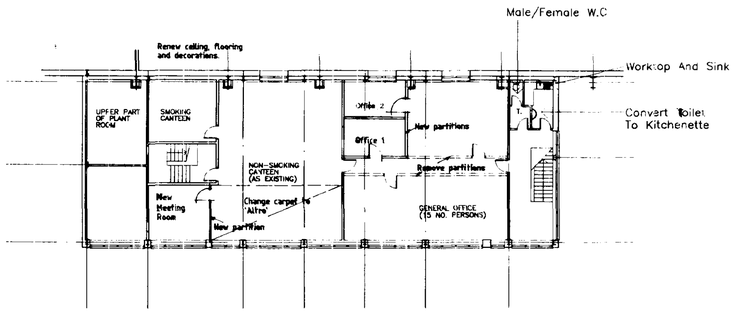

FIRST FLOOR PLAN

SOUTH HOLLAND DC HOUSING & PLANNING
08 JUL 1999
Ref: 0673/99

client

Q.V. FOODS LTD

project

M & S UNIT - PROPOSED EXTENSIONS

drawing

GROUND AND FIRST FLOOR PLANS

scale	date	drawn	checked
1:200	JUN 99	CPD	RO

drawing no. **5537Q/14 A** revision **-**

JOHN ROBERTS ARCHITECTS LIMITED
ARCHITECTS DESIGN AND PLANNING CONSULTANTS
1 James Street Lincoln LN2 1QD Tel 01522 533441 Fax

NORTH

SITE

P

M

G

F

H

L

K

O

N

BOX STORAGE

BY OTHERS
NOT SHOWN DISCOUNTED

AMENDED PLAN
Ref. A1

Planning Department
20 [illegible]
Ref 673/99

ACKNOWLEDGED BY:-
MEL 20.03.02

© Copyright Reserved

Amendments

Langwith Design Associates


Architectural Design Consultants
registered office
72 Church Street
Holbeach
Spalding
Lincolnshire PE12 7LL
telephone: Holbeach (01406) 425766
fax: Holbeach (01406) 425766

Client
GEEST/Q.V.


Project
PROPOSED ALTERATIONS TO FACTORY.

Drawing
SITE LAYOUT


Scale	Drawn	Checked
1:500	DB	CJP
Date	No.	Ref.#
FEB.'02	LDA/099/02	

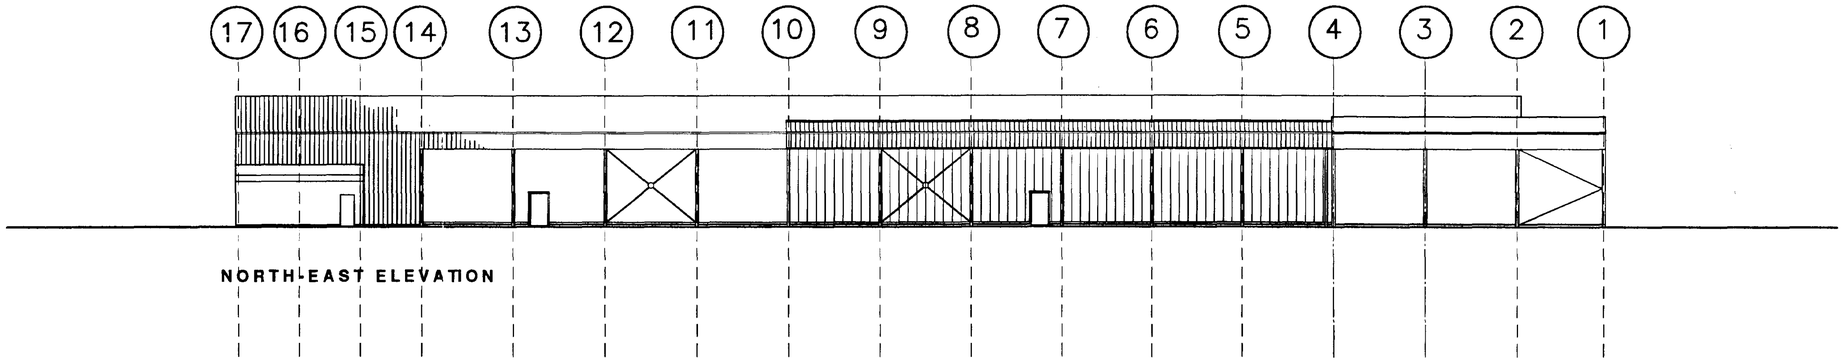


NORTH-EAST ELEVATION

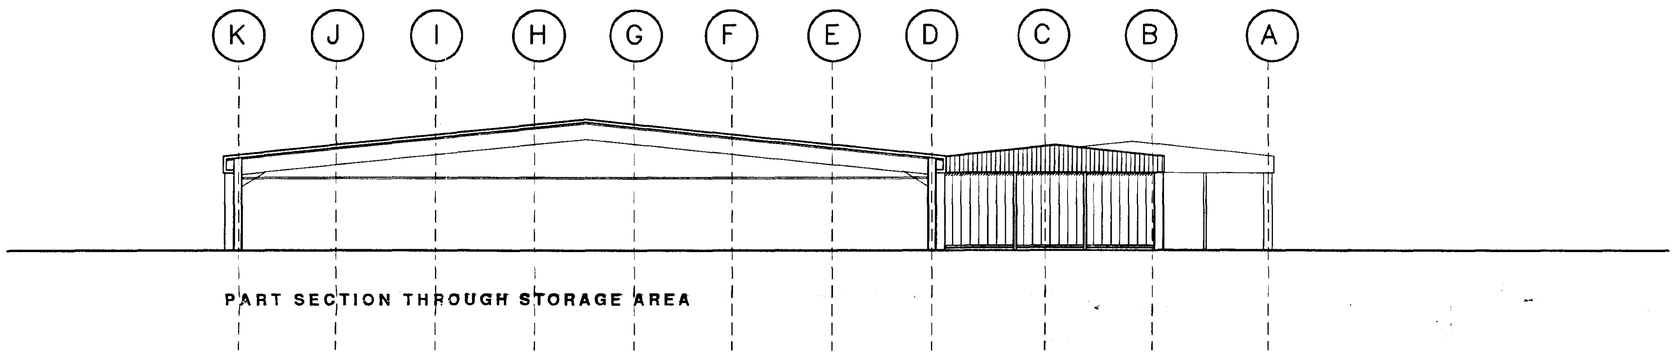

PART SECTION THROUGH STORAGE AREA

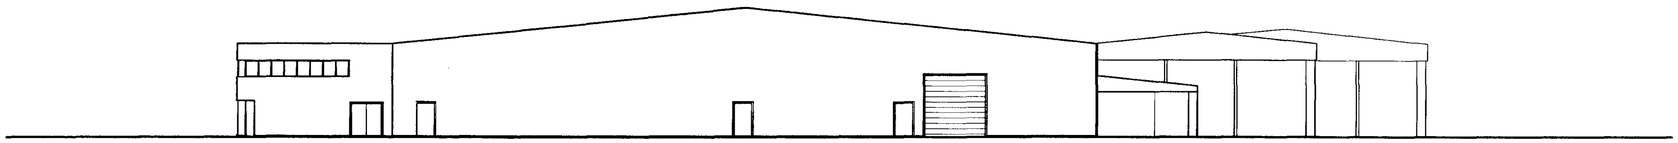

SOUTH-EAST ELEVATION

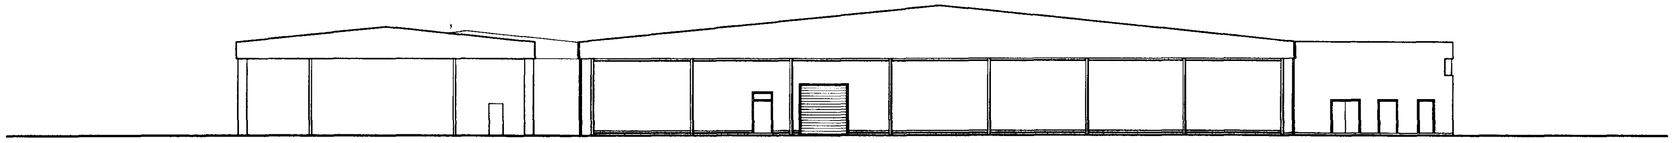

NORTH-WEST ELEVATION

AMENDED PLAN
Ref. A1

Planning ... ment
20 MAY 2002
Ref 673/99

ACKNOWLEDGED BY:-
M.C.C. 20.03.02

© Copyright Reserved

Amendments

Langwith Design Associates

DETERMINED PLAN


Architectural Design Consultants
registered office
72 Church Street
Holbeach
Spalding
Lincolnshire PE12 7LL
telephone: Holbeach (01406) 425766
fax: Holbeach (01406) 425766

Client
GEEST/Q.V.

Project
PROPOSED ALTERATIONS TO FACTORY

Drawing
PROPOSED ELEVATIONS

Scale	Drawn	Checked
1:200	DB	CJP
Date	No.	Ref.#
FEB.'02	LDA/099/04	

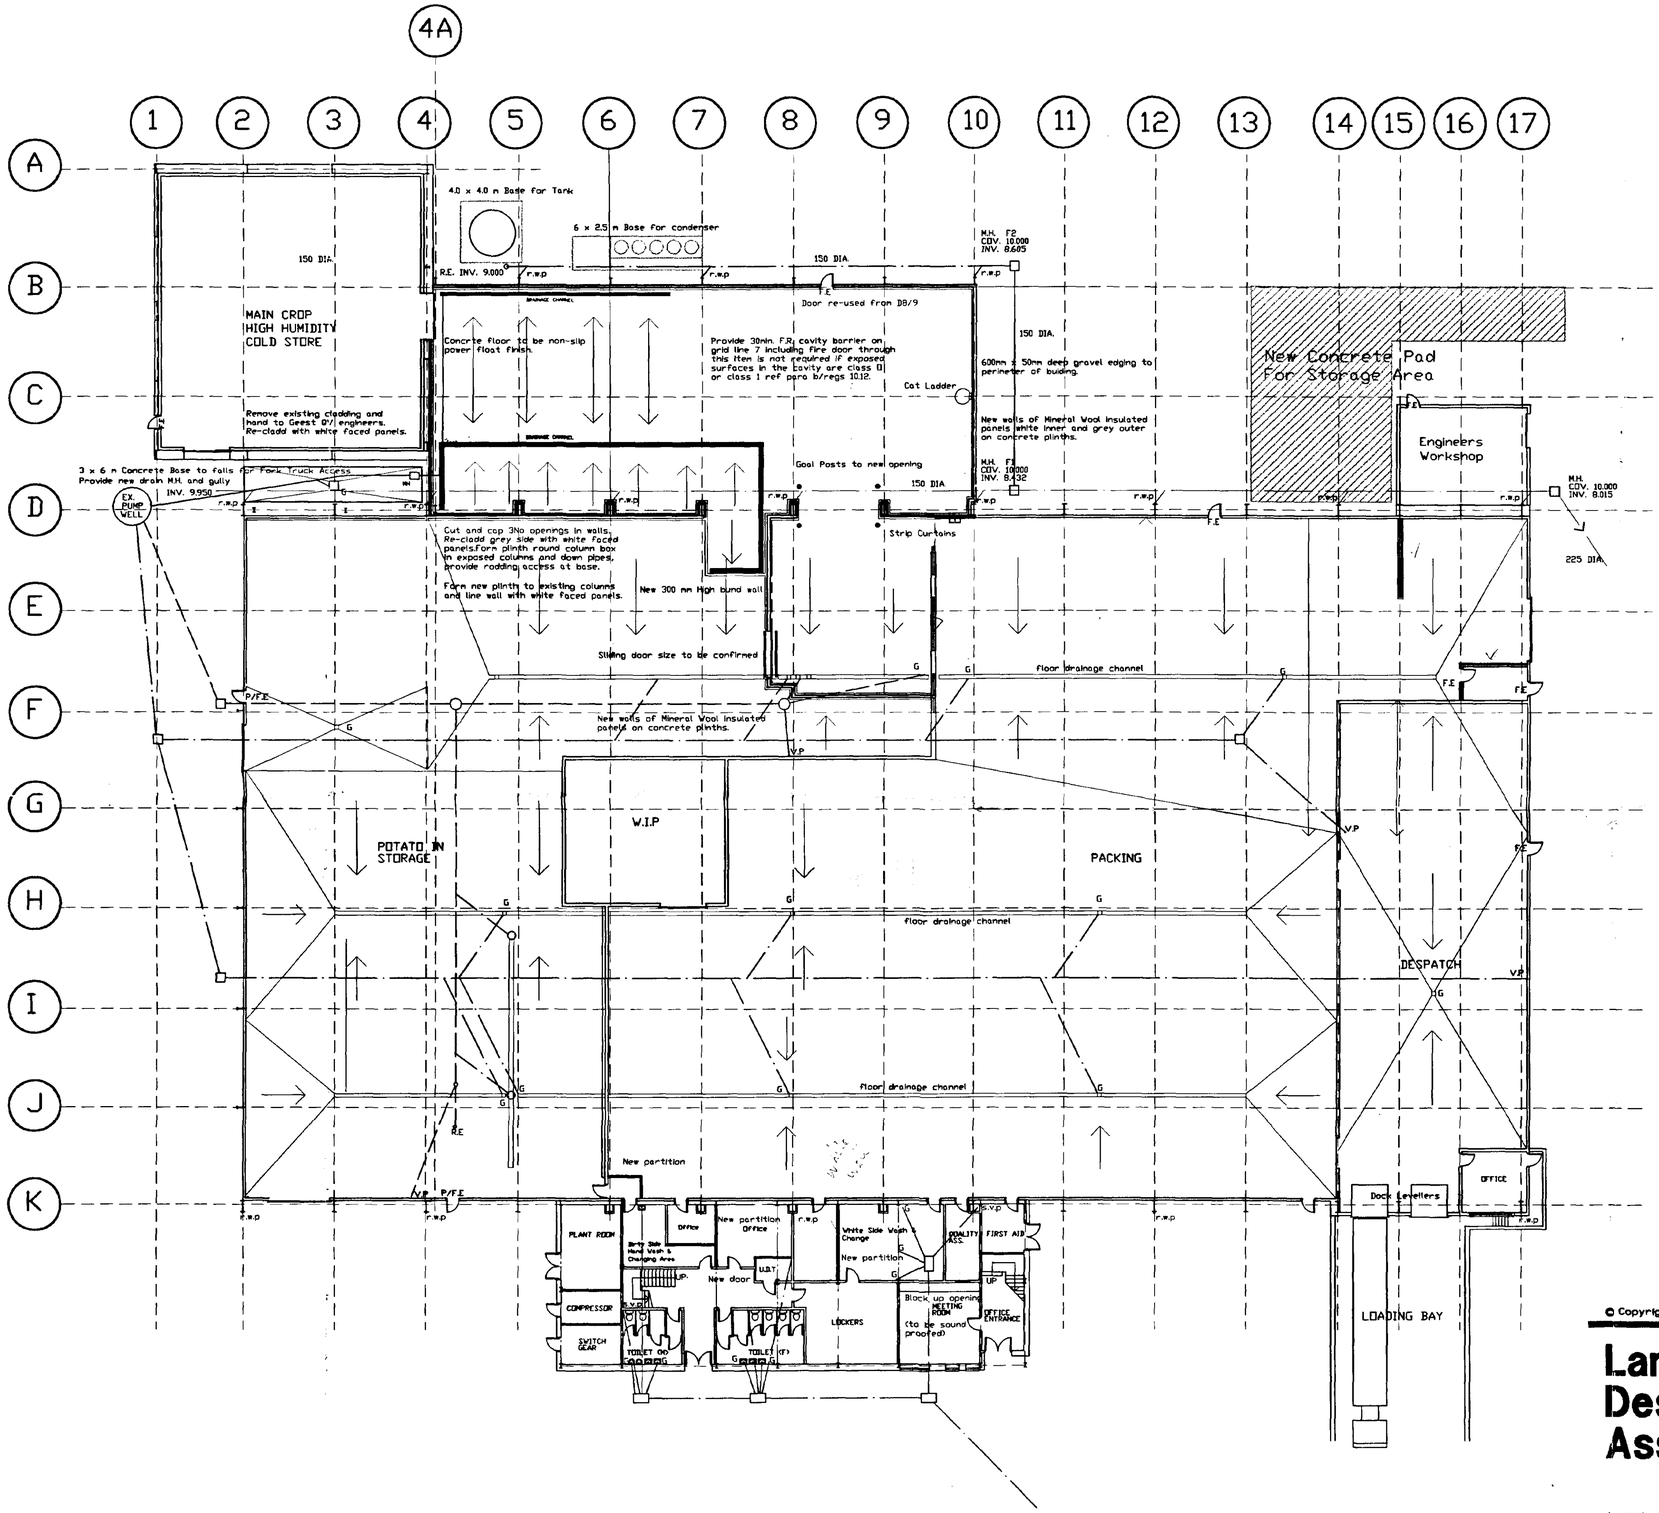

AMENDED PLAN
Ref. A1

SHDC
Planning & Development
20 MAY 2002
Ref 673/99

ACKNOWLEDGED BY:-

M.E.F.	20.03.02

© Copyright Reserved

A 06.03.02 DRAINAGE ADDED.
Amendments

DETERMINATION PLAN

Client
GEEST Q.V.

Project
PROPOSED ALTERATIONS TO FACTORY.

Drawing
PROPOSED PLAN

Scale 1:200
Drawn DB
Checked CJP
Date FEB.'02
No. LDA/099/03
Ref. A

Langwith Design Associates

Architectural Design Consultants
registered office
72 Church Street
Holbeach
Spalding
Lincolnshire PE12 7LL
telephone: Holbeach (01406) 425766
fax: Holbeach (01406) 425766