



SIDE ELEVATION


REAR ELEVATION

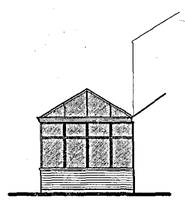

SIDE ELEVATION

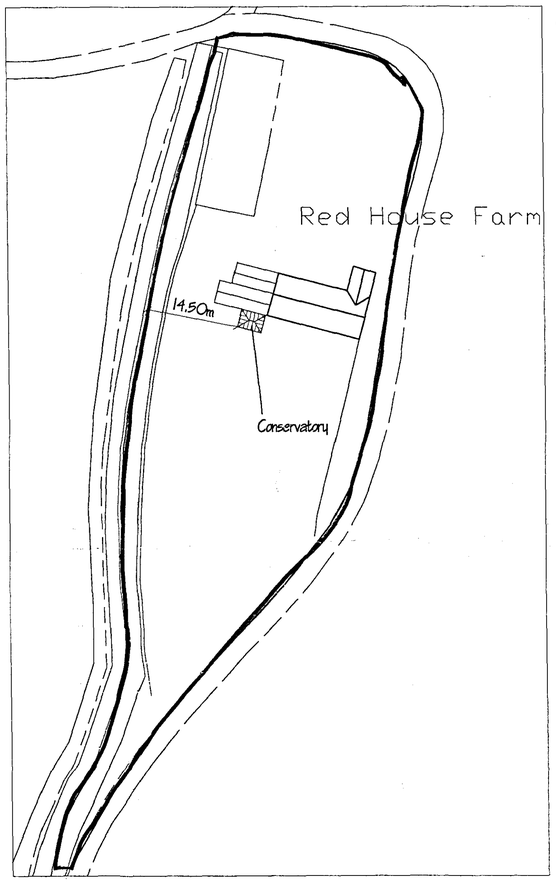


SITE PLAN
1/500

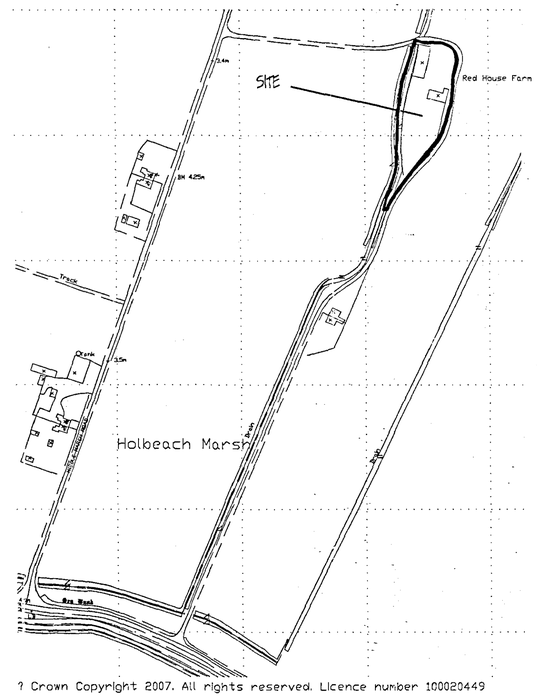

? Crown Copyright 2007. All rights reserved. Licence number 100020449

LOCATION PLAN
1/2500

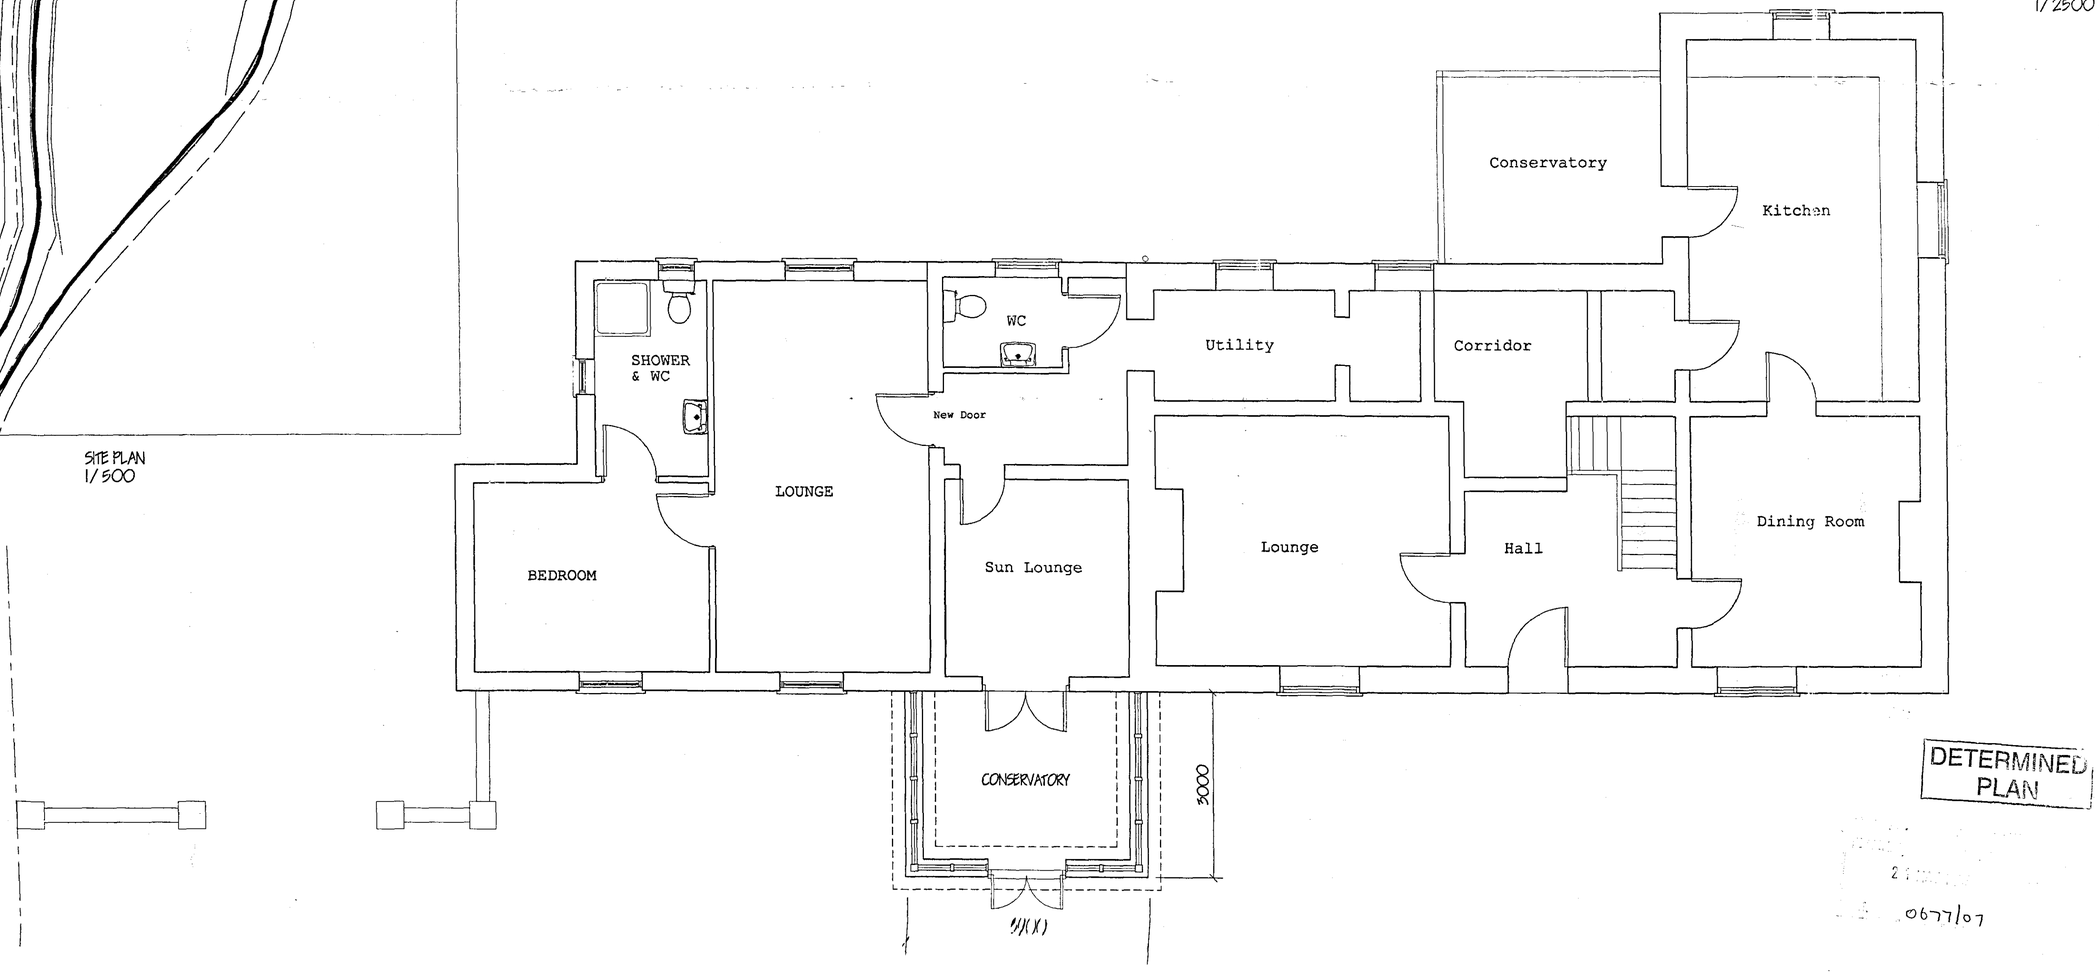

DETERMINED
PLAN

0677/07

G. R. MERCHANT LTD.
LENG ARICE FIWO
ARCHITECTURAL, STRUCTURAL AND LAND DRAINAGE CONSULTANTS
4 Wrights Mews
12A Park Road, Holbeach,
Spalding, Lincs. PE12 7EE
Tel: 01406 490200
Fax: 01406 423744
E-Mail: gr.merchant@btconnect.com

Project
CONSERVATORY EXTENSION.
'REDHOUSE FARM',
BASS CHASE, HOLBEACH BANK.
SPALDING, LINC'S. PE12 8BY.

Client
MISS. J. FORD.

Drawing
FLOOR PLAN & ELEVATIONS.
LOCATION & SITE PLANS.

Job Ref.	Drawing No.
1588-07.	01.
Date	Drawn
MAY '07.	GRM.

Scale
1/50. 1/100. (unless otherwise stated)

DO NOT SCALE FROM THIS DRAWING
This drawing is copyright and may not be altered, used, photographed or used for any other purpose other than that for which it is issued. The General Contractor is to check all dimensions on site and report any discrepancies to the Architect. All details shown on this drawing including foundations are based upon typical site conditions related to the area. No responsibility can be accepted for abnormal conditions which may be discovered during construction unless reported to the Architect so that design amendments may be considered. Site soil surveys are recommended in respect of foundations to establish specific site conditions before foundation work is undertaken. This drawing is limited in the degree of information contained and does not purport to contain a full specification of the works. It is issued for the purposes of obtaining Planning / Building Regulation approval. This drawing must not be used as a working drawing unless it has been signed by the Architect. All dimensions are in millimetres unless otherwise stated. The Contractor shall be responsible for and shall ensure that all sub-contractors and suppliers comply with all relevant statutory requirements, including environmental, health and safety legislation. Any variations between the drawings and the site conditions are to be reported to the Architect before any work is put in hand. Any substitutions, alterations or omissions to the drawings are to be approved by the Architect before work is put in hand. All materials to be new unless otherwise stated and all components and materials are to be used fitted and installed into, in strict accordance with manufacturers instructions and relevant codes of practice. Materials and products to incorporate British standard or BBA certificate or European code unless agreed. The Employer / Client shall ensure that the appointed contractor is conversant with and adopts all reasonable necessary to achieve compliance with Health and Safety legislation for