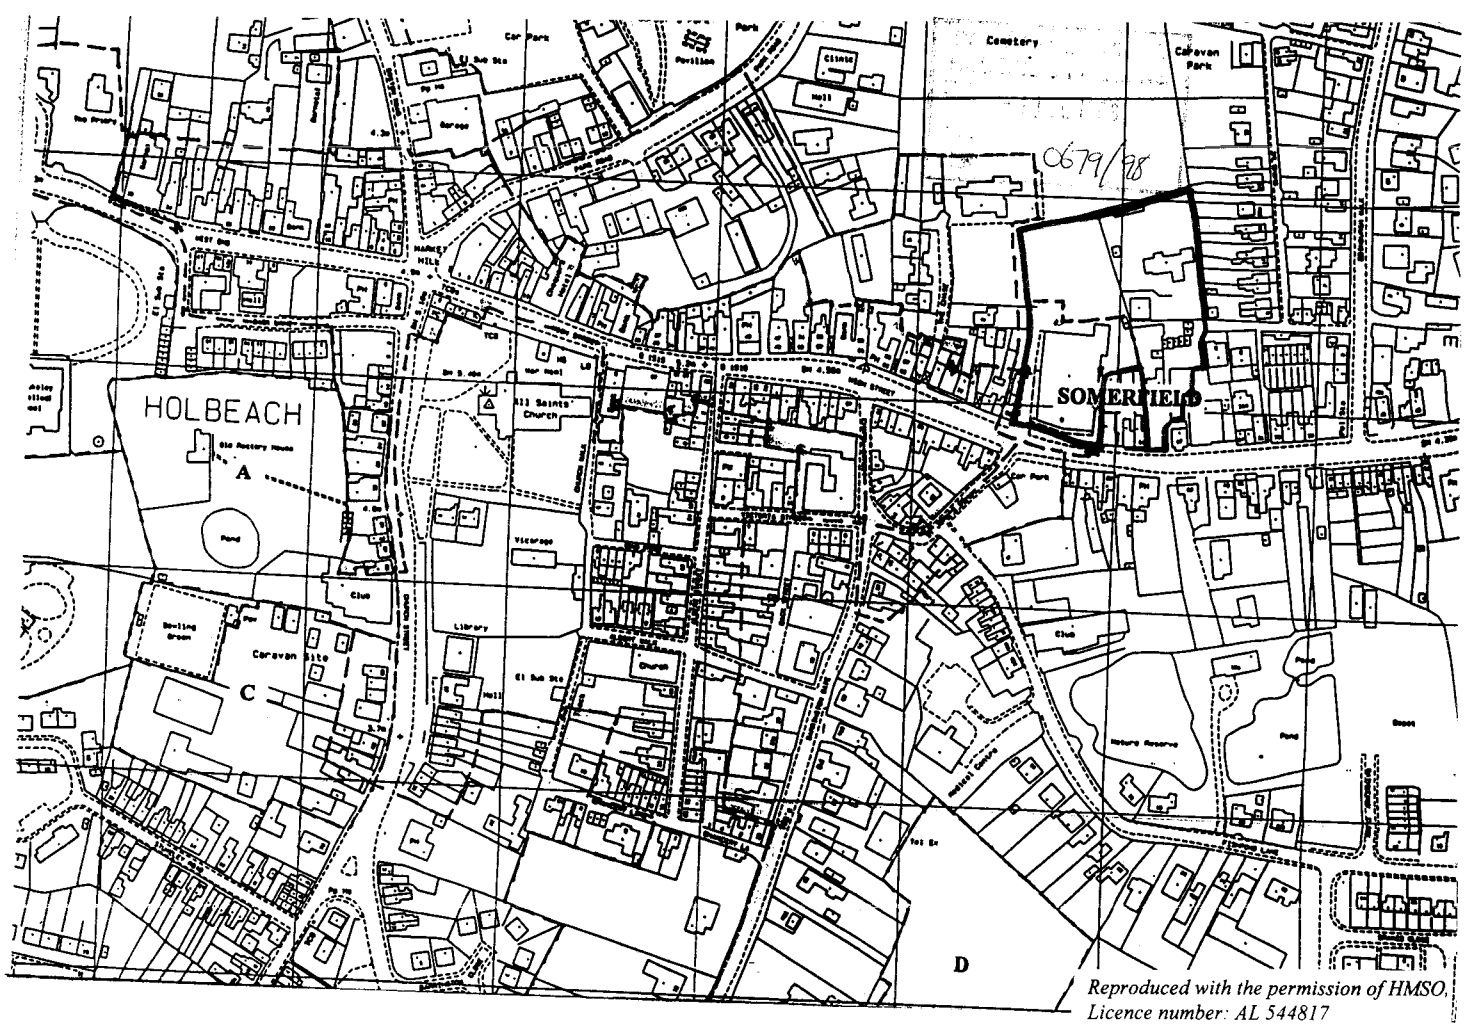

0679/98
HOLBEACH
SOMERFIELD
A
C
D
All Saints' Church
Cemetery
Caravan Park
Caravan Site
Bowling Green
Library
Recreation Ground
Pond
Club
Hall
Church
Vicarage
Old Rectory House
Medical Centre
Tel Ex
El Sub Sta
Reproduced with the permission of HMSO.
Licence number: AL 544817

COMPREHENSIVE
DESIGN

Customer Parking
170 spaces

T
D

pick up point

EXTENSION TO REAR OF STORE
(370 sq.m. - 4000 sq.ft.)

service area &
staff parking (18)

Somerfield

HIGH ST.

customers
only

service and
staff only

car parking

N

0679/98

PROPOSED ALTERATIONS TO
EXISTING SOMERFIELD STORE.
HIGH ST. HOLBEACH.

SITE PLAN
Option B

M261/03 Scale 1:500