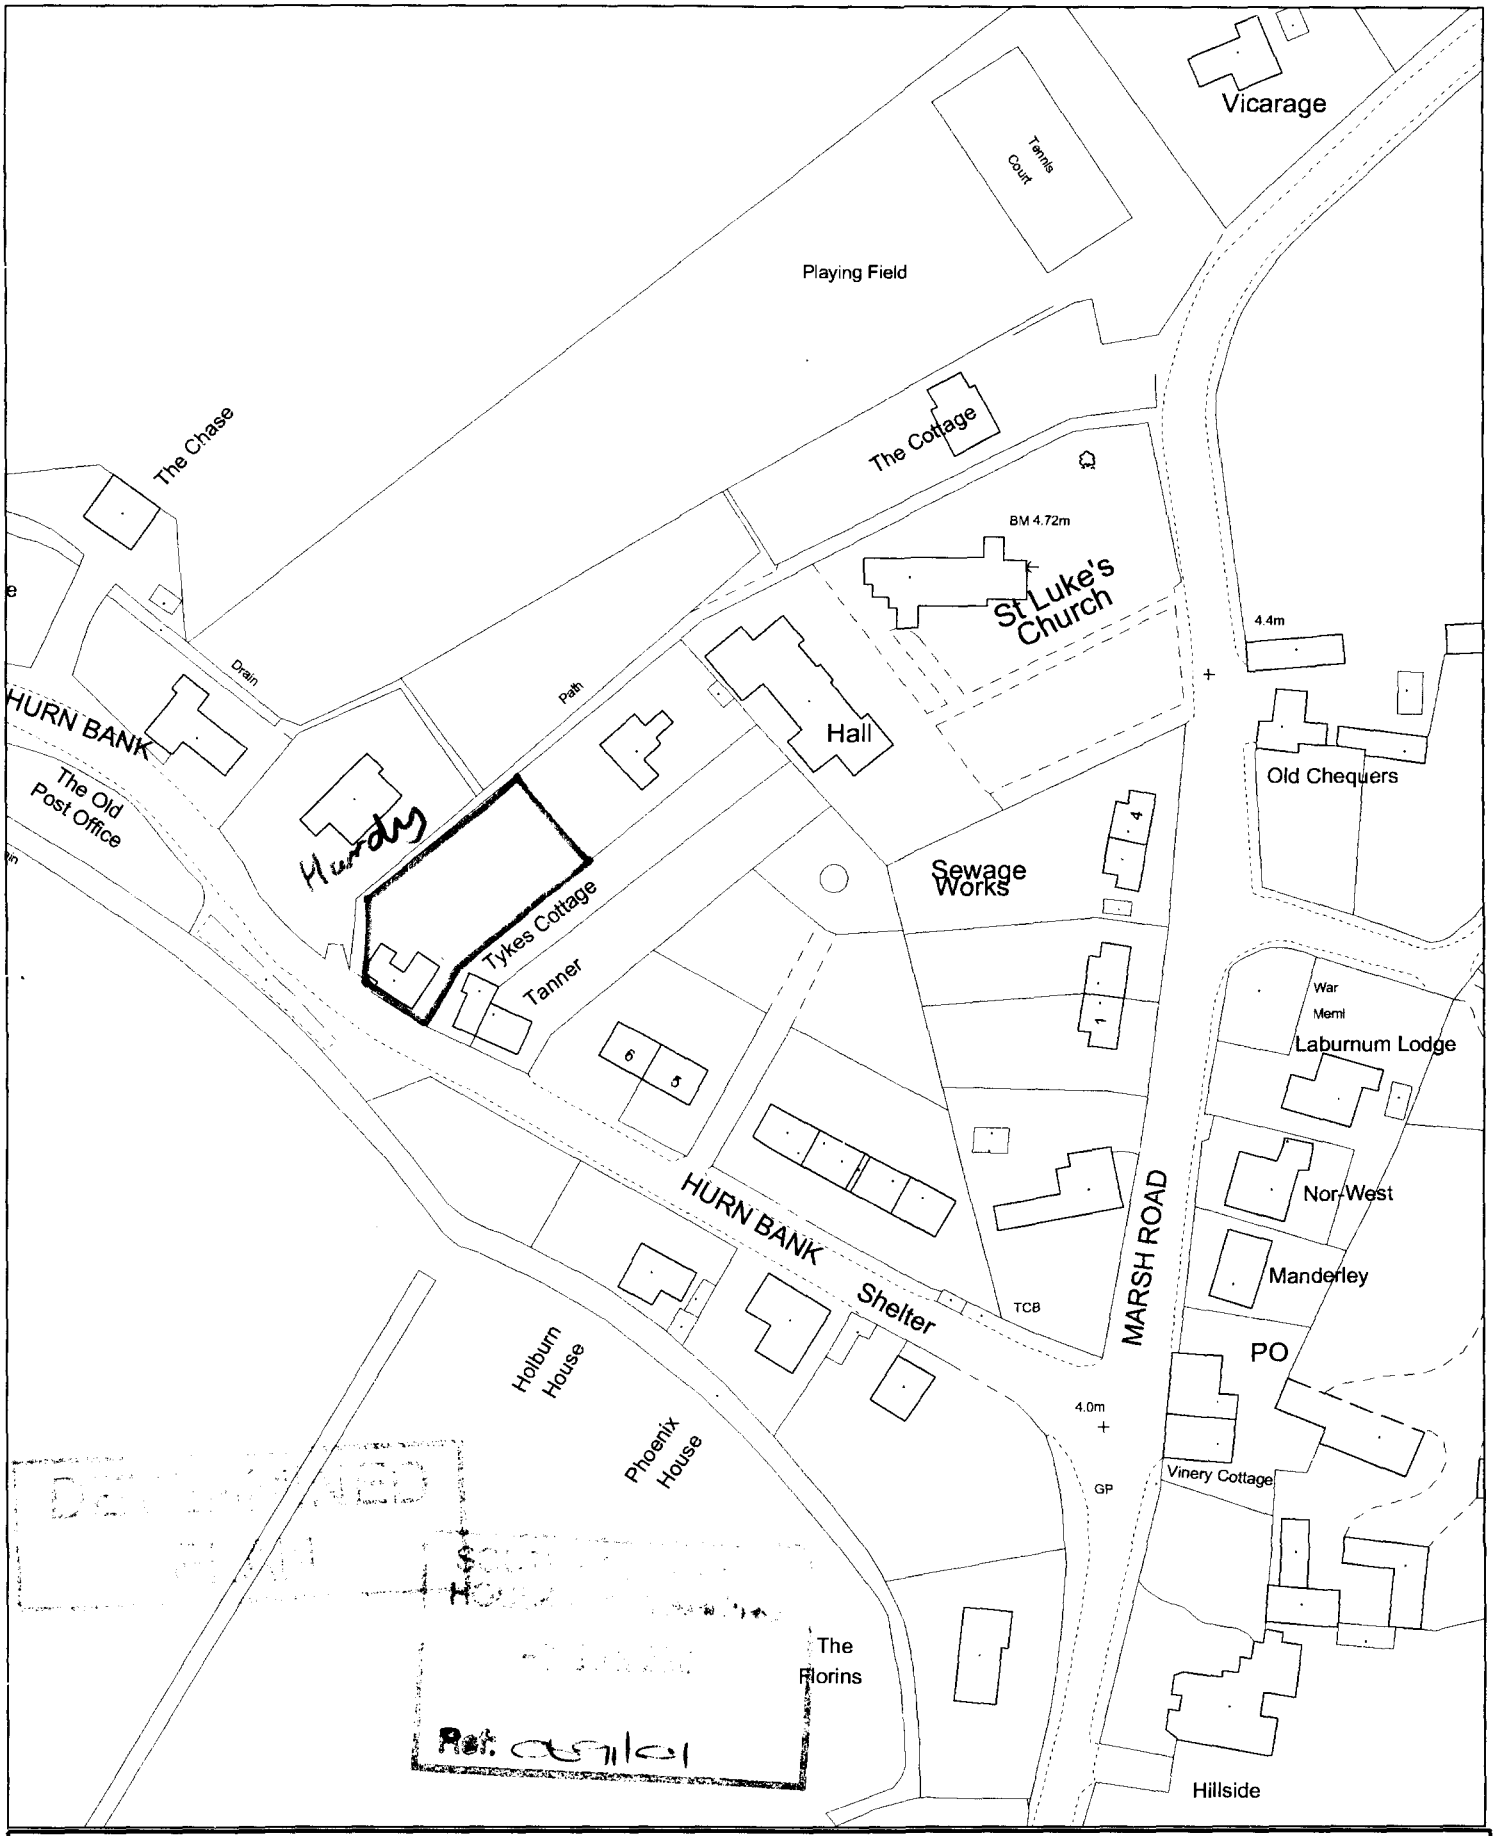



[redacted]

This copy has been produced specifically for the map return scheme purposes only. No further copies may be made.

Scale: 1:1250

Council Offices, Priory Road, Spalding, Lincolnshire PE11 2XE

This map is reproduced from Ordnance Survey material with permission of Ordnance Survey on behalf of Her Majesty's Stationery Office (c) Crown copyright. Unauthorised reproduction infringes Crown copyright and may lead to prosecution or civil proceedings. South Holland District Council LA079413 2001

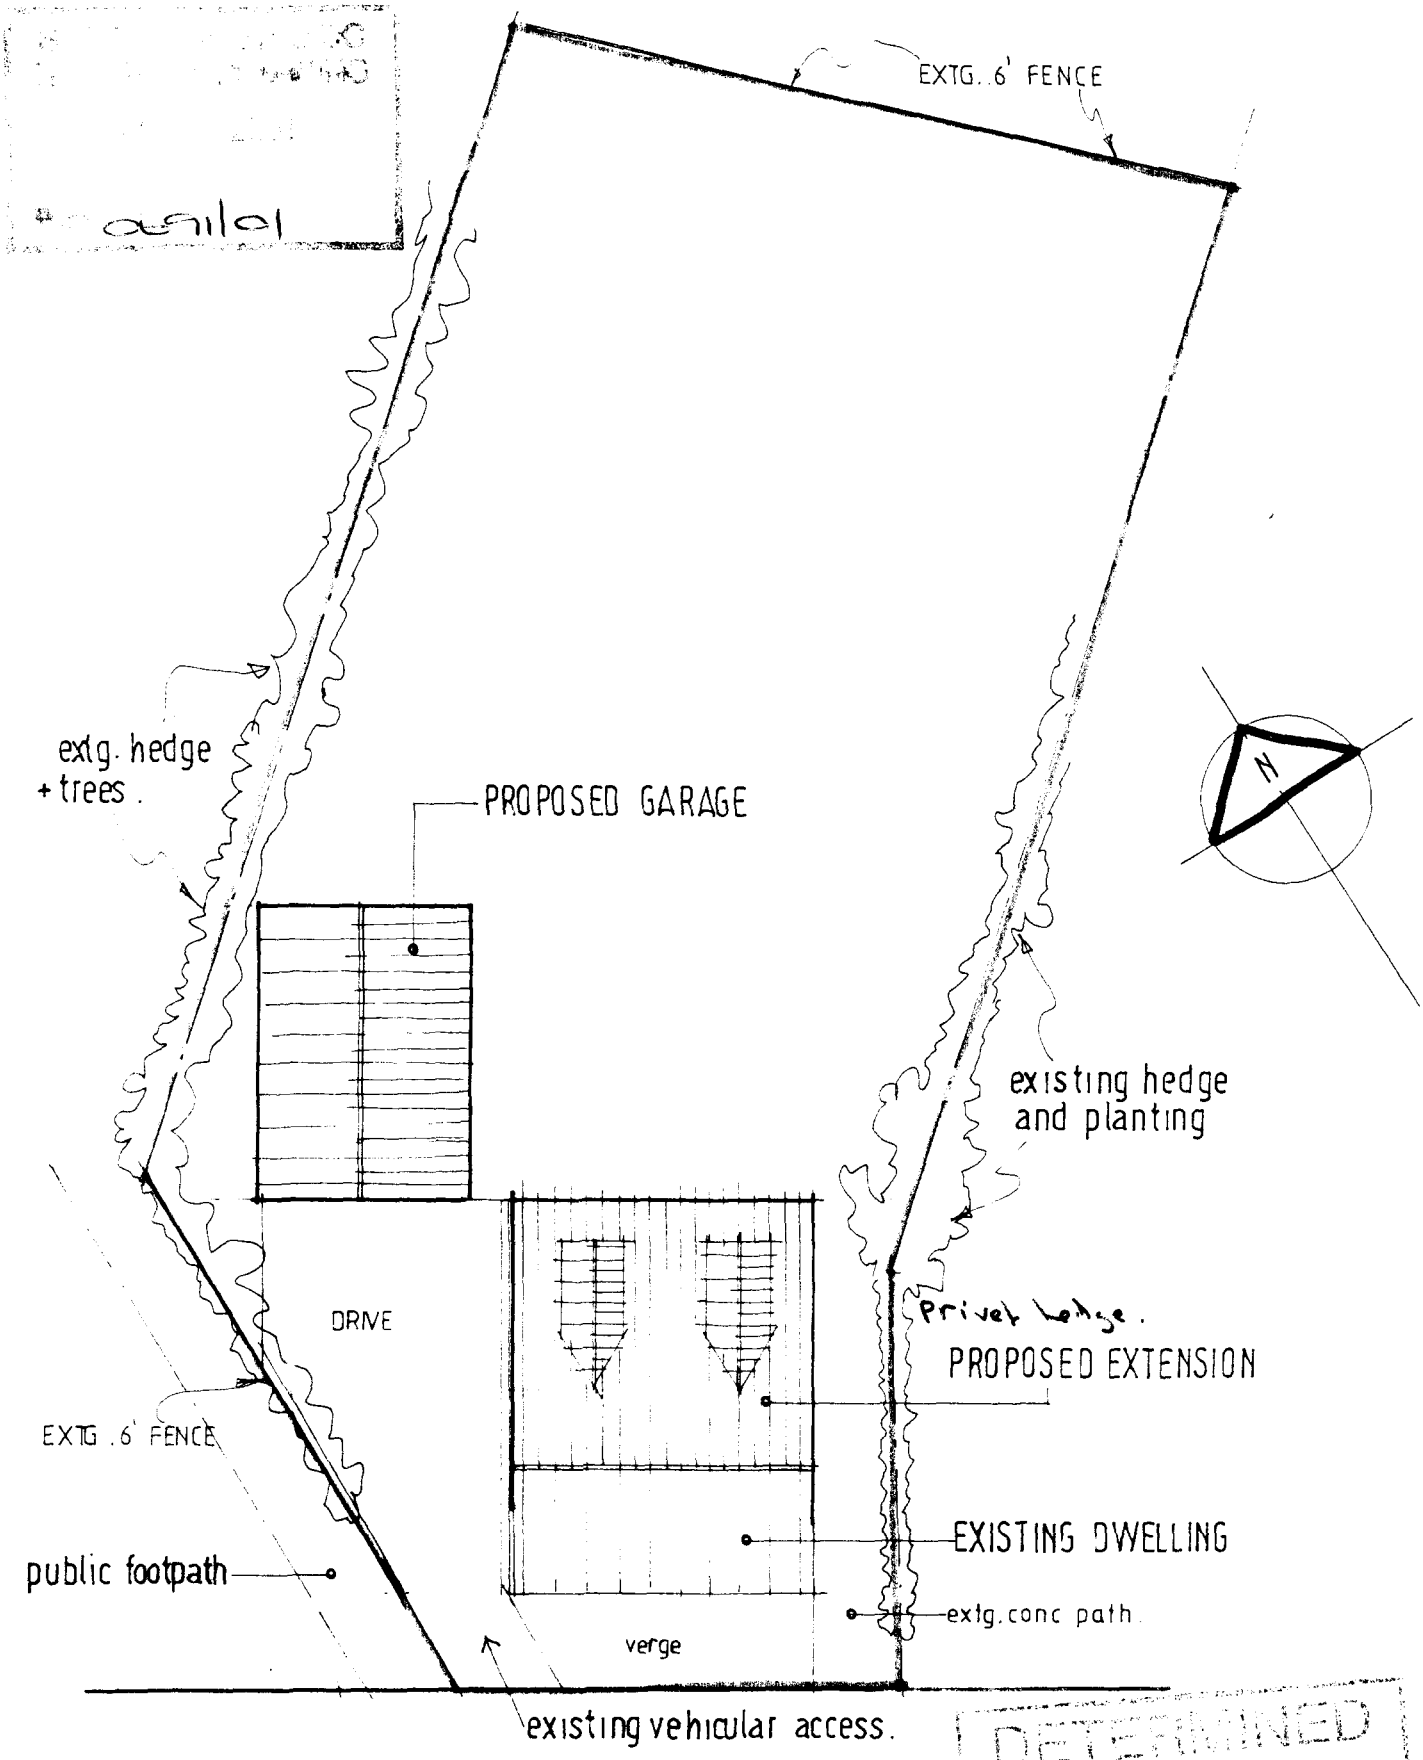

DETERMINED PLAN

HURN BANK


Mr H Chahal & Miss J Ralston. 01.026/02

Proposed extension and detached garage at Marinka Cottage, Hurn Bank, Holbeach Hurn. 1:200 | JUNE 01


This drawing is copyright and may not be altered, traced, copied, photographed or used for any purpose other than that for which it is issued without consent of Mark Dennis Architectural Services.




FRONT ELEVATION (From Hurn Bank) | SIDE ELEVATION | REAR ELEVATION | SIDE ELEVATION

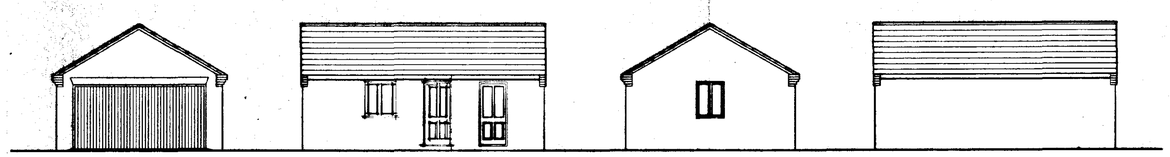


FRONT | SIDE | FRONT | SIDE

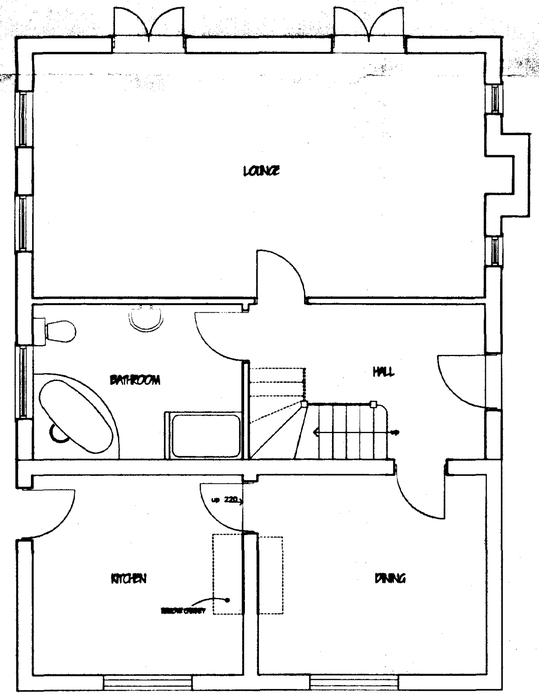

GROUND FLOOR - AS PROPOSED

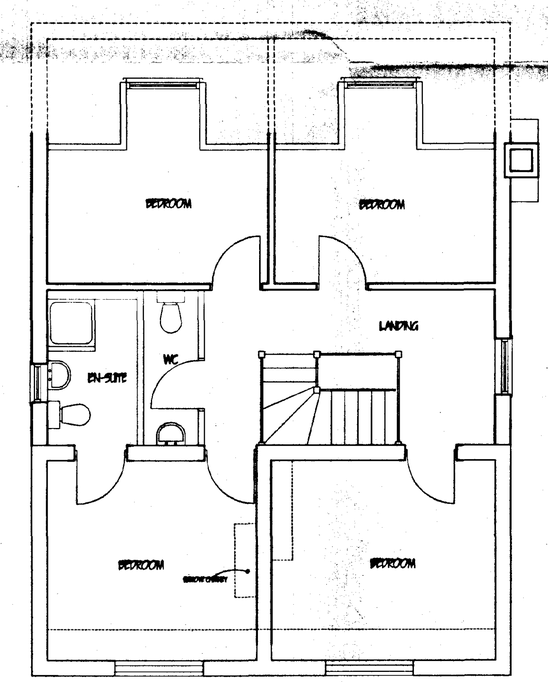

FIRST FLOOR - AS PROPOSED

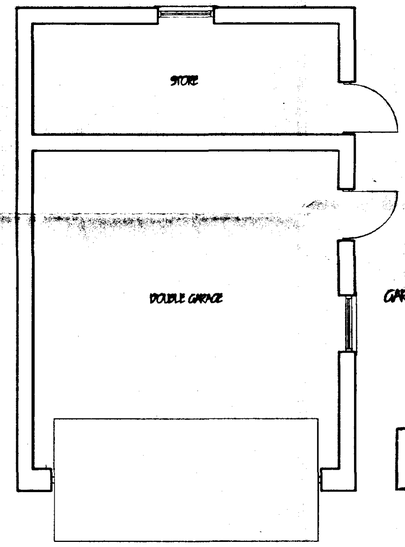

GARAGE - AS PROPOSED

DETERMINED PLAN

MARK DENNIS
architectural services
80 STATION ROAD – SURFLEET – SPALDING
LINCOLNSHIRE – PE11 4DB
TEL: 01775 680183 FAX: 01775 680183

PROJECT TITLE

PROPOSED ALTERATIONS, EXTENSION AND DETACHED GARAGE AT MARINKA COTTAGE, HURN BANK HOLBRACH HURN, LINCOLNSHIRE.

FOR: MR H CHAHAL & MISS J RALSTON

PLANS & ELEVATIONS AS PROPOSED


SOUTH HOLLAND DC
HOUSING & PLANNING
-7 JUN 2001
Ref: 01/1101

REV	DESCRIPTION	DATE	BY


SCALE 1:50, 1:100 | DRAWN MD

DATE JUNE 01 | DRAWING No. 01.028/01


This drawing is copyright and may not be altered, traced, copied, photographed or used for any purpose other than that for which it is issued without consent of Mark Dennis Architectural Services.

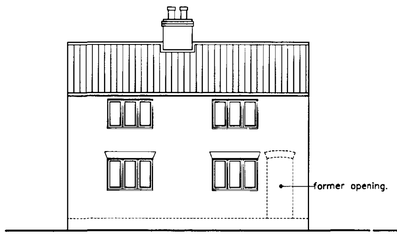


FRONT ELEVATION

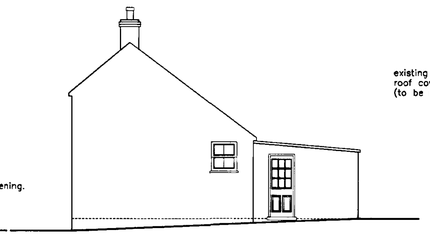


SIDE ELEVATION

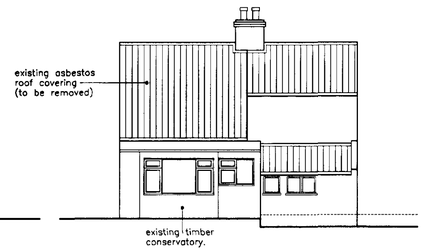


REAR ELEVATION

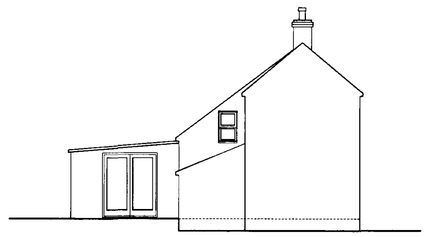

SIDE ELEVATION

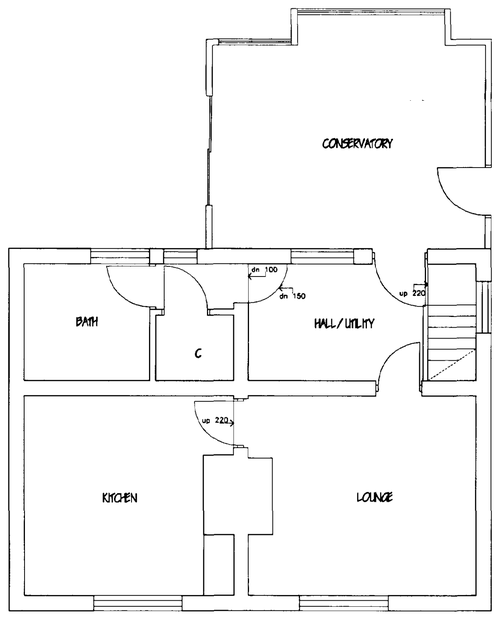

GROUND FLOOR - AS EXISTING

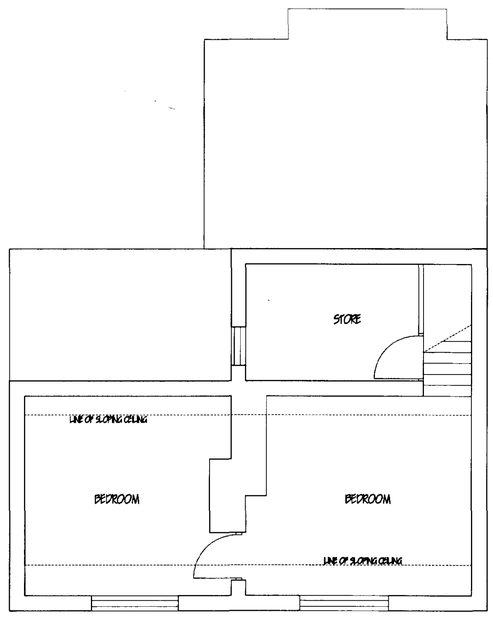

FIRST FLOOR - AS EXISTING

MARK DENNIS
architectural services

90 STATION ROAD - SURFLEET - SPALDING
LINCOLNSHIRE - PE11 4DB
TEL: 01775 680183 FAX: 01775 680183

PROJECT TITLE

EXISTING SURVEY AT
MARINKA COTTAGE, HURN BANK
HOLBRACH HURN, LINCOLNSHIRE.

DETERMINED PLAN


SOUTH HOLLAND DC
HOUSING & PLANNING
25 JUN 2001
Ref: 0691/01

FOR: MR H CHAHAL & MISS J RALSTON

PLANS & ELEVATIONS AS EXISTING

REV	DESCRIPTION	DATE	BY

SCALE	DRAWN
1:50, 1:100	MD
DATE	DRAWING No.
MAY 01	01.026/A

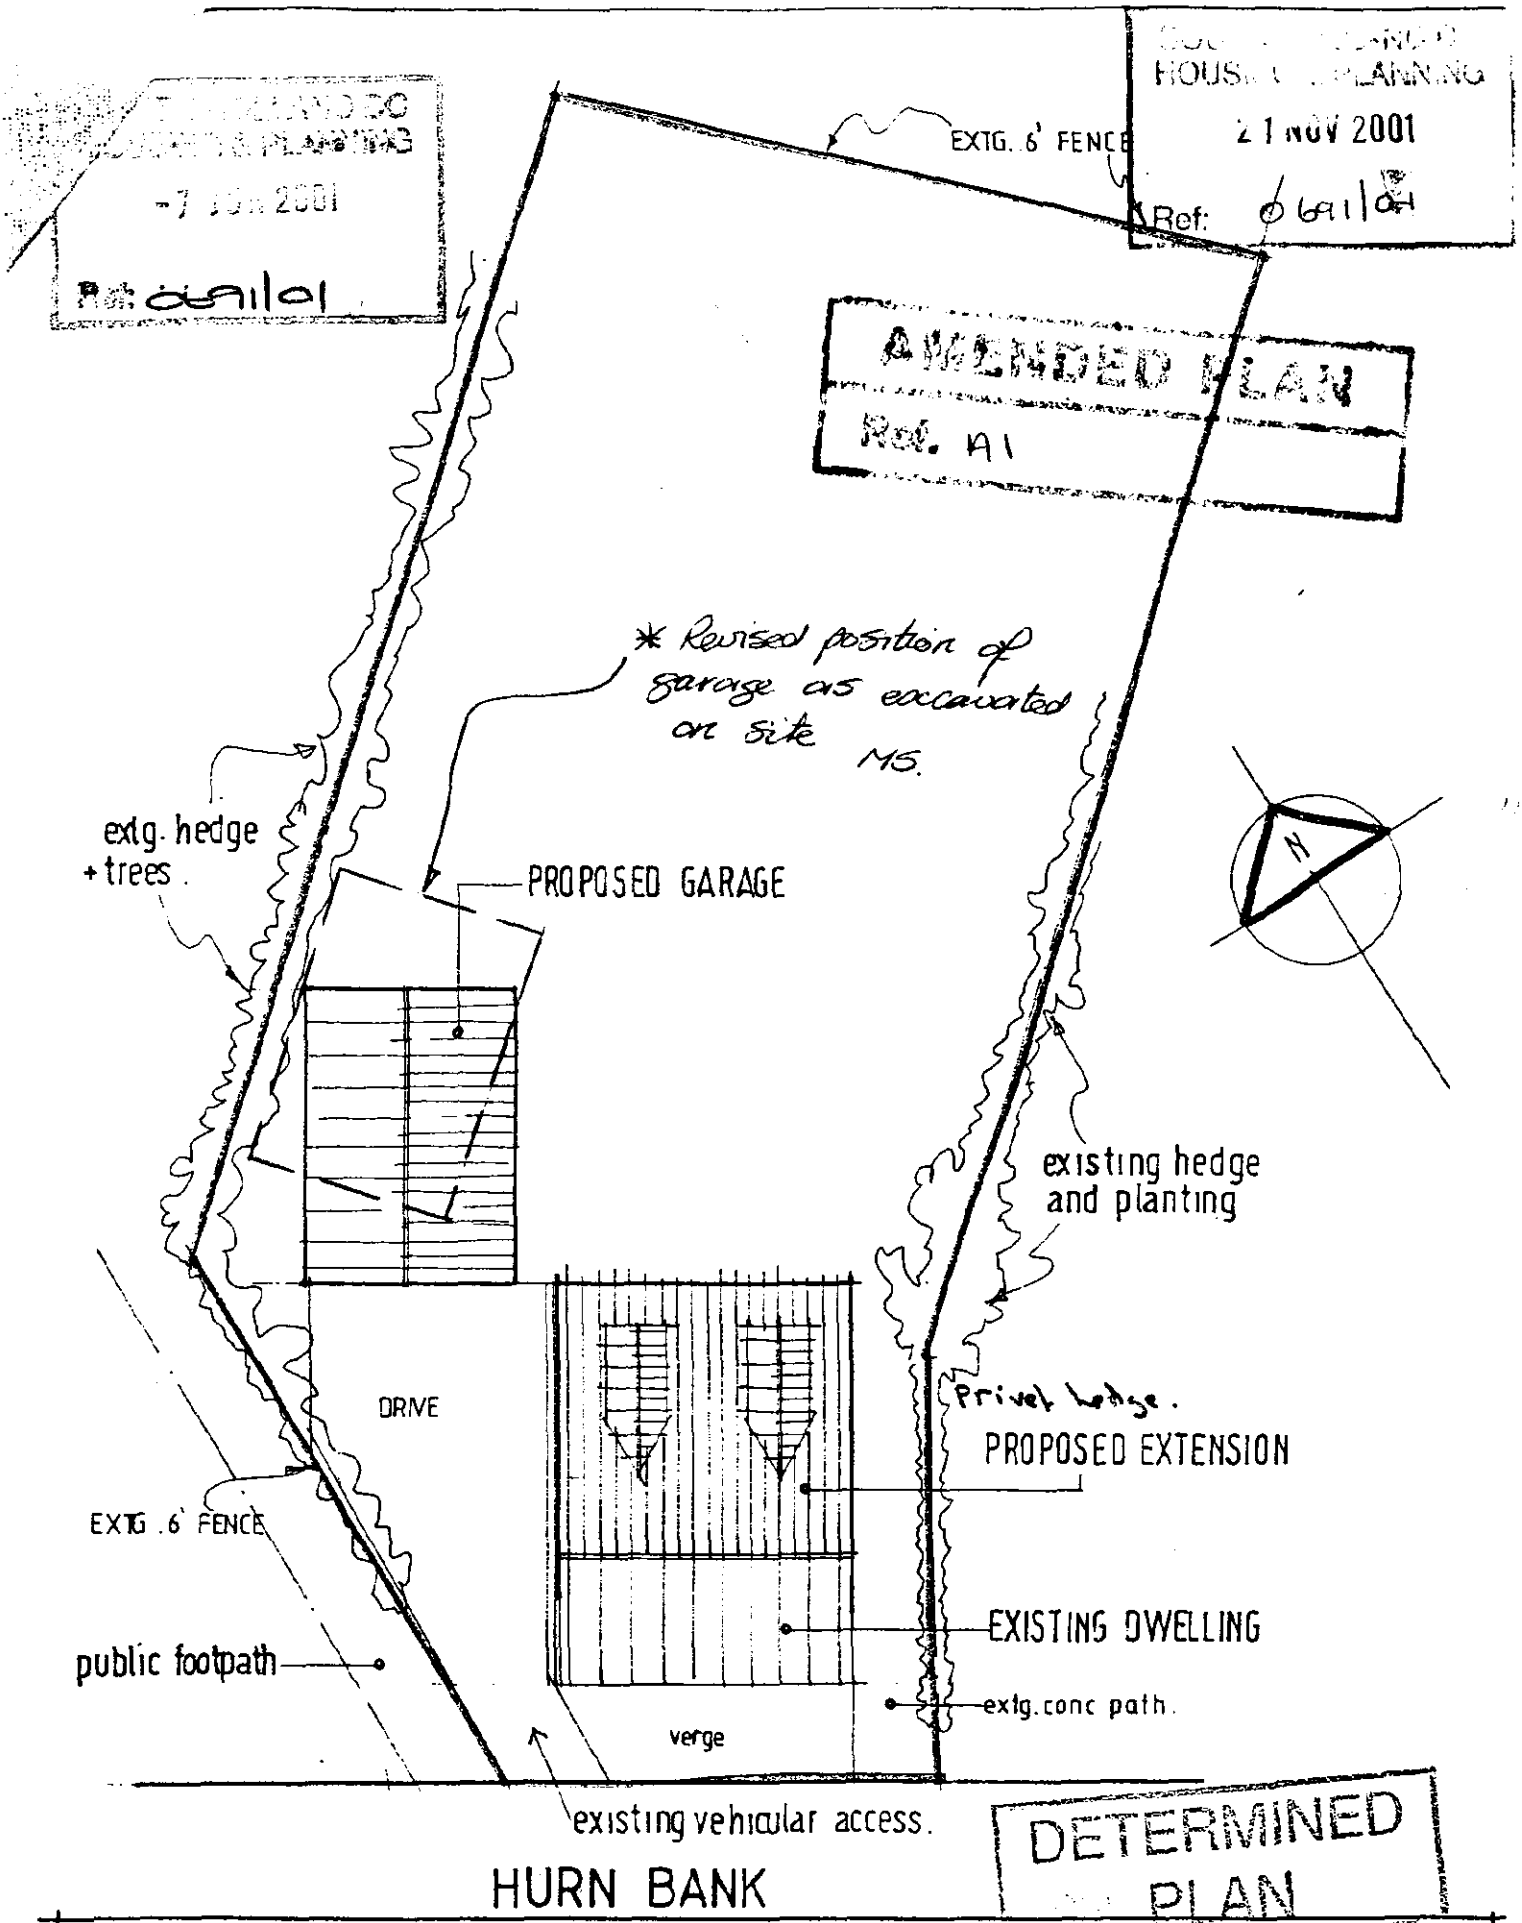
EXTG. 6' FENCE
21 NOV 2001
Ref: 0691/01
AMENDED PLAN
Rev. A1
* Revised position of garage as excavated on site MS.
extg. hedge + trees.
PROPOSED GARAGE
N
existing hedge and planting
DRIVE
Privet hedge.
PROPOSED EXTENSION
EXTG. 6' FENCE
EXISTING DWELLING
public footpath
extg. conc path.
verge
existing vehicular access.
DETERMINED PLAN
HURN BANK
Mr H Chahal & Miss J Ralston.
01.026/02
Proposed extension and detached garage at
Marinka Cottage, Hurn Bank, Holbeach Hurn.
1:200
JUNE 01