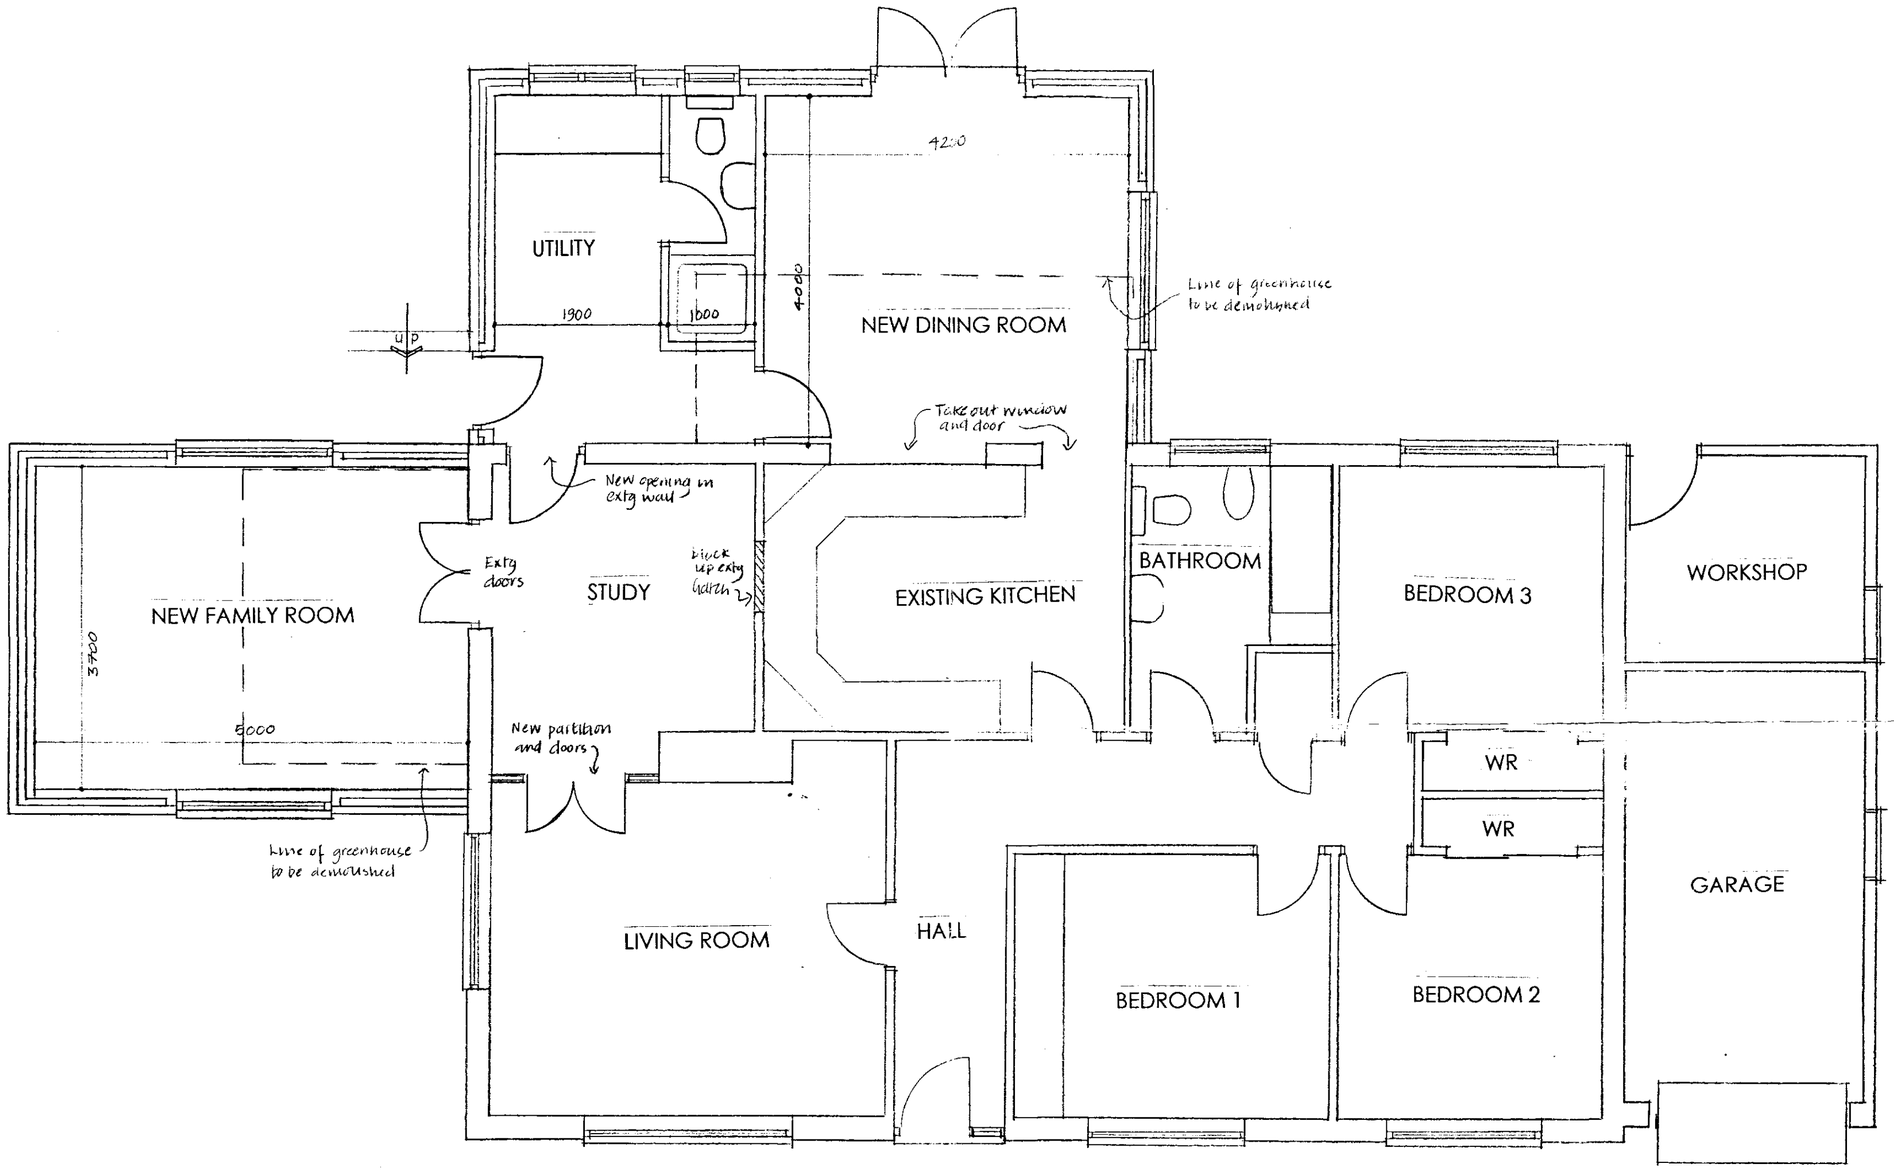


FLOOR PLAN

DETERMINED PLAN
06/9/07

Karen Bradley – Chartered Architect
Willow House, Druids Lane, Litcham, Norfolk PE32 2YA
Tel/Fax 01328 700747

PROPOSED EXTENSIONS TO, FOURWAYS,
DOG DROVE SOUTH, HOLBEACH DROVE
Floor plan – scale 1:50
Dwg. no. 07/16/01 Rev A (MAY 2007)