

MAIN ROAD

BUNGALOW


SHED

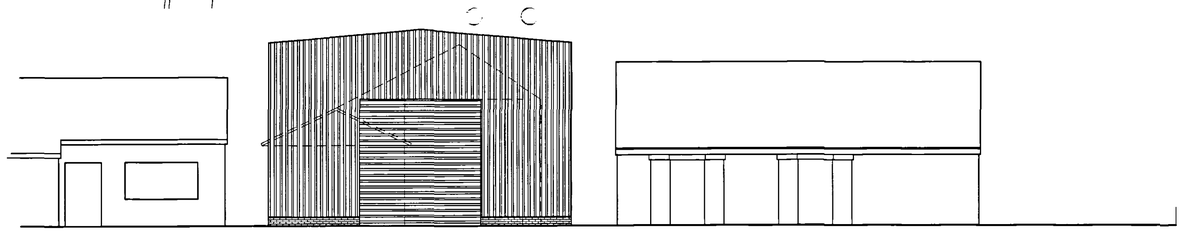


ELEVATION FROM MAIN ROAD

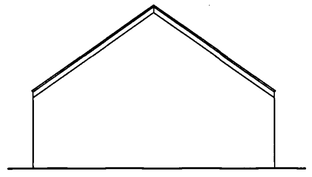


SIDE ELEVATION OF BUNGALOW

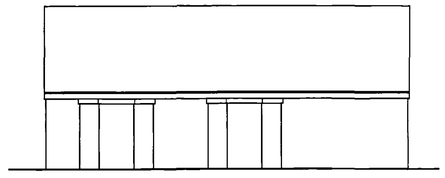

FRONT ELEVATION OF BUNGALOW

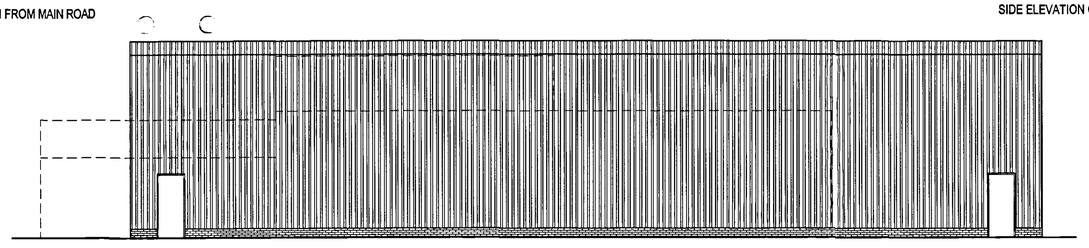

SIDE ELEVATION OF WORKSHOP

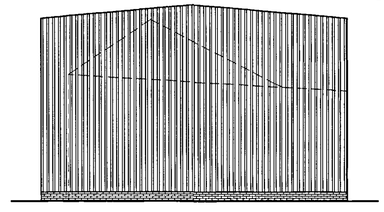

REAR ELEVATION OF WORKSHOP

Client Name and Address

MR R BAILEY
THE BAILEY BUNGALOW
DROVE ROAD, HOLBEECH
SPALDING

Project Name and Address

PROPOSED NEW
WORKSHOP BUILDING
THE BAILEY BUNGLAOW
DROVE ROAD, HOLBEECH

Drawing Title

Floor Plans/Elevations
As Proposed

Project	Sheet
01	02
Date: Dec '04	
Scale: 1:100	