

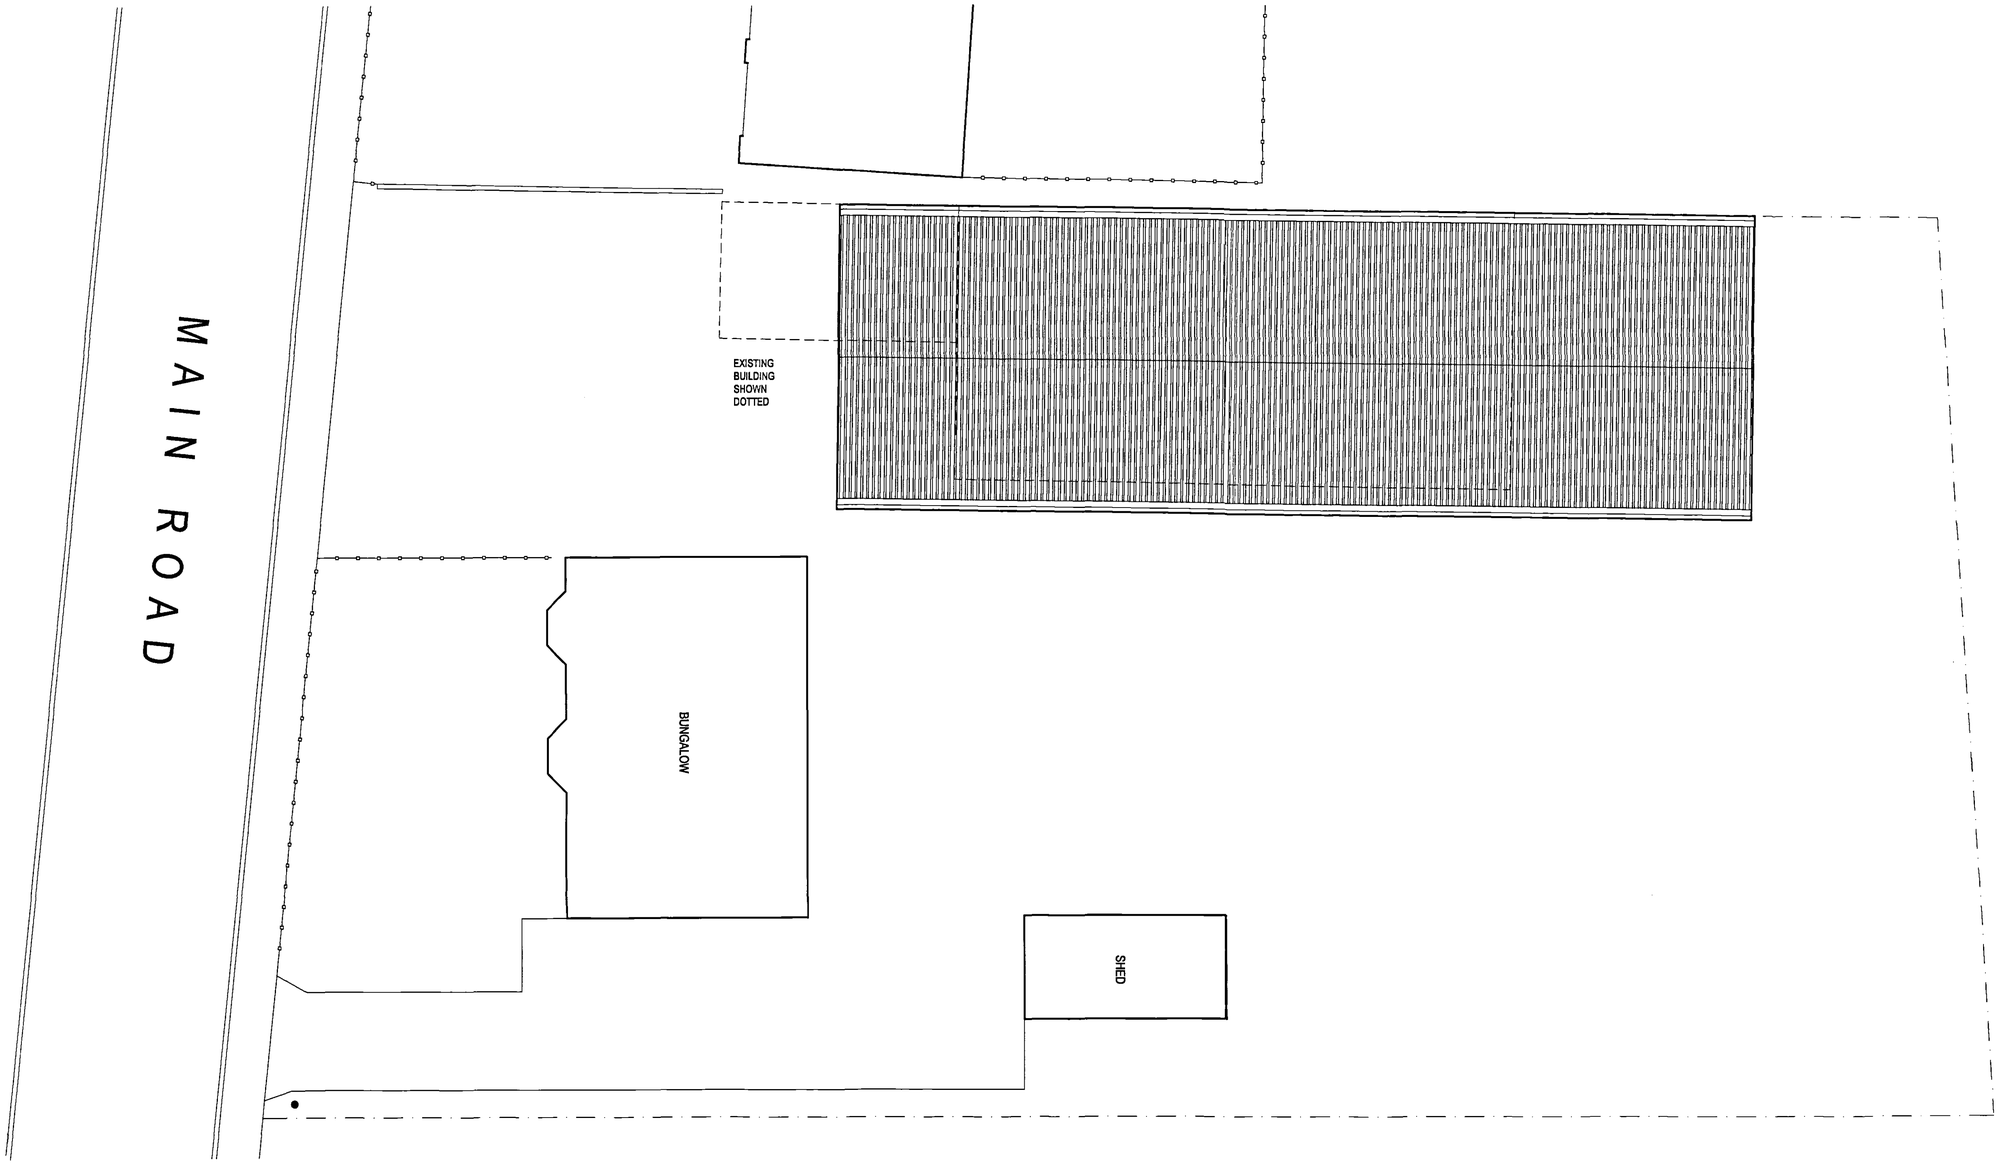


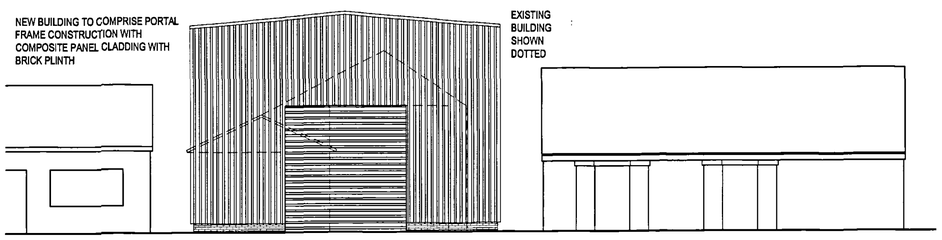

ELEVATION FROM MAIN ROAD

FRONT ELEVATION OF BUNGALOW

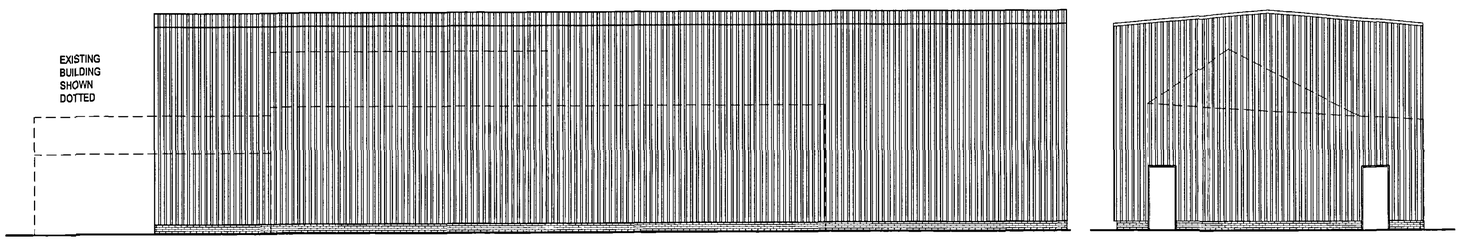

SIDE ELEVATION OF WORKSHOP

NEW BUILDING TO COMPRISE PORTAL FRAME CONSTRUCTION WITH COMPOSITE PANEL CLADDING WITH BRICK PLINTH

REAR ELEVATION OF WORKSHOP

DETERMINED PLAN

Planning & Development
23 MAY 2005
Ref: 04/3105

Client Name and Address
MR R BAILEY
THE BAILEY BUNGALOW
DROVE ROAD, HOLBEECH
SPALDING

Project Name and Address
PROPOSED NEW
WORKSHOP BUILDING
THE BAILEY BUNGLAOW
DROVE ROAD, HOLBEECH

Drawing Title
Floor Plans/Elevations
As Proposed

Project	Sheet
01	02
Date: Dec '04	
Scale: 1:100	