
MAIN ROAD


WORKSHOP

BUNGALOW


SHED

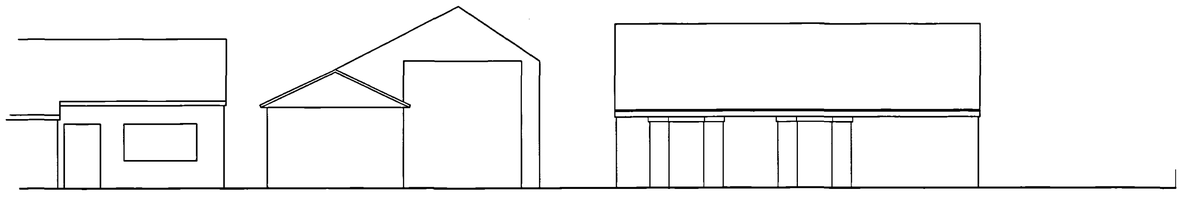


ELEVATION FROM MAIN ROAD

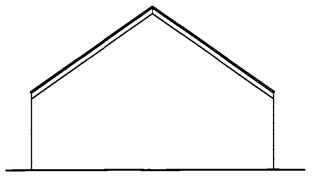


SIDE ELEVATION OF BUNGALOW

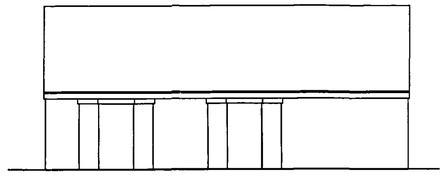


FRONT ELEVATION OF BUNGALOW

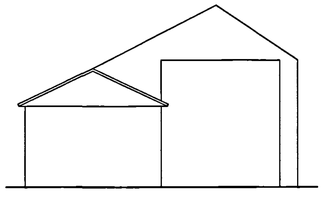

FRONT ELEVATION OF WORKSHOP

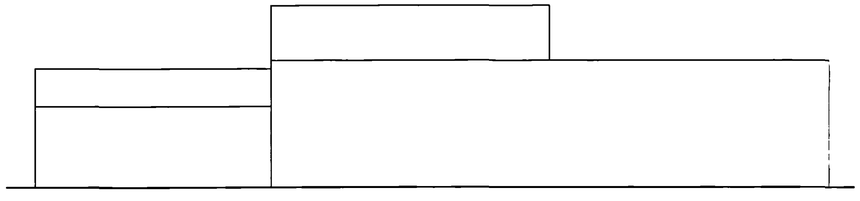

SIDE ELEVATION OF WORKSHOP

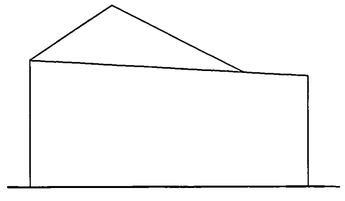

REAR ELEVATION OF WORKSHOP

DETERMINED PLAN

Planning & Building Control

23 MAY 2005

Ref: 0693/05

Client Name and Address

MR R BAILEY
THE BAILEY BUNGALOW
DROVE ROAD, HOLBEECH
SPALDING

Project Name and Address

PROPOSED NEW
WORKSHOP BUILDING
THE BAILEY BUNGLAOW
DROVE ROAD, HOLBEECH

Drawing Title

Floor Plans/Elevations
As Existing

| Project | Sheet |
|---|---|
| 01 | 01 |
| Date: Dec '04 | |
| Scale: 1:100 | |