



BLOCK/SITE PLAN SCALE 1/500

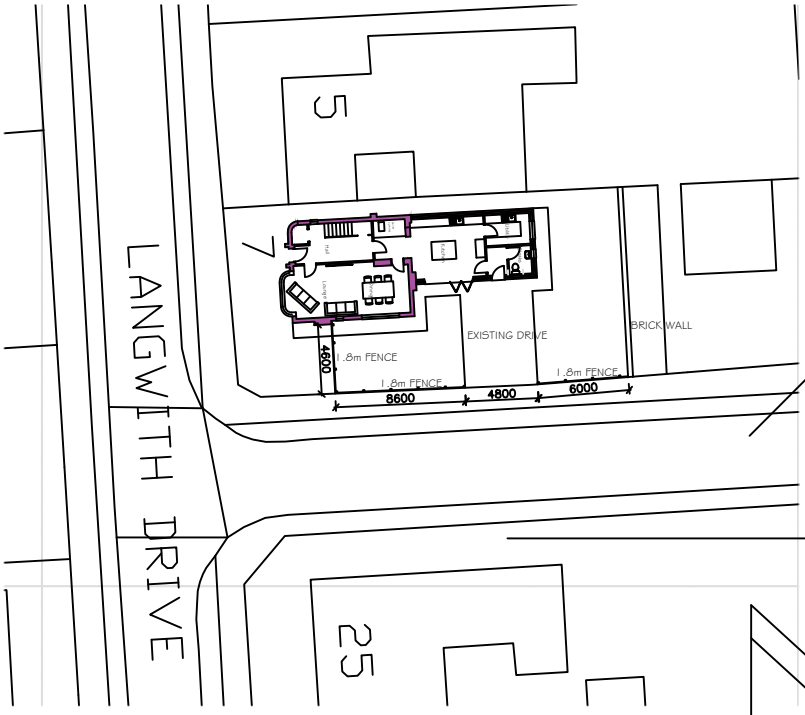

Ordnance Survey (c) Crown Copyright 2021.
All rights reserved. Licence number 100022432

LOCATION PLAN SCALE 1/2500

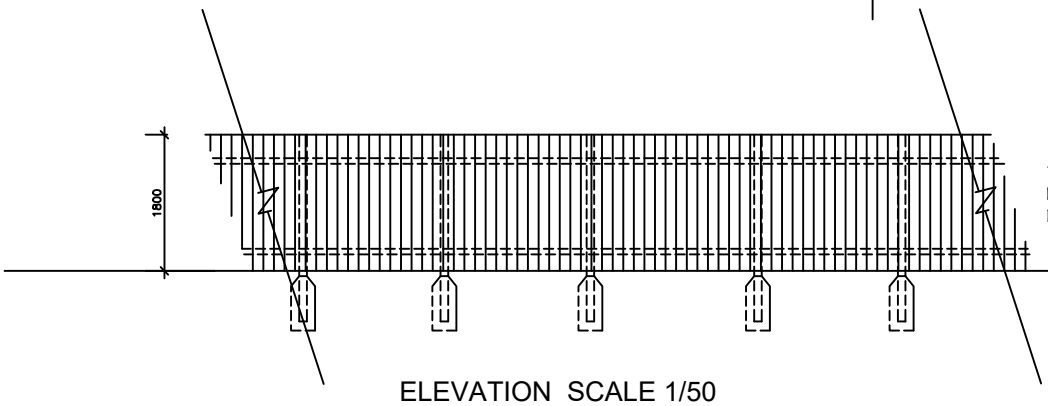

TREATED TIMBER FEATHER EDGE BOARD FENCE ON TIMBER RAILS AND CONCRETE POSTS SET IN GROUND.

ELEVATION SCALE 1/50

DC ARCHITECTURAL SERVICES LIMITED
ARCHITECTURAL AND PLANNING SERVICES
The Barn, Partney Mill, Spilsby, Lincolnshire, PE24 4PE
TEL NO. 01790 752865 mobile 077762227893
e-mail davidbiggadike@btconnect.com

Drawing Title: SITE AND LOCATION PLANS
Drawing number: DC / / 51
Scale: 1:500 &1:2500
Drawn: db
Date: FEB 2021
Checked:
Revision:

Client: MR AND MRS C PENNEY
Project: 7, LANGWITH DRIVE, HOLBEACH, LINCOLNSHIRE,