

DRG. No. 4571-011 ISSUE A

ALL DIMENSIONS IN mm DO NOT SCALE IF IN DOUBT ASK

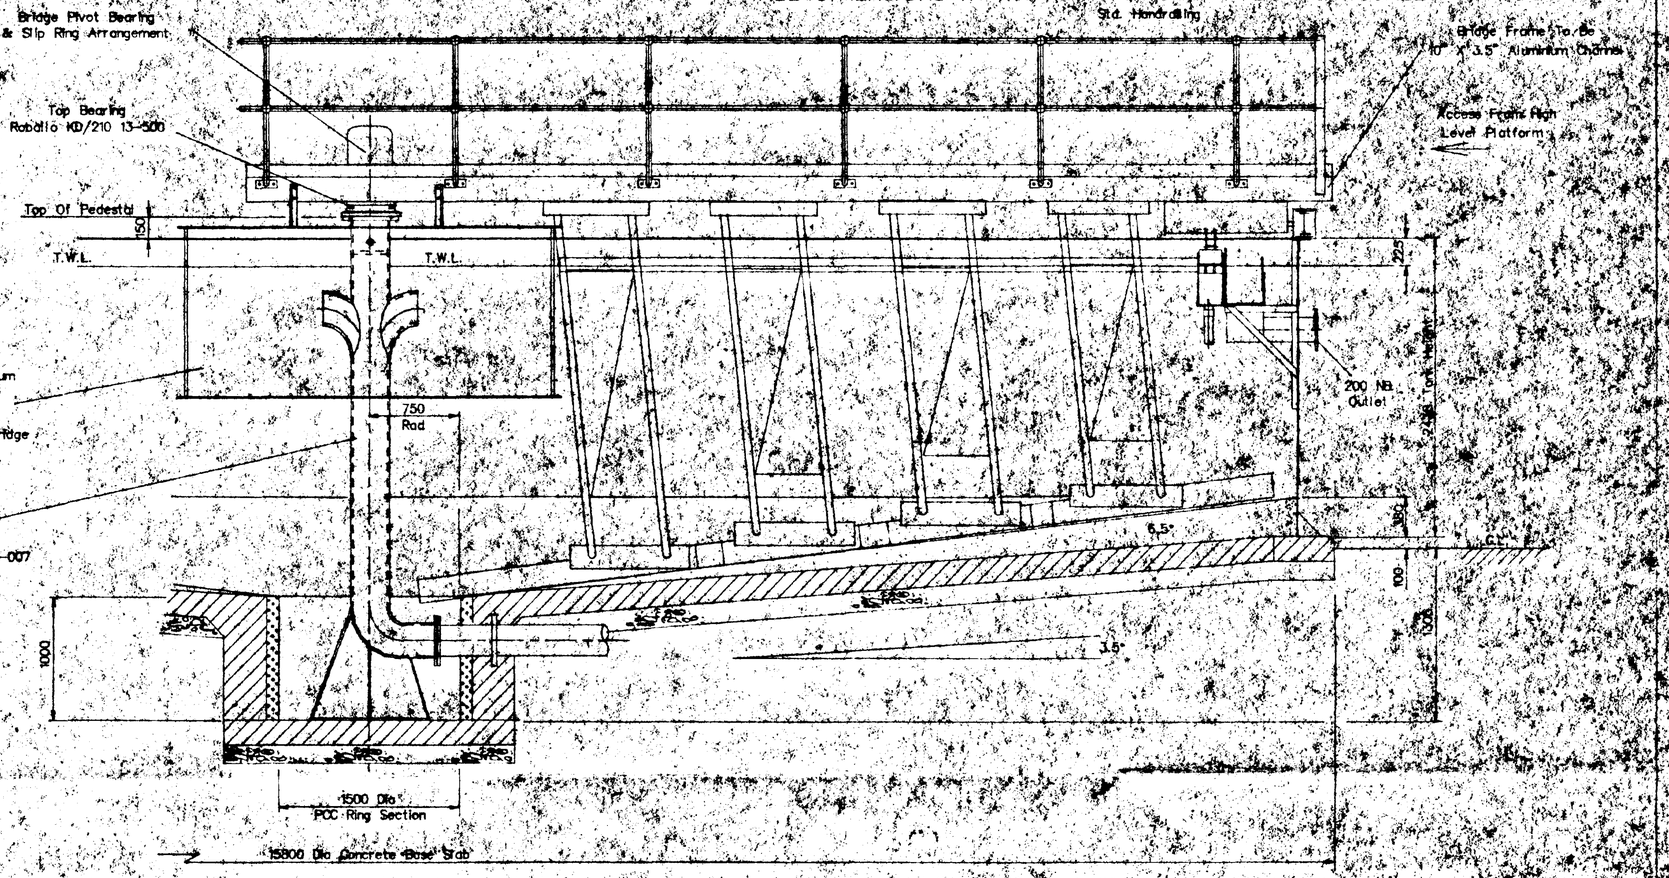


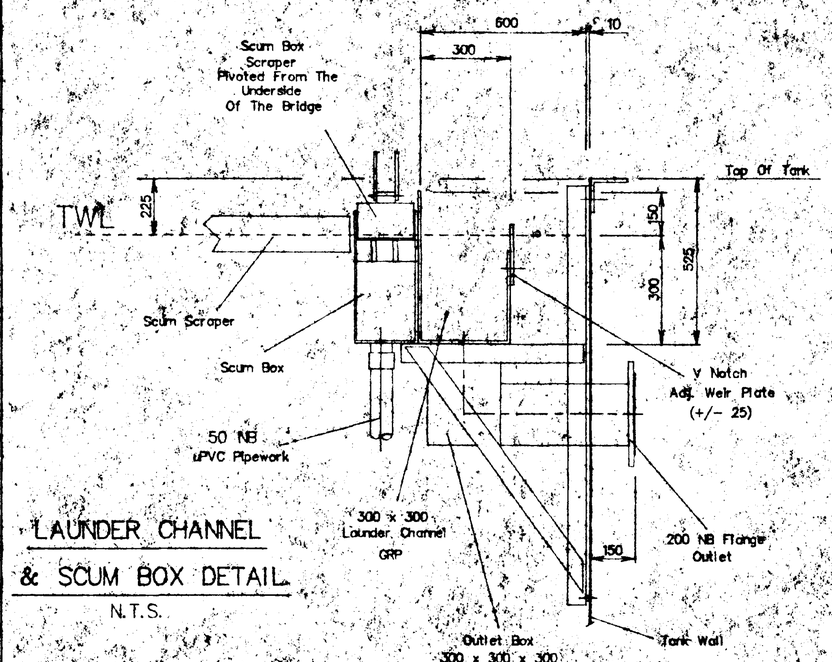

LAUNDER CHANNEL & SCUM BOX DETAIL

N.T.S.

PART SECTION OF TANK

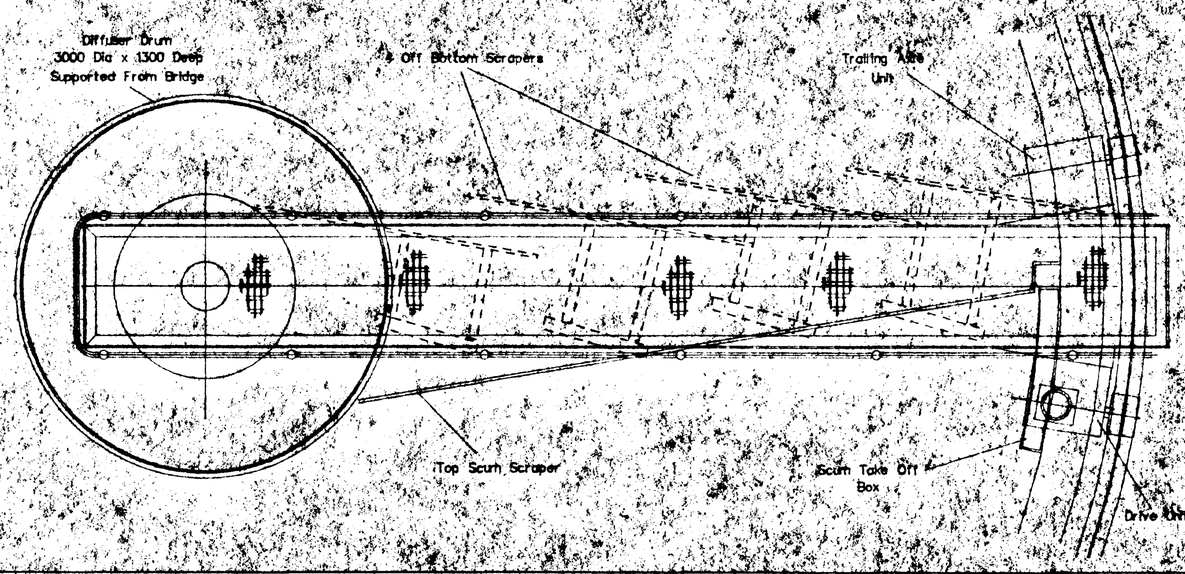

PLAN

SOUTH HOLLAND D.C.
PLAN DEPT.
20 JUL 1994
REF. H09/0093/94

ISSUE	DESCRIPTION	DATE
A		

Baldec


COPYRIGHT

THIS DRAWING IS PROVIDED AND COPYRIGHTED SOLELY FOR USE IN CONNECTION WITH THE SUPPLY OF EQUIPMENT BY BALDEC ENGINEERING LTD. IT IS NOT TO BE USED FOR ANY PURPOSE OR EXPOSED OR COMMUNICATED TO ANY THIRD PARTY WITHOUT THE PERMISSION OF BALDEC ENGINEERING LTD.


CONTRACT	Tinsley Foods Ltd.
TITLE	Settlement Tank Layout inc. 1/2 Bridge Scraper
DRAWN	DRS
SCALE	1 : 25
DATE	22-6-94
CHKD	
DRG. No.	4571-011
ISSUE	A

DRG No 4571-010 | REV'S A


ALL DIMENSIONS IN mm DO NOT SCALE IF IN DOUBT ASK

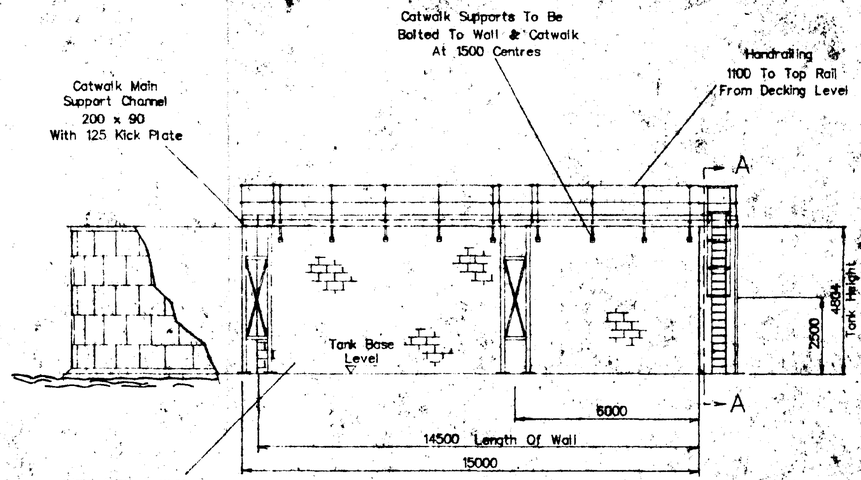

PART SECTION VIEW

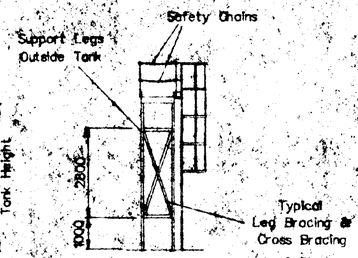


SECTION ON A – A

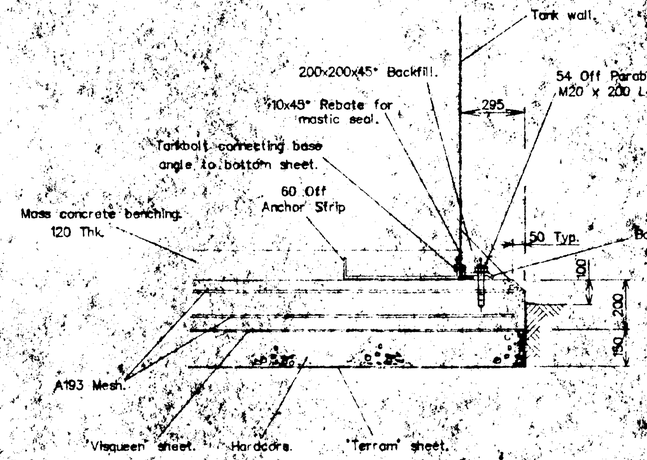

TANK FIXING DETAIL

N.T.S.

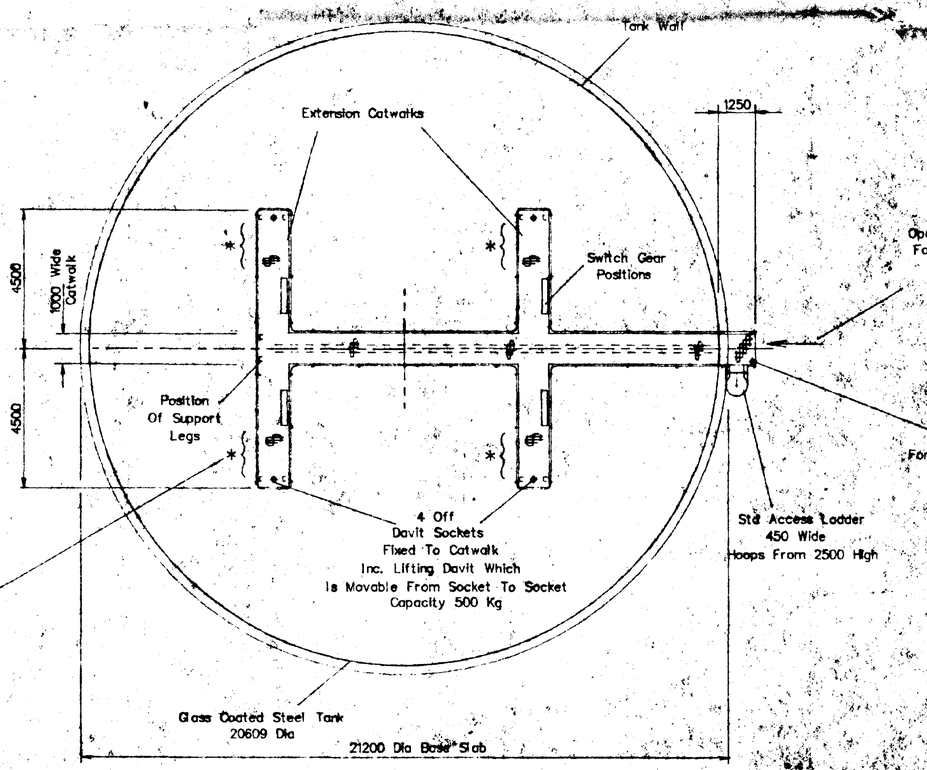

NOTES:

1) Reinforcement A193 mesh to BS4483. Min. overlap one square.

2) Concrete quality:
   Min cement content=325kg/m³
   Max free water:cement ratio=0.55
   (Reduced to 0.50 if P.F.A. cement used.)
   Max aggregate size=20mm
   Either designed C40 or ordinary prescribed mix C30P.

3) Cover to reinforcement to be 40mm.

SOUTH HOLLAND D.C. PLAN DEPT. 20 JUL 1994 REF H/P/10695/94.

DETERMINED PLAN

ISSUE	DESCRIPTION	DATE
A	Original Issue	5-6-94

Environmental Engineering Ltd. Boston

COPYRIGHT


THIS DRAWING IS PRIVATE AND CONFIDENTIAL AND IS SUPPLIED ON THE EXPRESS CONDITION THAT IT IS NOT TO BE USED FOR ANY PURPOSE OR COPIED OR COMMUNICATED TO ANY THIRD PARTY WITHOUT THE PERMISSION OF ENVIRONMENTAL ENGINEERING LTD.

PROJECT Tinsley Foods Ltd.

TITLE Access Platform & Civils Detail Aeration Tank

DRAWN	SCALE	DATE	CHKd
DRS	1:100	15-6-94	

DWG No. 4571-010 ISSUE A

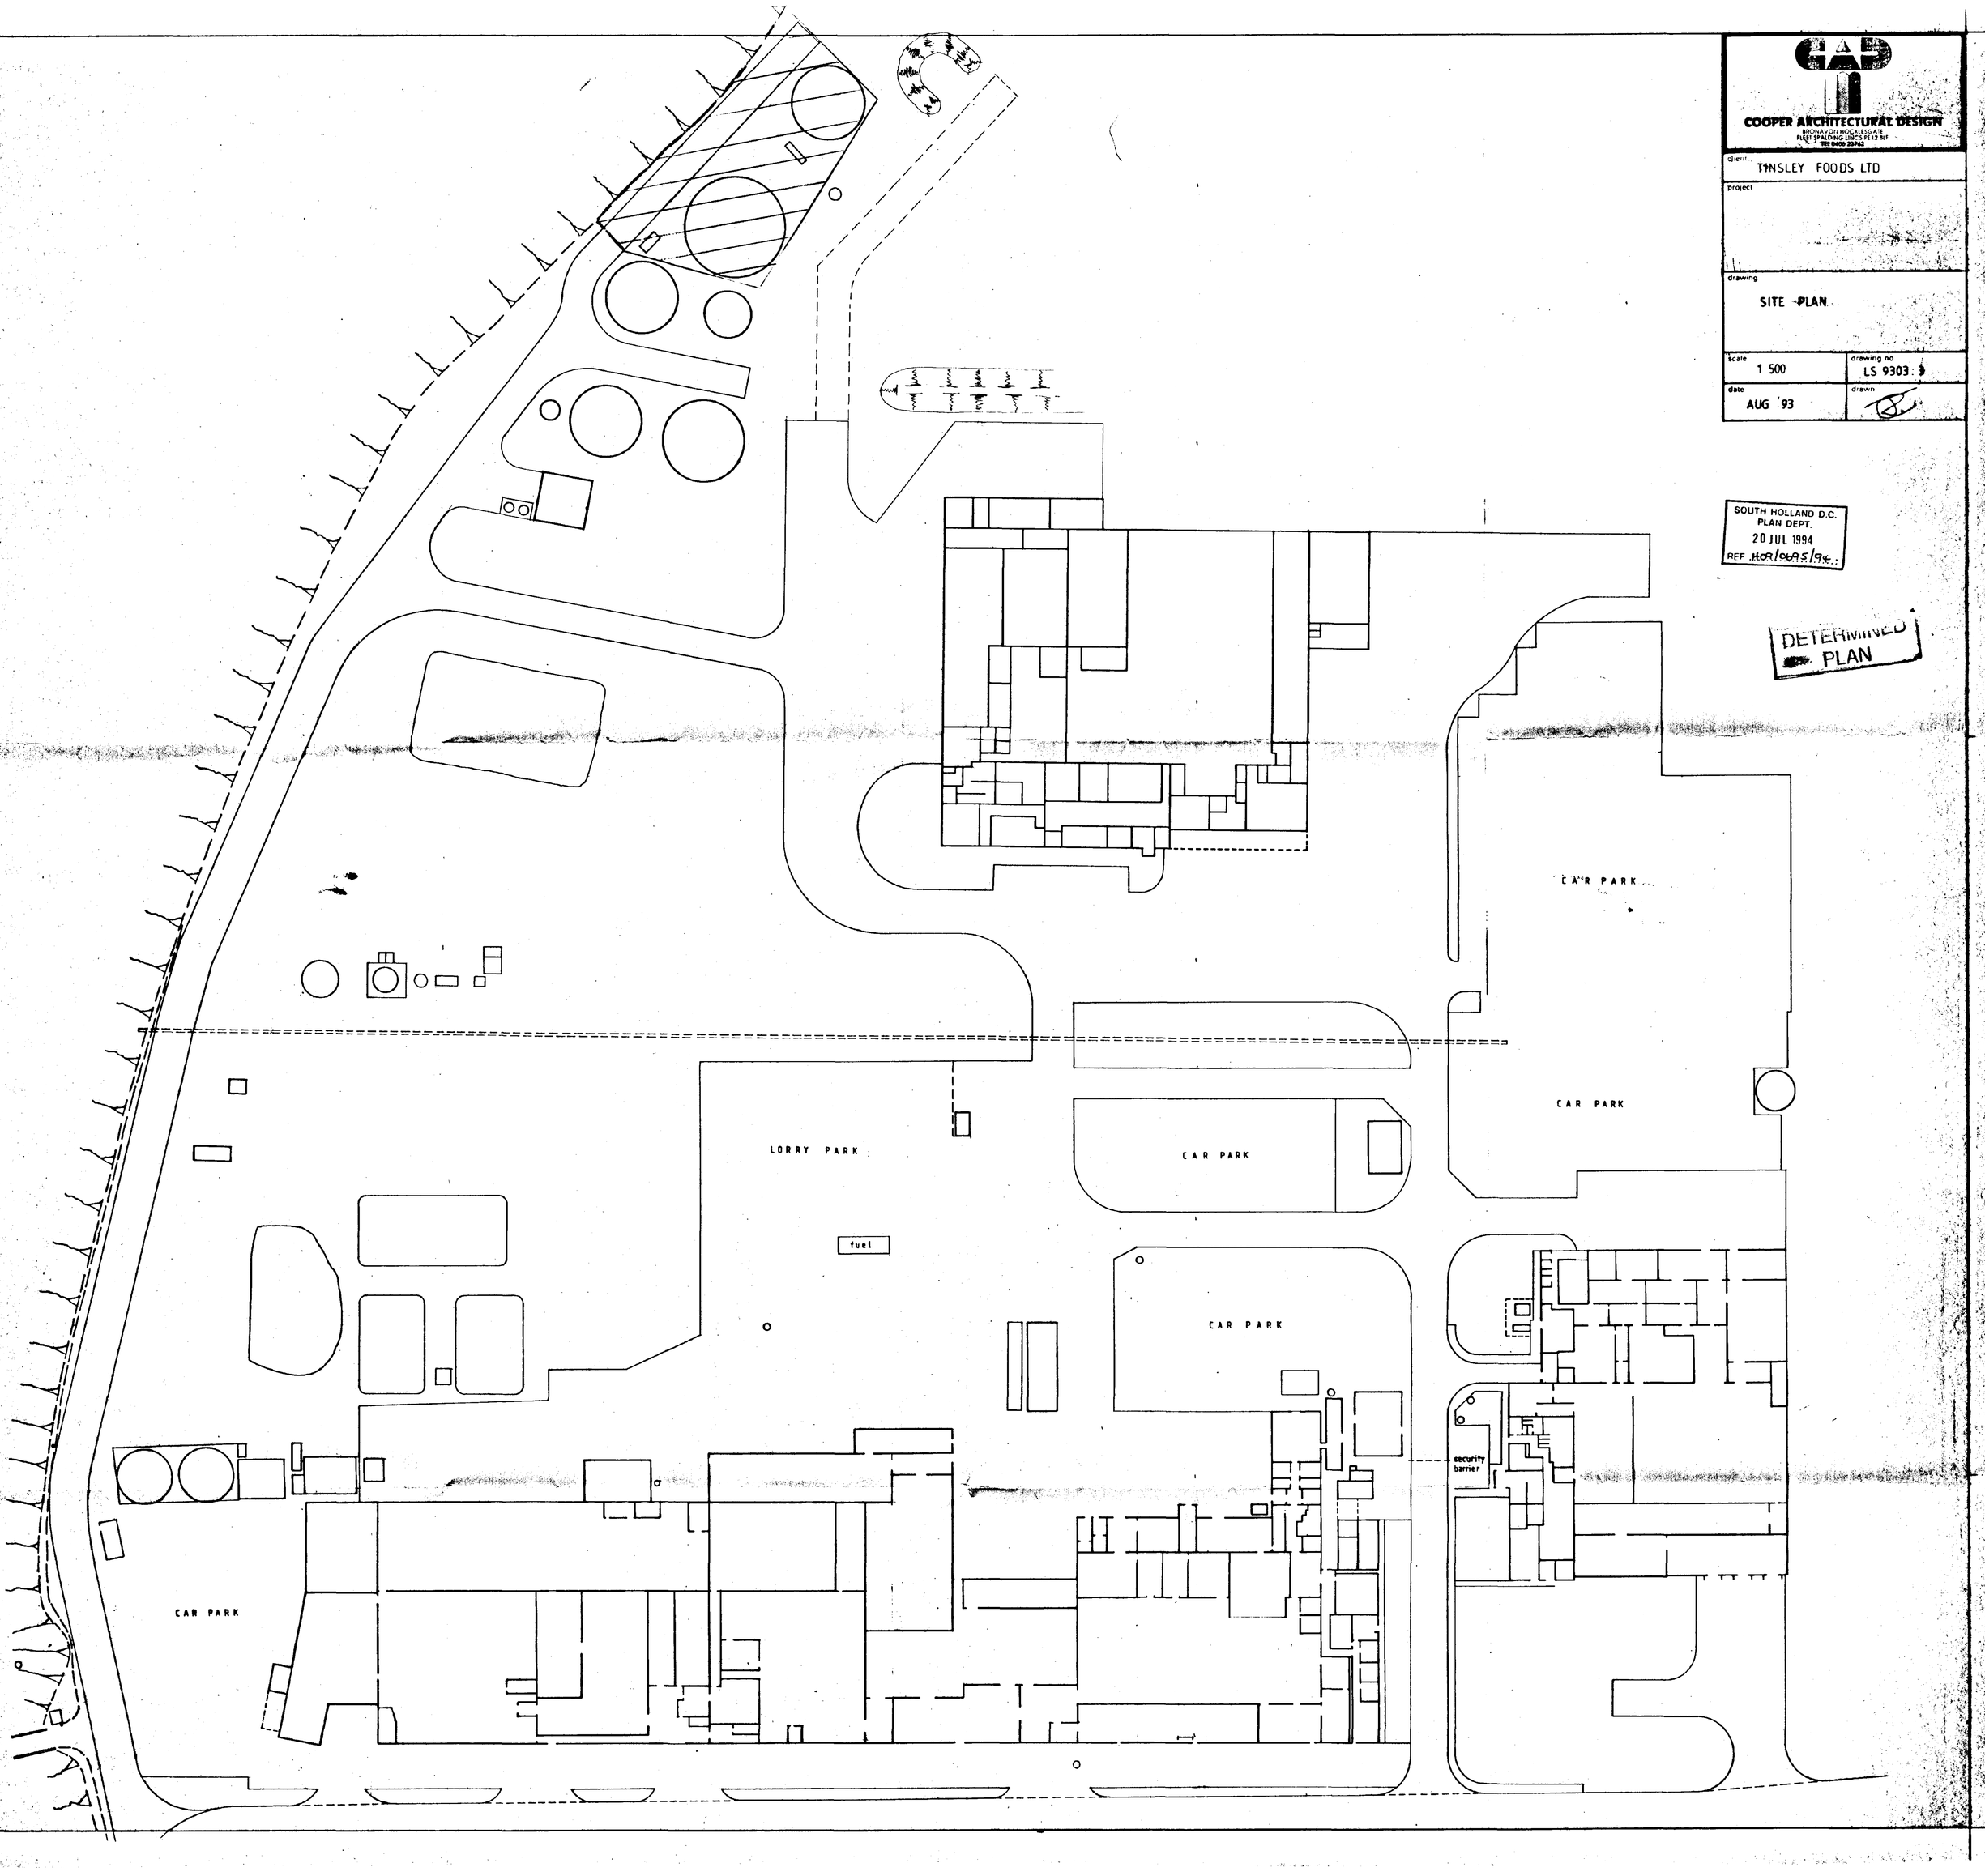

COOPER ARCHITECTURAL DESIGN
BRONAVOH HOCKLESGATE
FLEET SPALDING LINCS PE12 8LF
TEL 0406 22342

client: TINSLEY FOODS LTD

project:

drawing: SITE PLAN

scale	drawing no
1 500	LS 9303 : 3
date	drawn
AUG '93	

SOUTH HOLLAND D.C.
PLAN DEPT.
20 JUL 1994
REF. H08/0695/94

DETERMINED
PLAN