


DETERMINED
PLAN

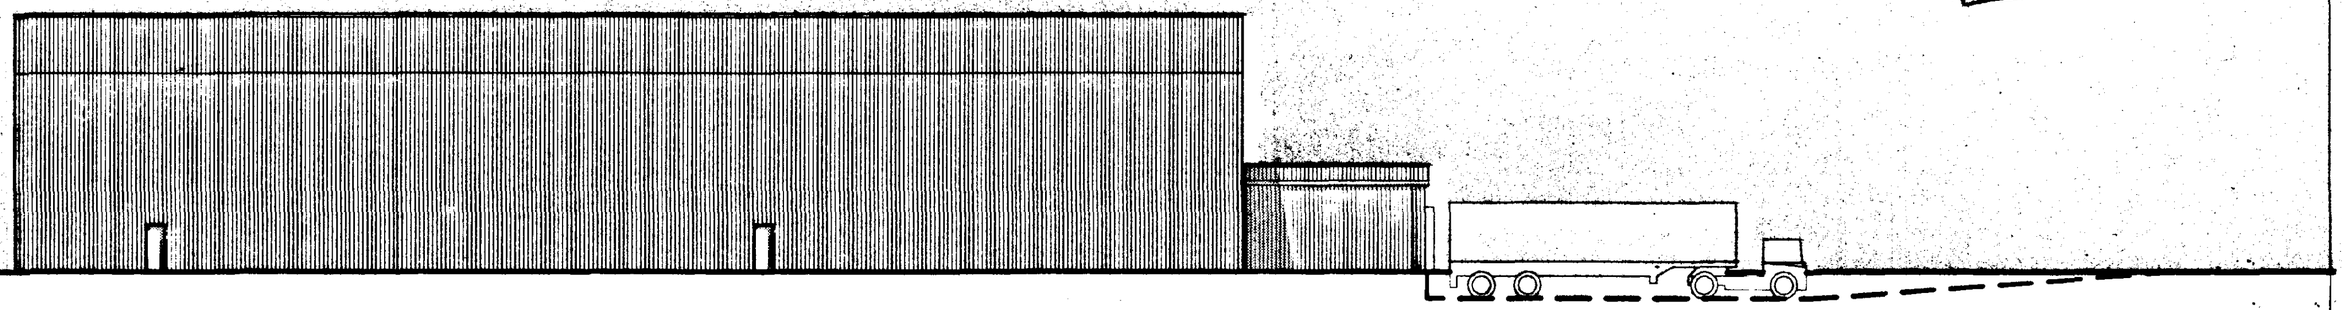


EAST ELEVATION

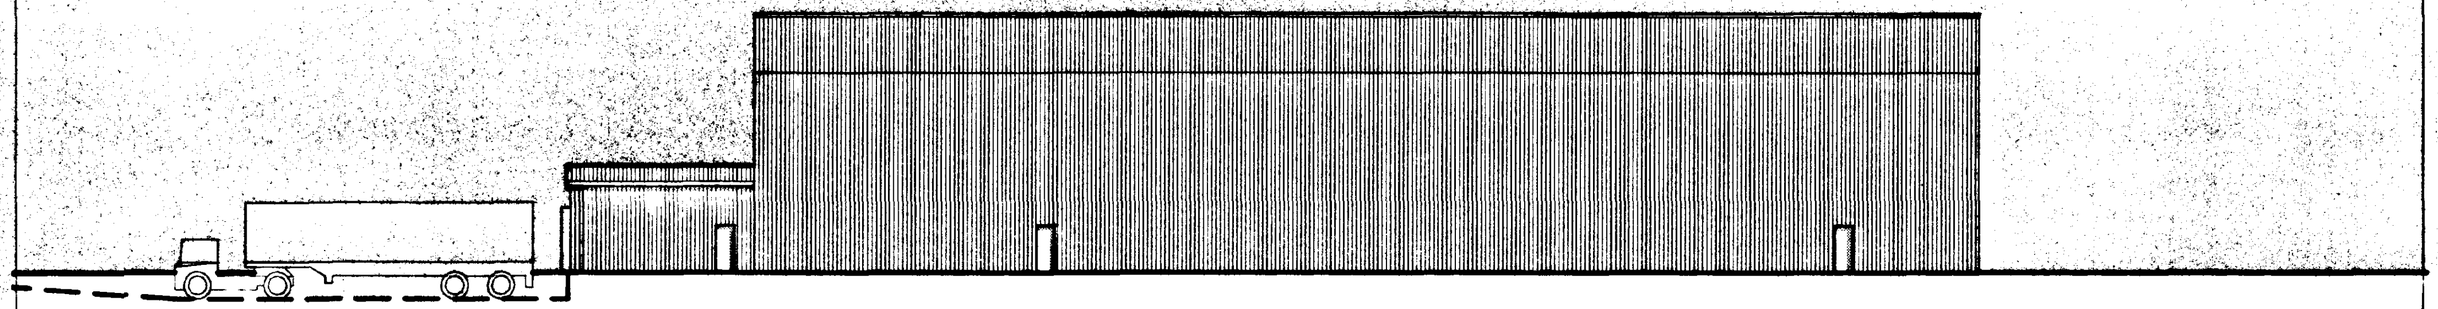


WEST ELEVATION

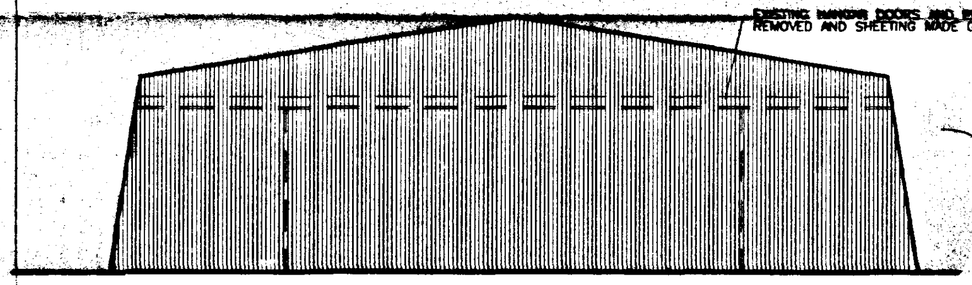

SOUTH ELEVATION

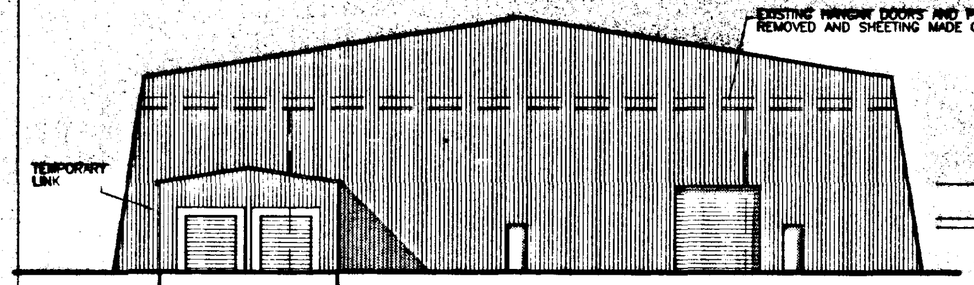


NORTH ELEVATION

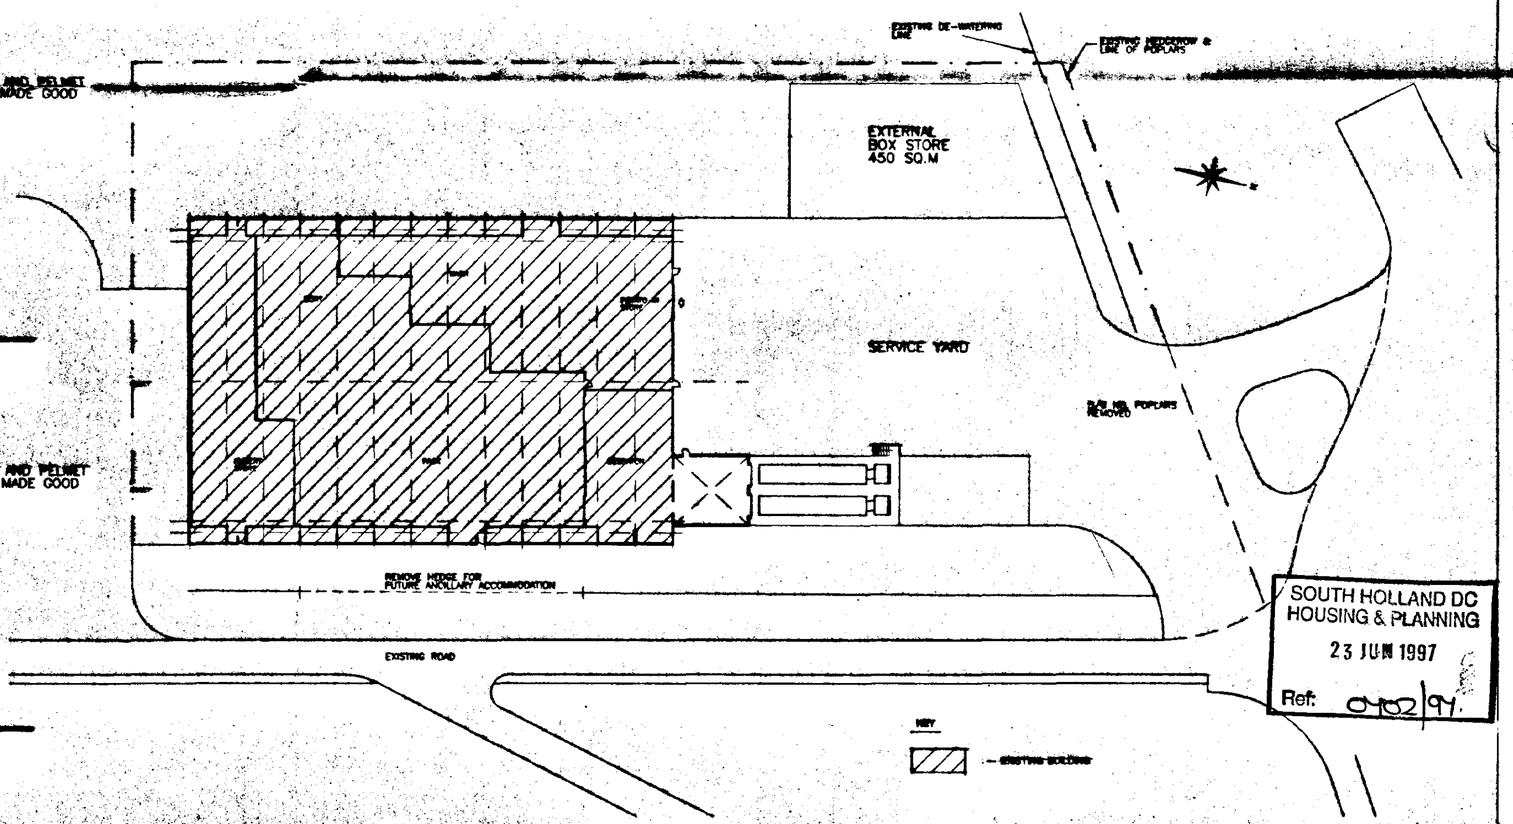



SOUTH HOLLAND DC
HOUSING & PLANNING
23 JUN 1997
Ref: 0402/97


Client: Q.V. FOODS LIMITED	Project: PRODUCTION UNIT (1997)	Title: PROPOSED SITE PLAN AND ELEVATIONS SCALE 1:500 & 1:200	JOHN ROBERTS ARCHITECTS LIMITED ARCHITECTS DESIGN AND PLANNING CONSULTANTS 1 James Street, Lincoln, LN2 1QQ. Telephone: (01522) 533441 Fax: (01522) 512888	5260Q 39 JUNE 1997

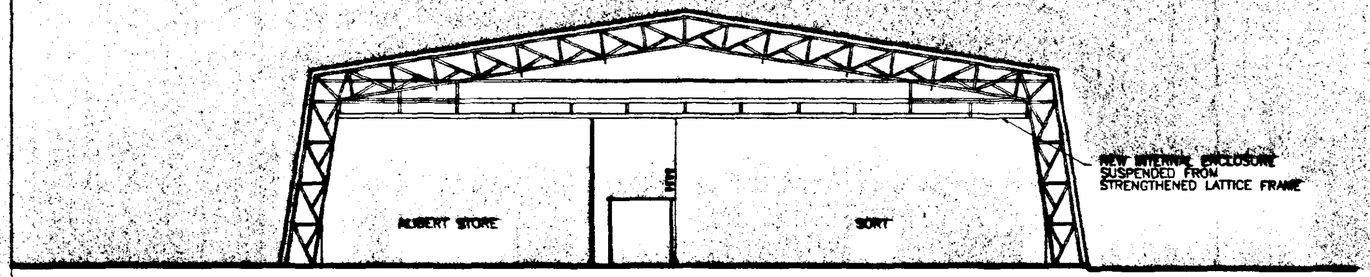

SECTION A–A

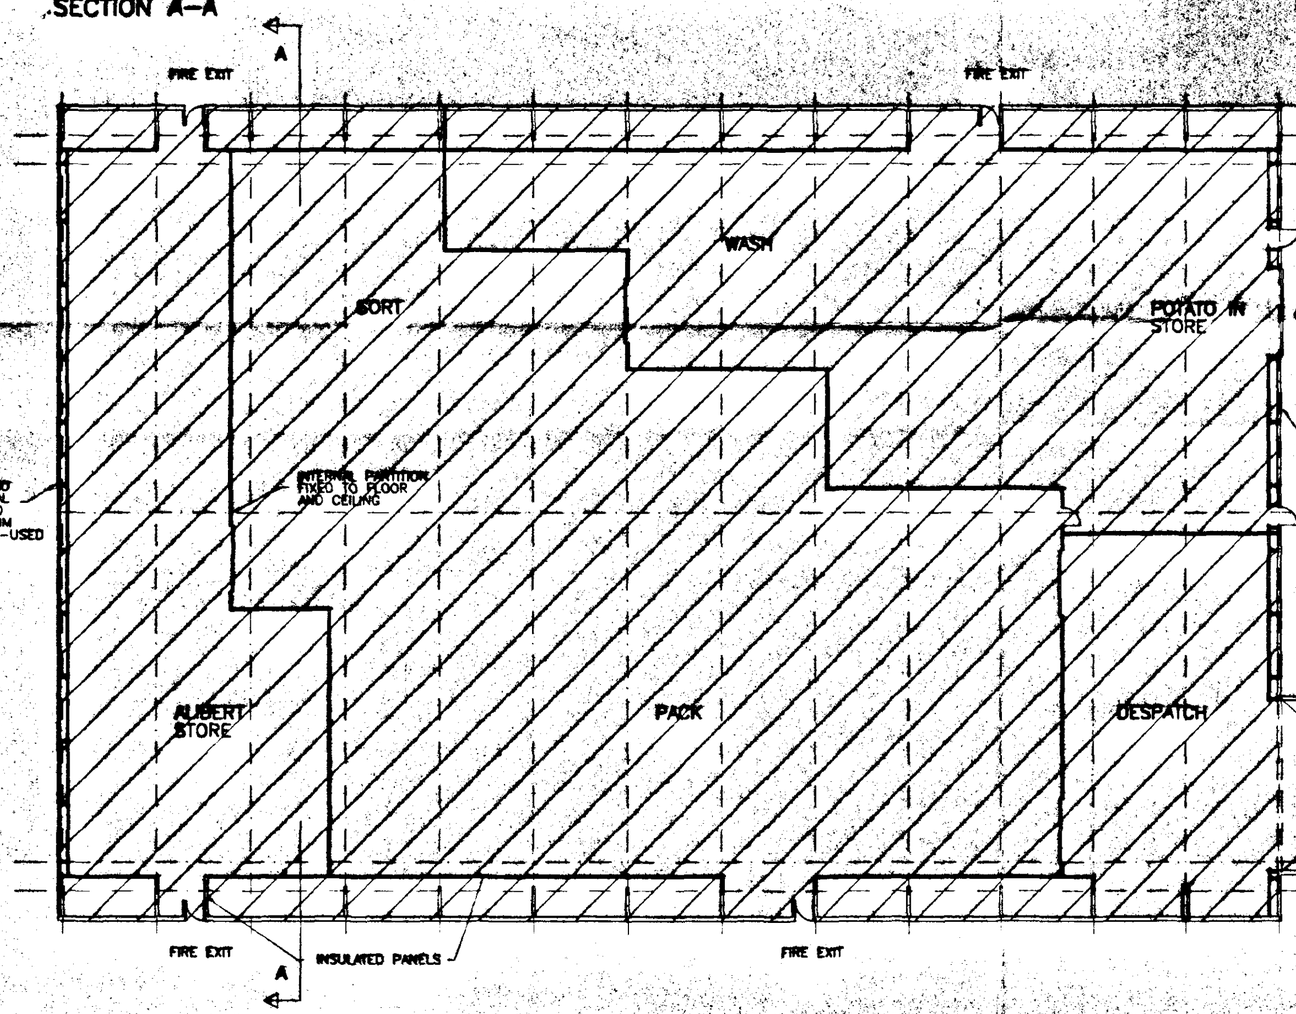

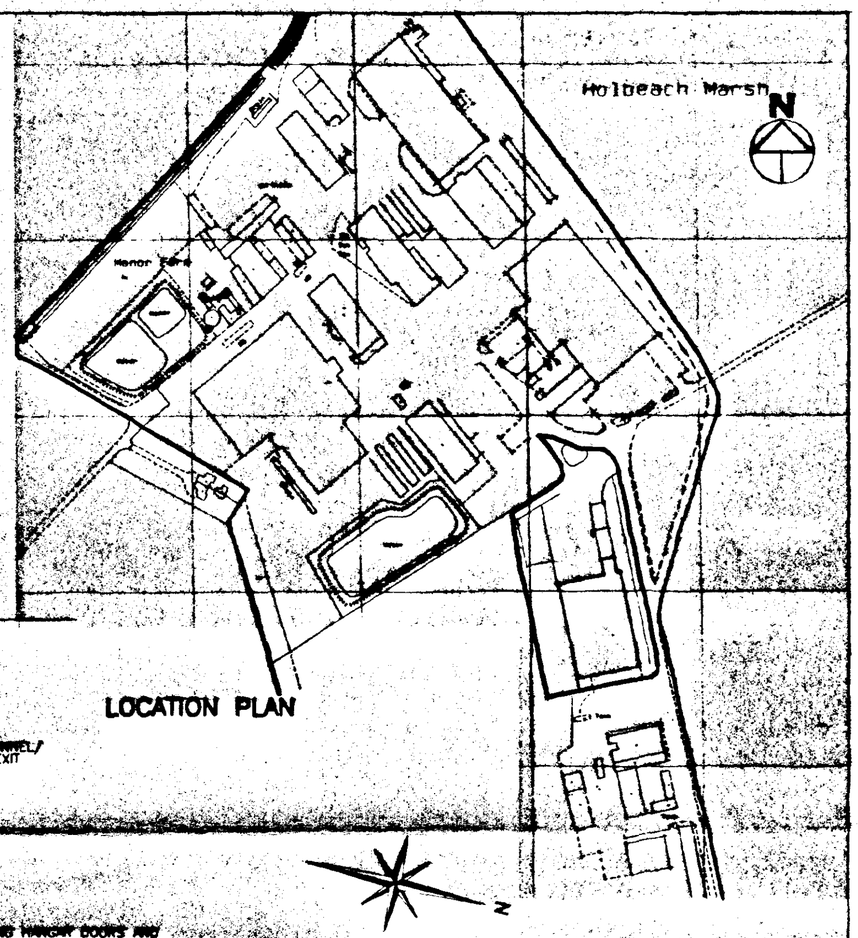

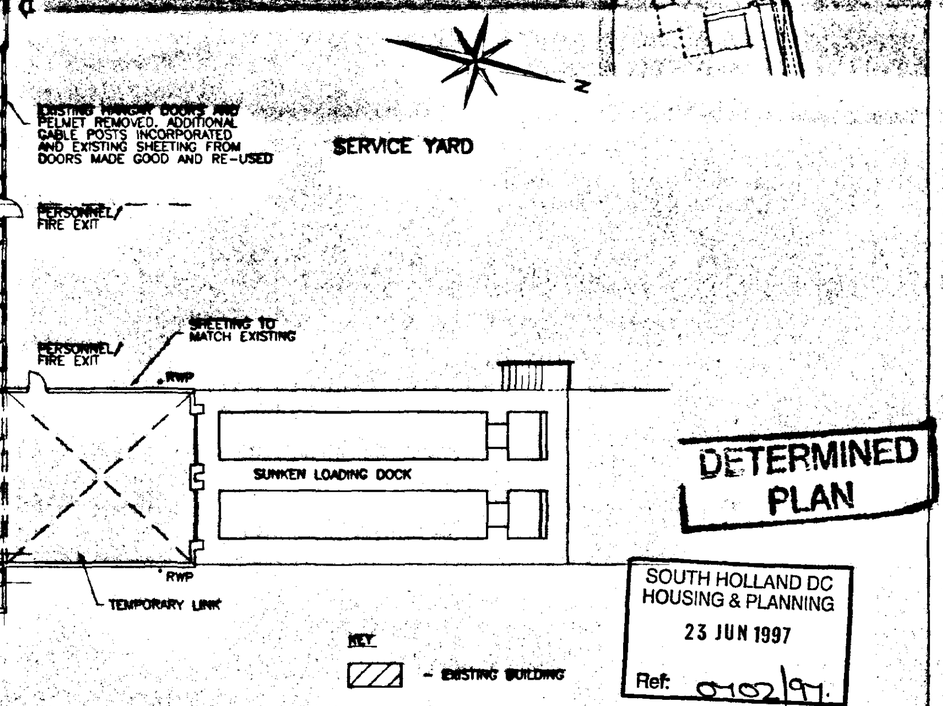

DETERMINED PLAN

SOUTH HOLLAND DC
HOUSING & PLANNING
23 JUN 1997
Ref: S102/97.

Client: Q.V. FOODS LIMITED	Project: PRODUCTION UNIT (1997) PHASE 1	Title: GROUND FLOOR PLAN & SECTION SCALE - 1:200 & 1:2500	JOHN ROBERTS ARCHITECTS LIMITED ARCHITECTS DESIGN AND PLANNING CONSULTANTS 1 James Street, Lincoln, LN2 1QD. Telephone: (01522) 533441 Fax: (01522) 512888	5260Q 40 JUNE 1997