
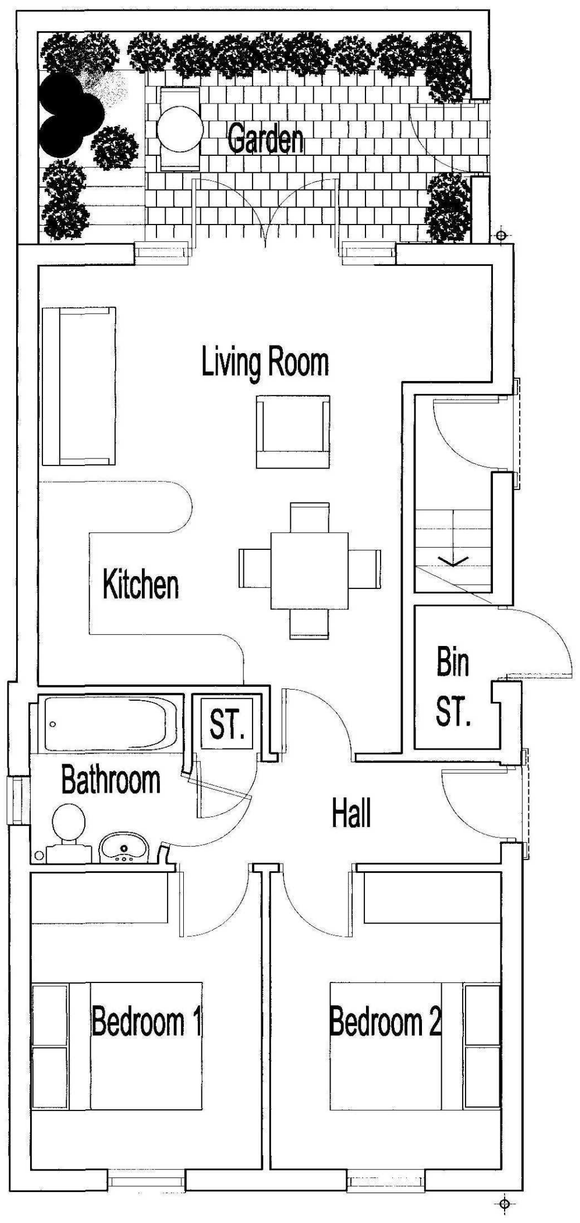



GROUND FLOOR PLAN

AREA GF FLAT - 53sq.m

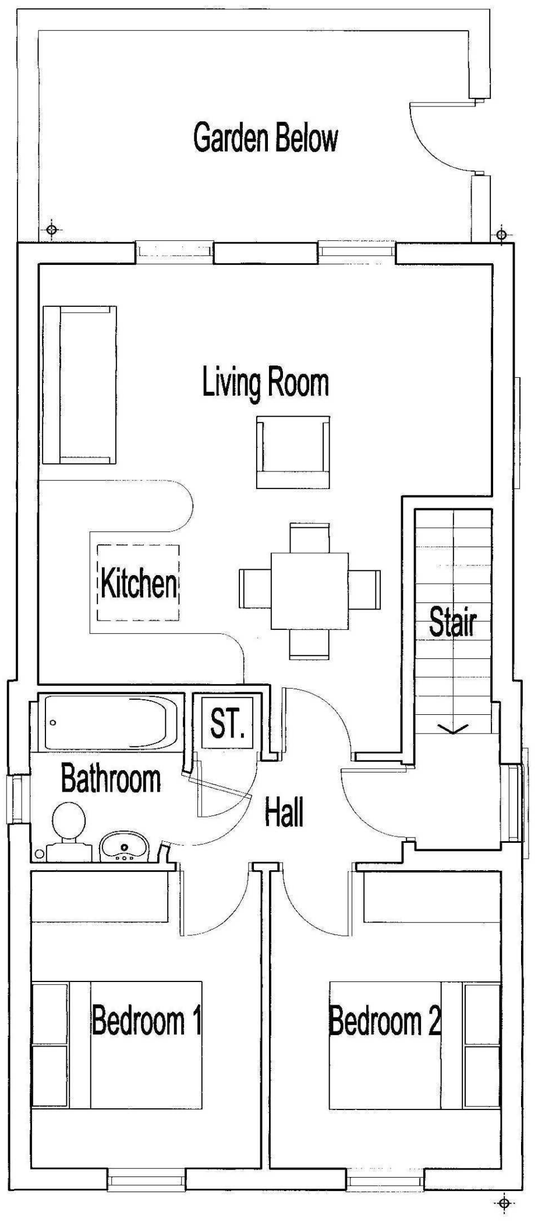


FIRST FLOOR PLAN


AREA FF FLAT - 53sq.m

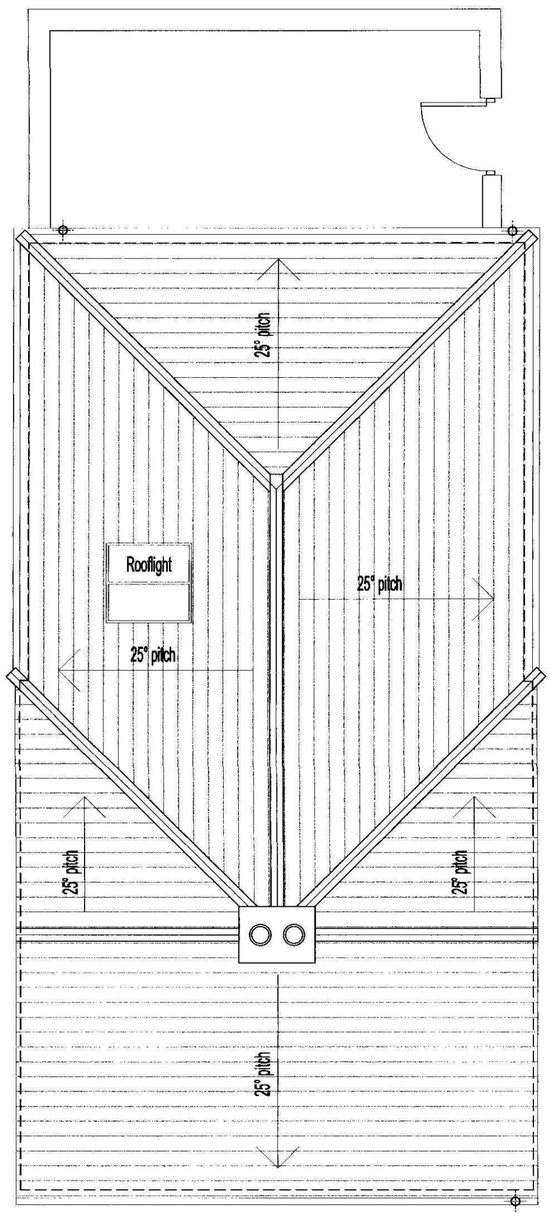


ROOF PLAN

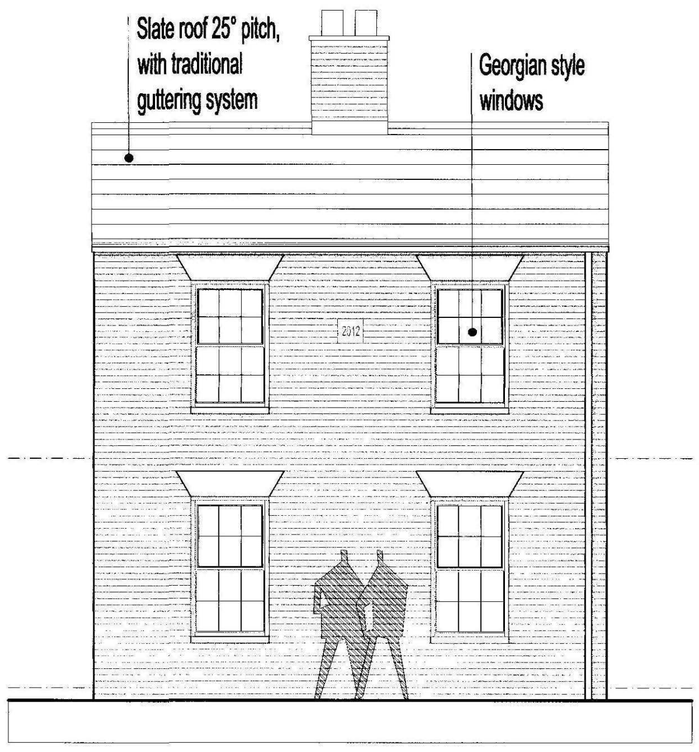


FRONT ELEVATION

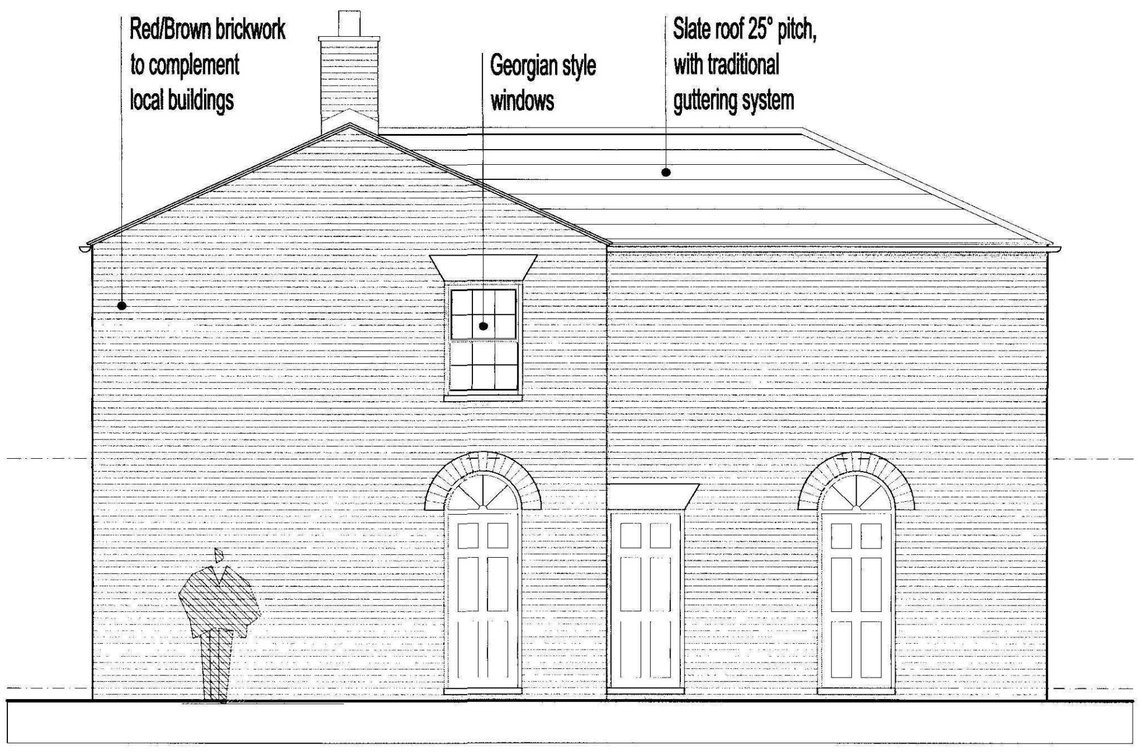

SIDE ELEVATION

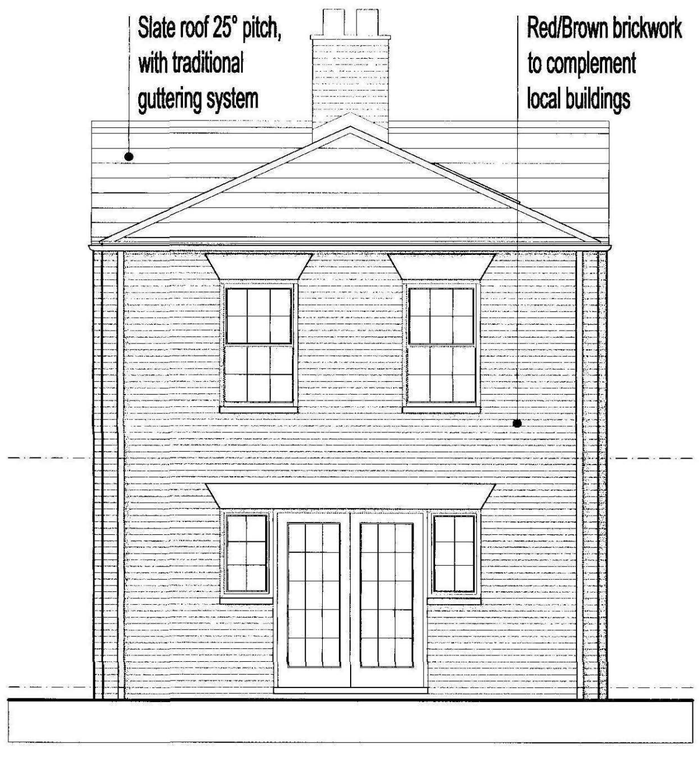

REAR ELEVATION

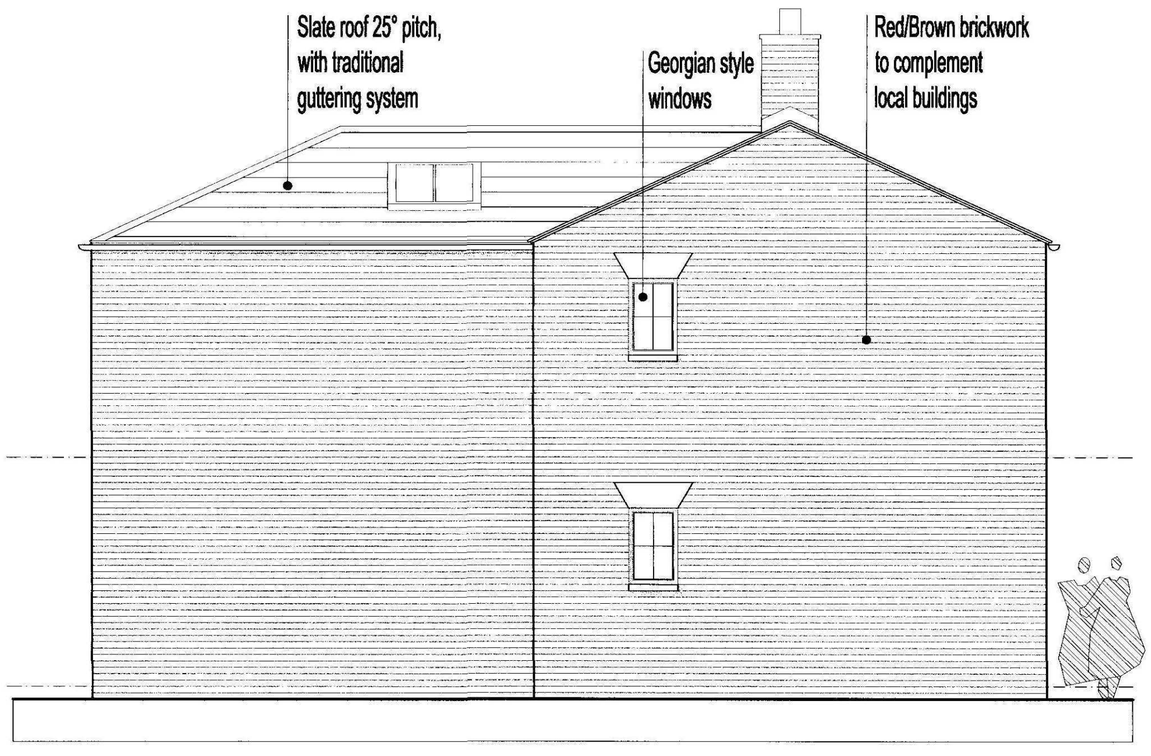

SIDE ELEVATION

ALBERT ST, HOLBEACH

Proposed Floor Plans and Elevations

PROJECT No: 1496 SCALE: 1:100@A3

DRAWING No: AK0001_E DATE: 09th September 2011

AMENDED PLAN
Ref. A1

SHDC
Planning & Development
19 OCT 2011
Ref: 0708-11

DAVID TURNOCK ARCHITECTS
Datum House 3 Commerce Road
Lynch Wood Peterborough PE2 6LR
Phone 01733 393010 Fax 01733 393013
Email info@dtarchitects.co.uk