
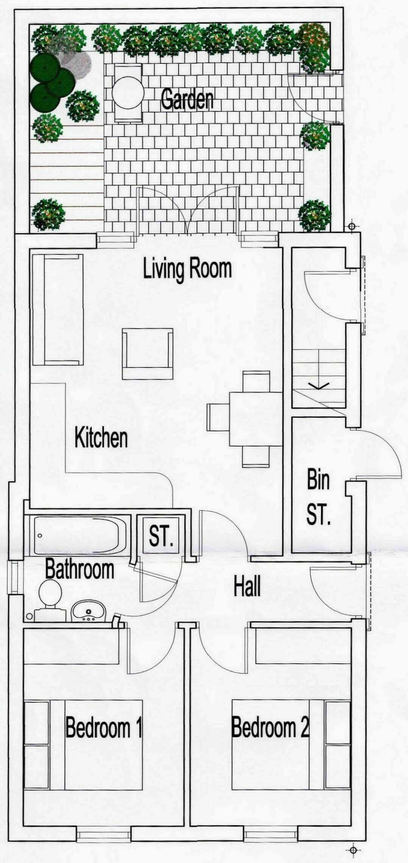



GROUND FLOOR PLAN

AREA GF FLAT - 46.6sq.m

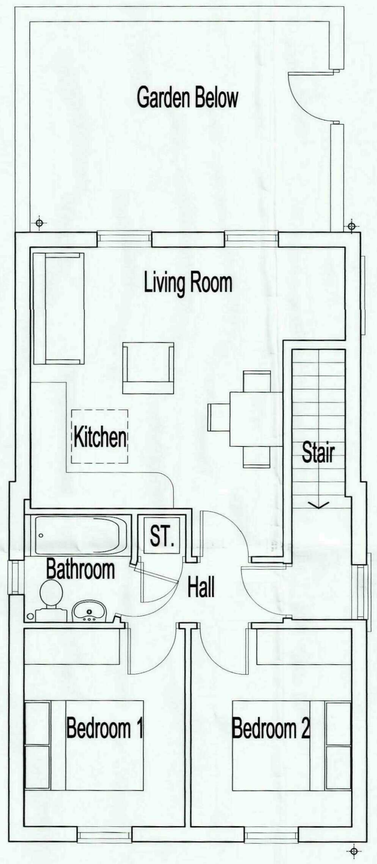

FIRST FLOOR PLAN


AREA FF FLAT - 46.9sq.m

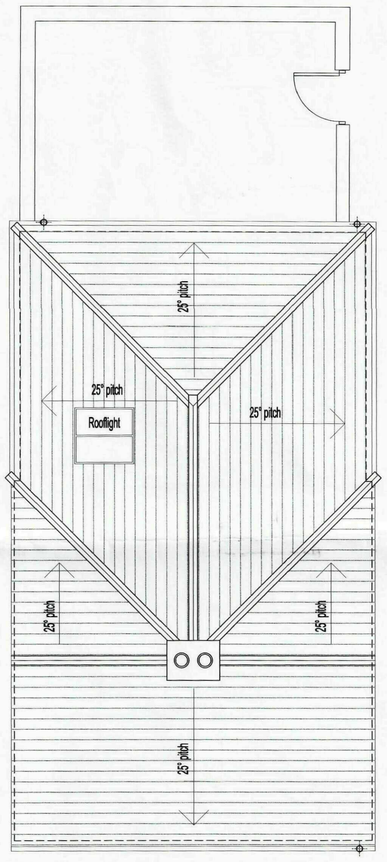


ROOF PLAN




FRONT ELEVATION

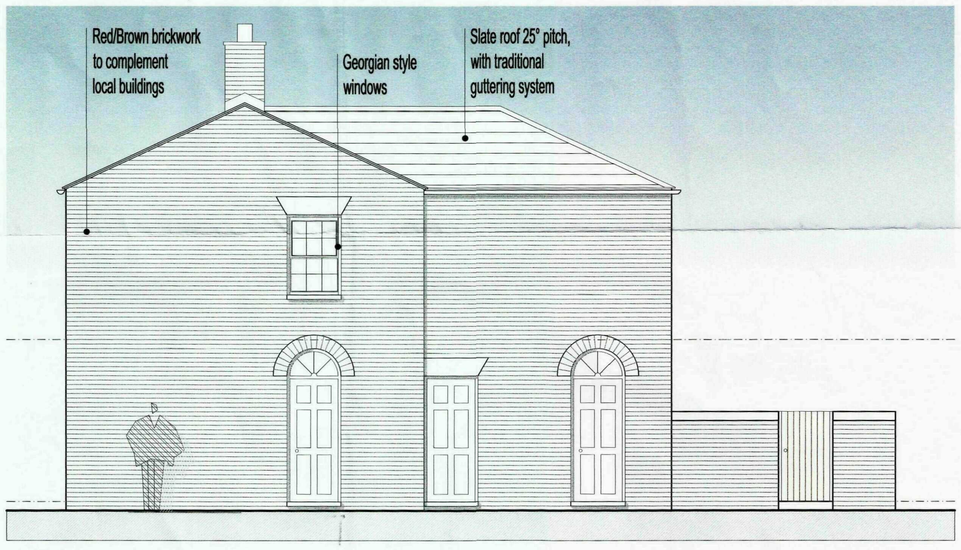

SIDE ELEVATION

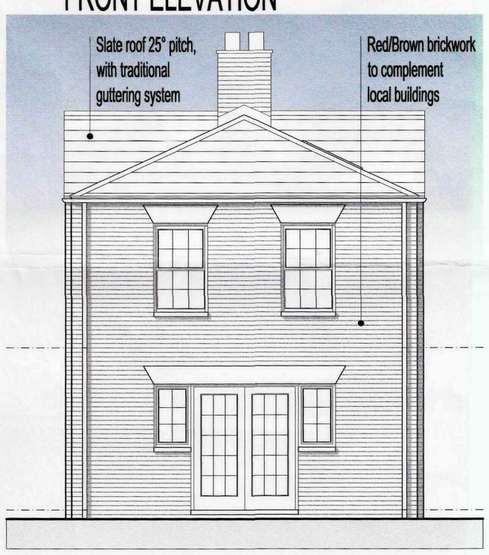

REAR ELEVATION

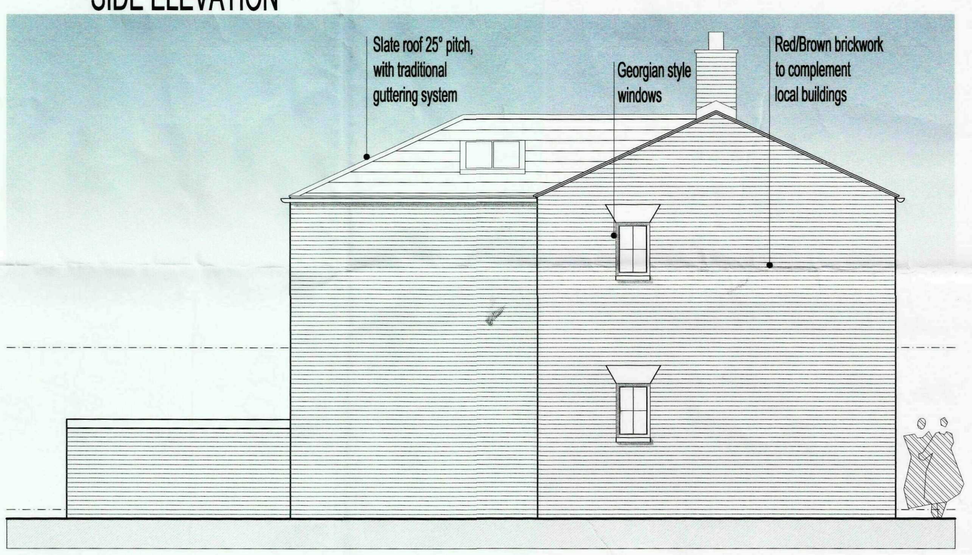

SIDE ELEVATION

SHDC
PLANNING & DEVELOPMENT
1 6 NOV 2011
Ref. 0708-11

AMENDED PLAN
Ref. A2

ALBERT ST, HOLBEACH
Proposed Floor Plans and Elevations

PROJECT No: 1496
DRAWING No: AK0001_F
SCALE: 1:100@A3
DATE: 15th November 2011

DAVID TURNOCK ARCHITECTS
Datum House 3 Commerce Road
Lynch Wood Peterborough PE2 6LR
Phone 01733 393010 Fax 01733 393013
Email info@dtarchitects.co.uk