
AMENDED PLAN
Ref. A3

SHDC
PLANNING & DEVELOPMENT
30 NOV 2011
Ref. 0708-11

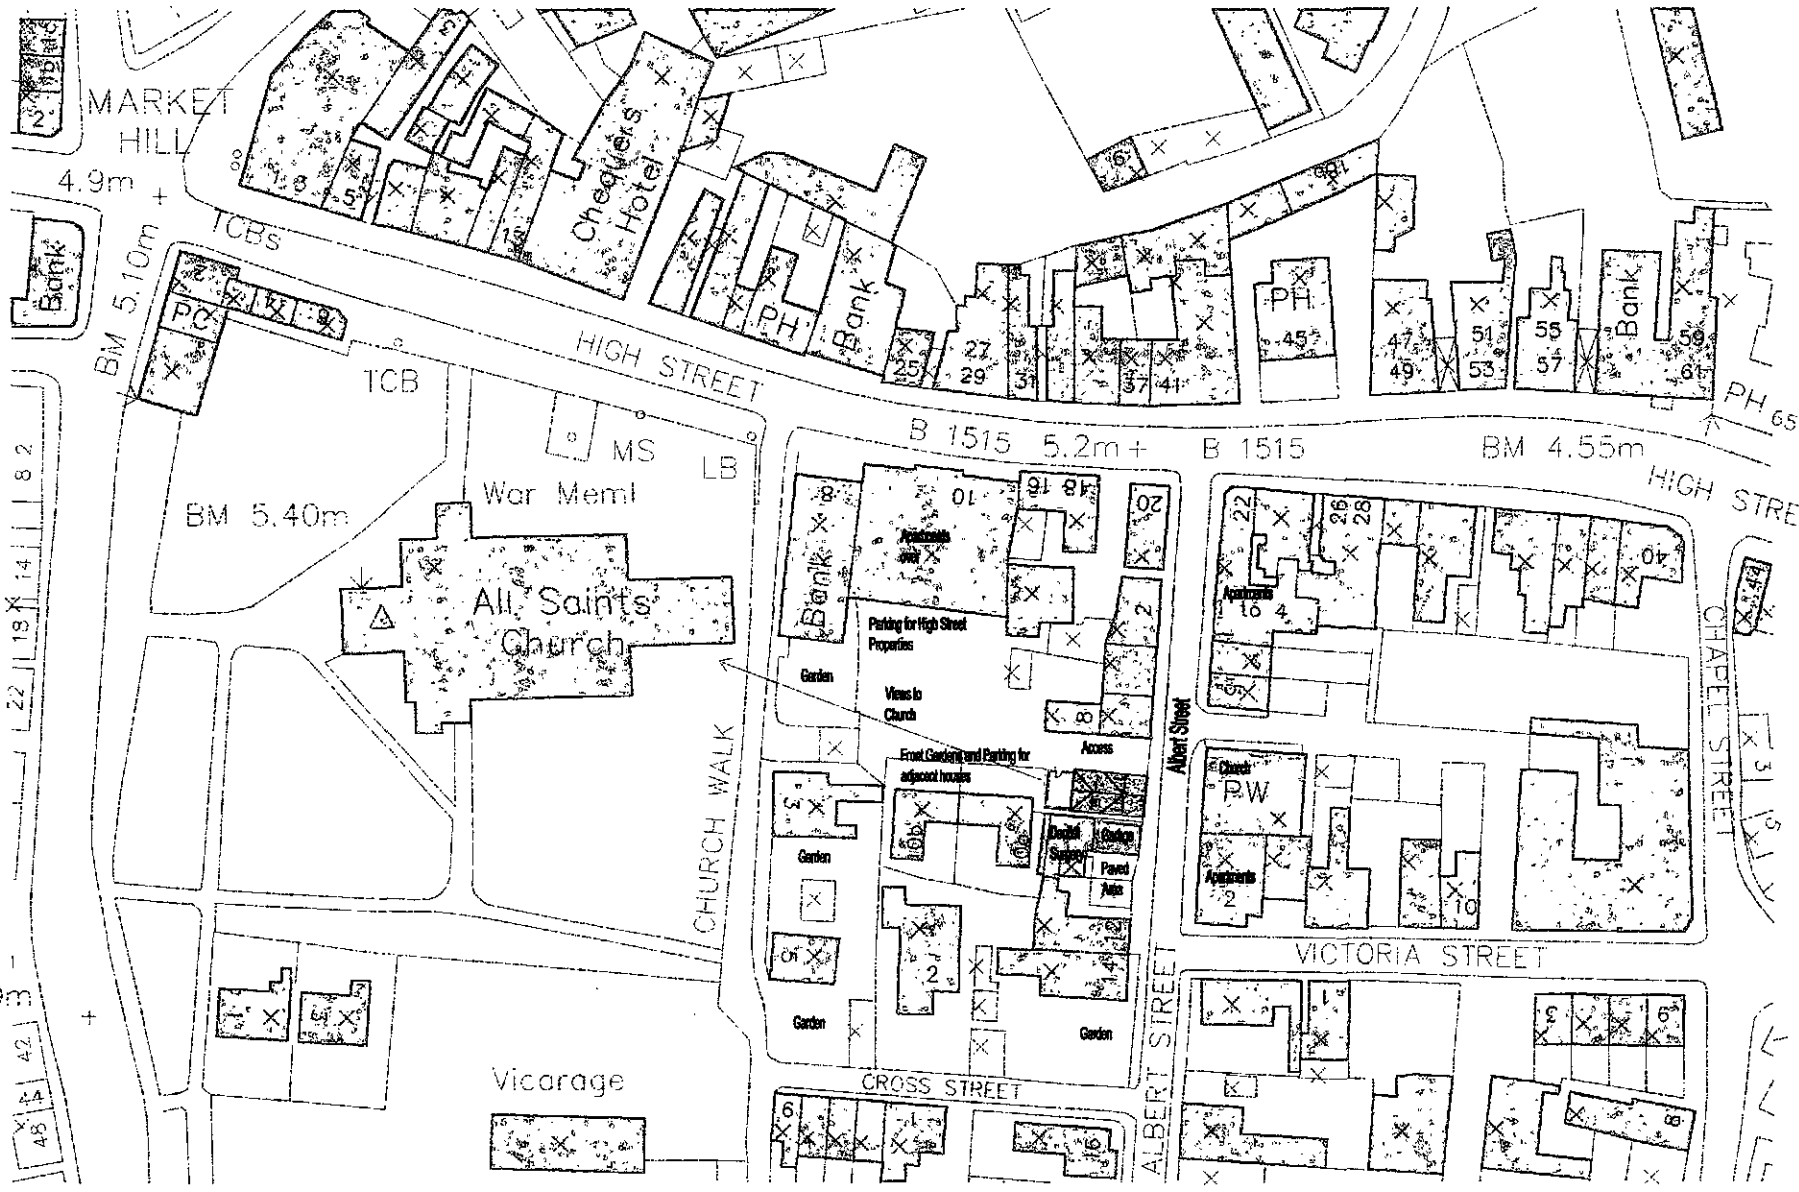

? Crown Copyright 2008. All rights reserved. Licence number 100020449

DETERMINED
PLAN

ALBERT ST, HOLBEACH
Proposed Site Plan

PROJECT No: 1496 SCALE: 1:1000@A3
DRAWING No: AK0002_C DATE: 29th November 2011

DAVID TURNOCK ARCHITECTS
Datum House 3 Commerce Road
Lynch Wood Peterborough PE2 6LR
Phone 01733 393010 Fax 01733 393013
Email info@dtarchitects.co.uk