
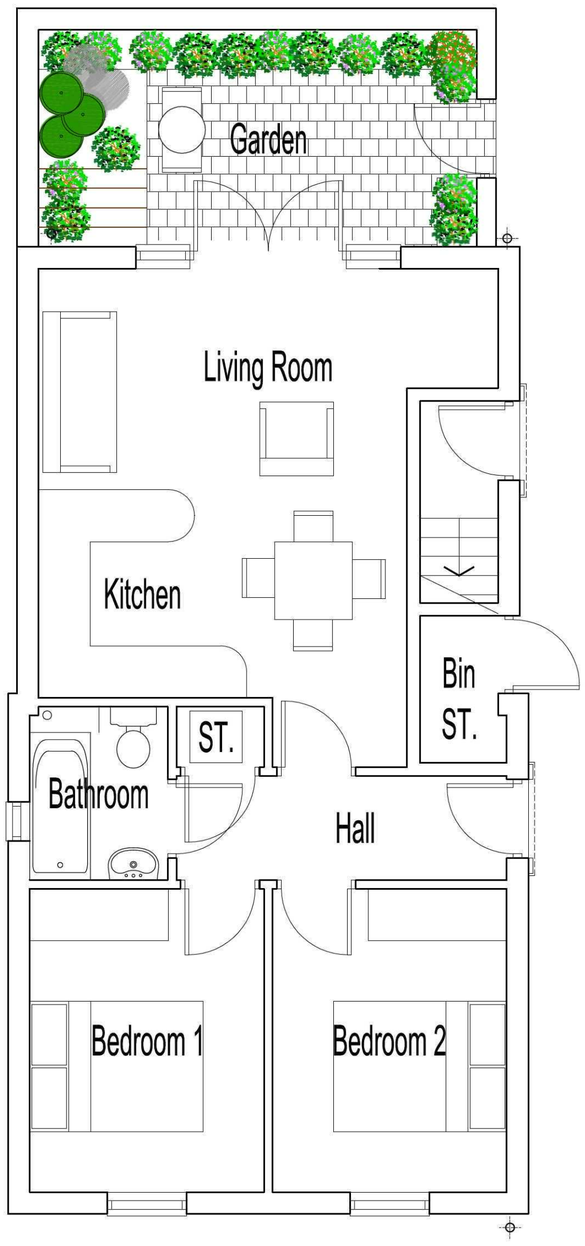



GROUND FLOOR PLAN

AREA GF FLAT - 53sq.m

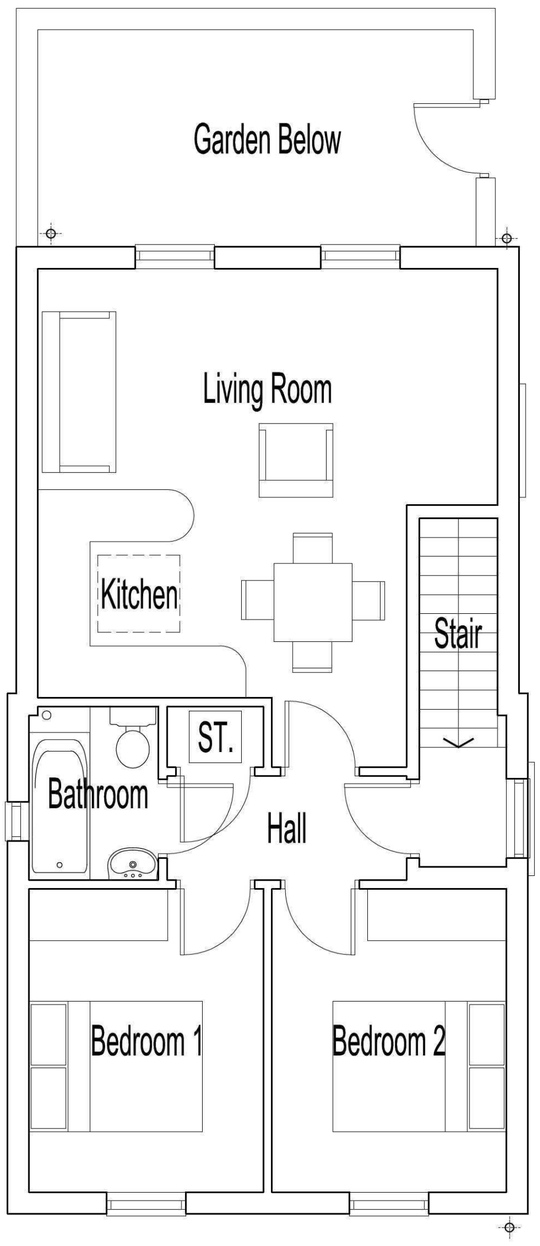


FIRST FLOOR PLAN


AREA FF FLAT - 53sq.m

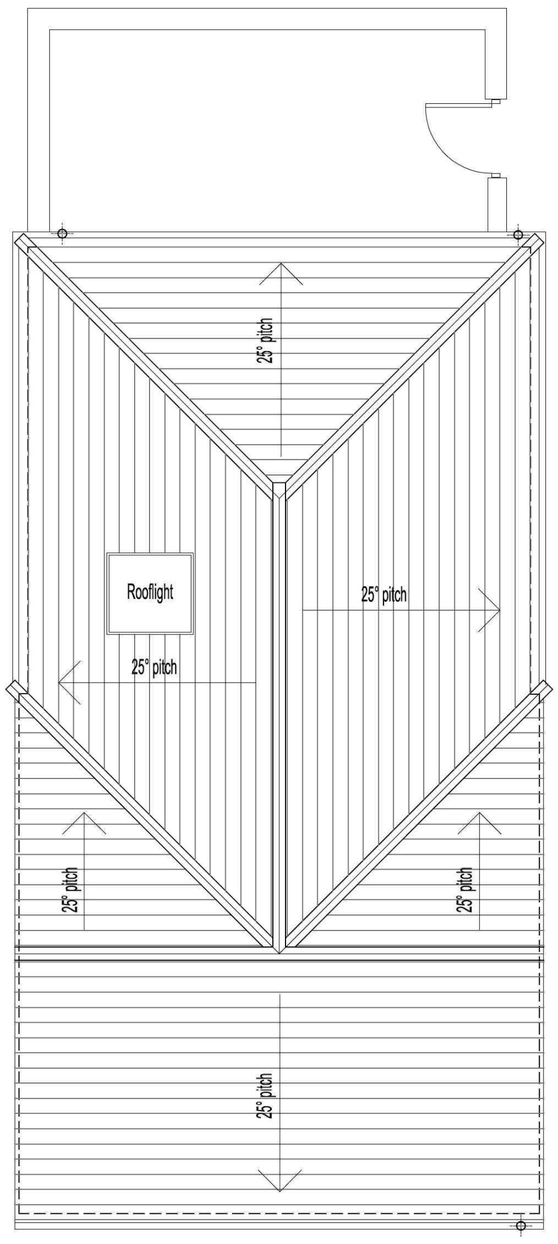


ROOF PLAN

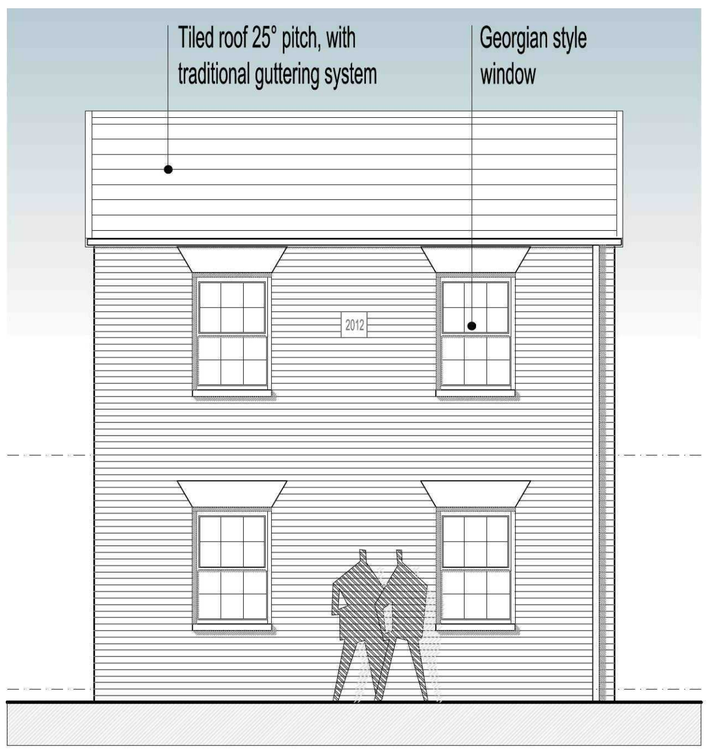


FRONT ELEVATION

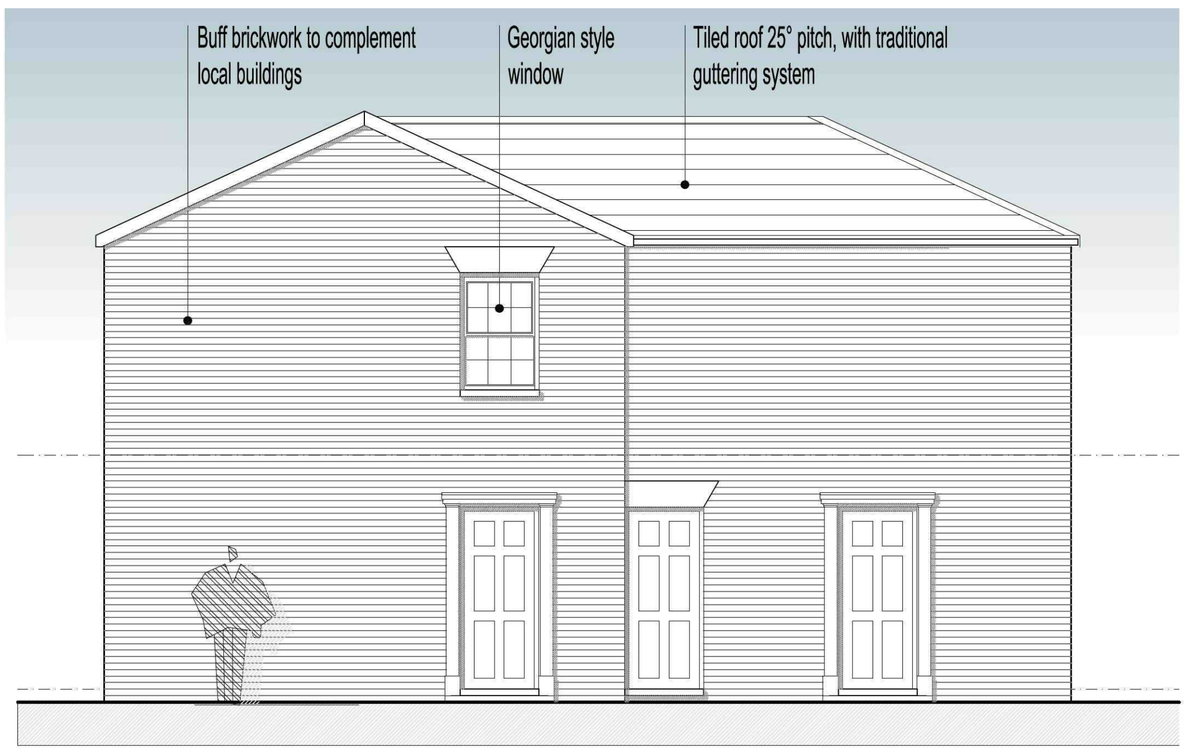

SIDE ELEVATION

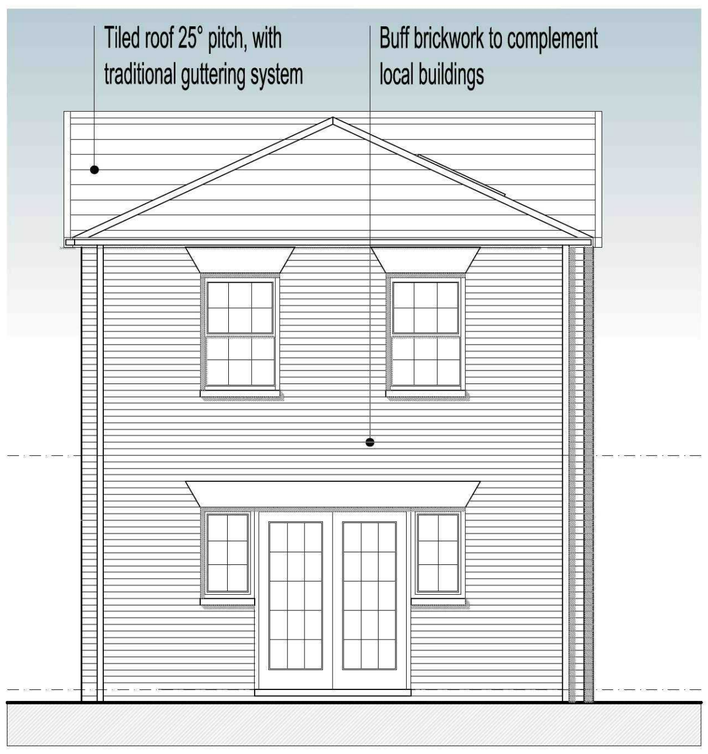

REAR ELEVATION

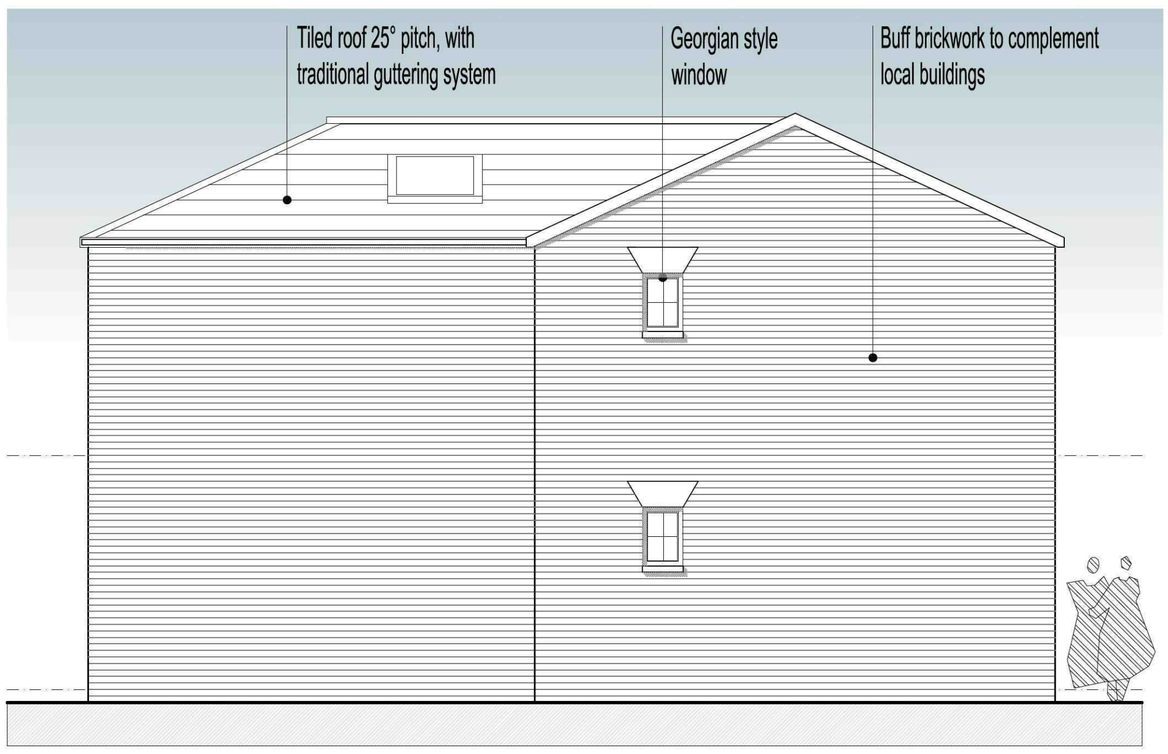

SIDE ELEVATION

ALBERT ST, HOLBEACH
Proposed Floor Plans and Elevations

PROJECT No: 1496
DRAWING No: AK0001_D
SCALE: 1:100@A3
DATE: 09th September 2011

DAVID TURNOCK ARCHITECTS
Datum House 3 Commerce Road
Lynch Wood Peterborough PE2 6LR
Phone 01733 393010 Fax 01733 393013
Email info@dtarchitects.co.uk