



South side elevation

Front elevation

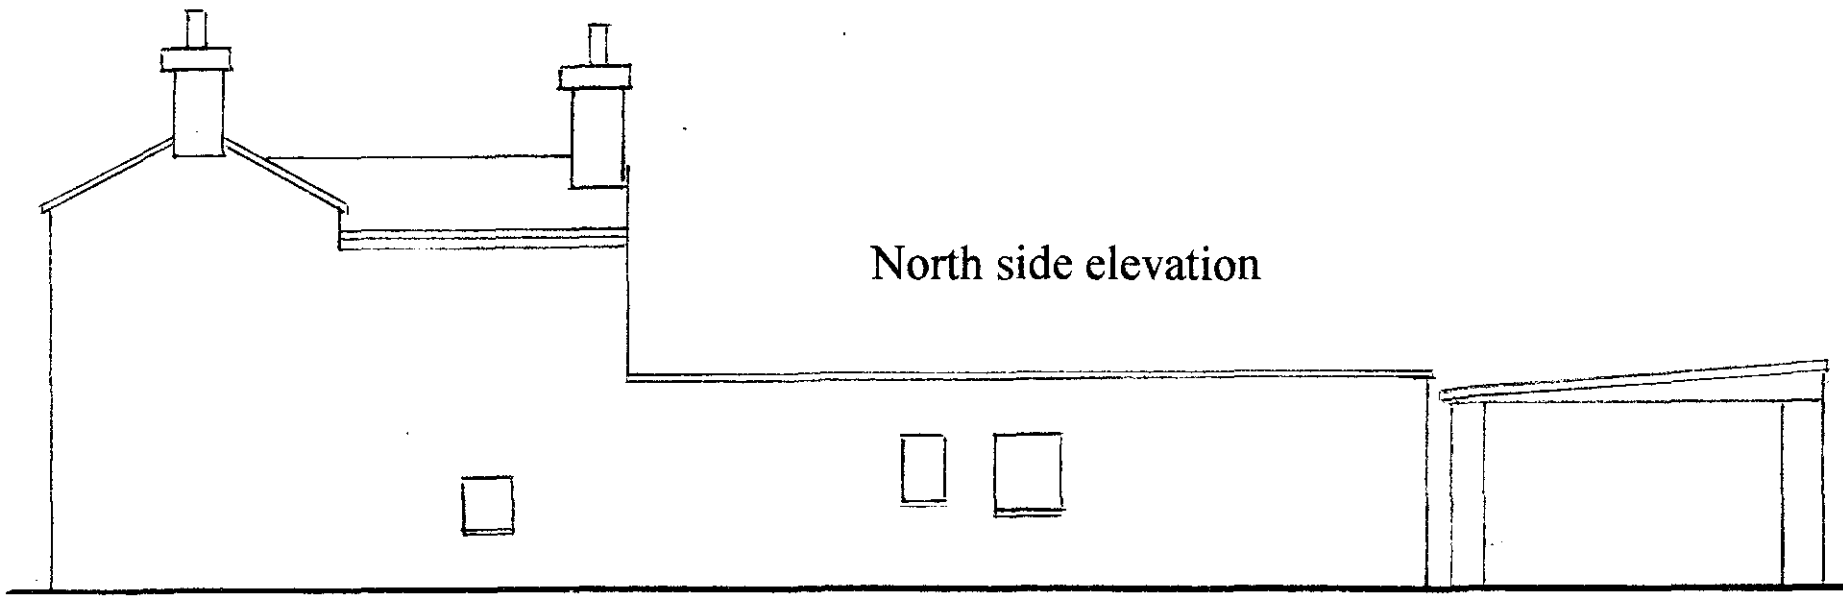

North side elevation

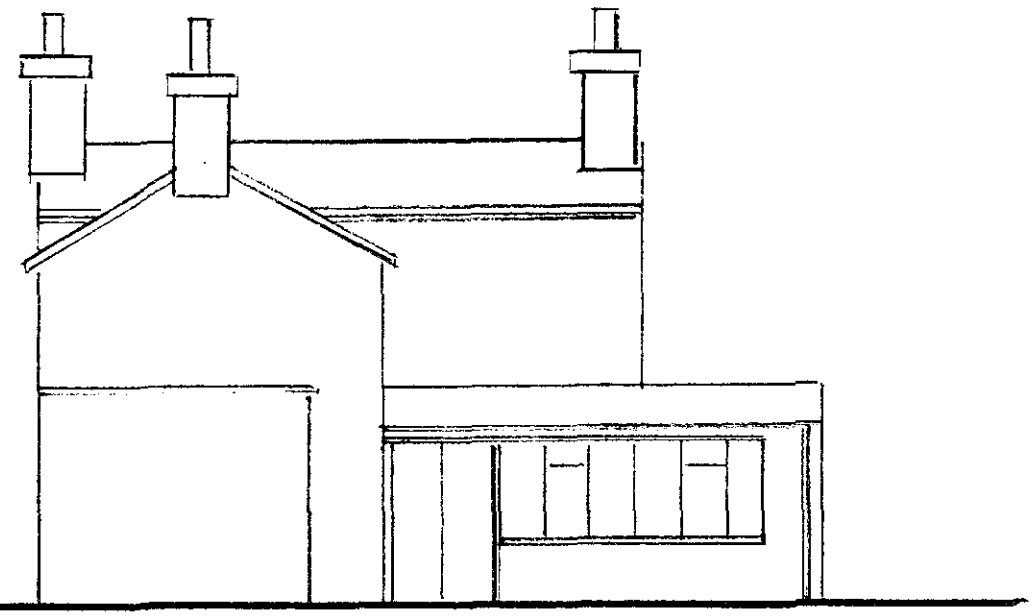

Rear elevation

Notes

Proposed conservatory is shown as dotted line on block plan.

Conservatory would provide alternative front access to dwelling which presently opens into small 0.64 square metre lobby at foot of stairs, so an open, railed porch is incorporated into plan and included in the size of the conservatory.


3.8 metres of south elevation of conservatory faces directly onto blank brick wall of adjacent bungalow, so only high window is proposed for this section of wall.

Areas	Sq mtrs
Plot 11.5m x 26.4m =	303.60
Present dwelling	83.16
Garage 6m x 5m =	30.00
Proposed conservatory	27.80

Proposed conservatory at 27 Edinburgh Walk, Holbeach, for C A Foster


Scale 10mm = 1m

Submitted by C A Foster. 01406-426616

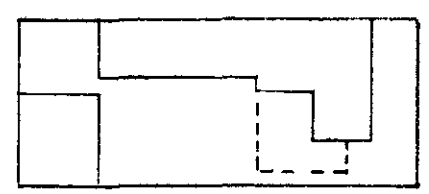

Block plan Scale 10mm = 5m

SOUTH HOLLAND DC
HOUSING & PLANNING
15 JUL 1999
Ref: 0708/99

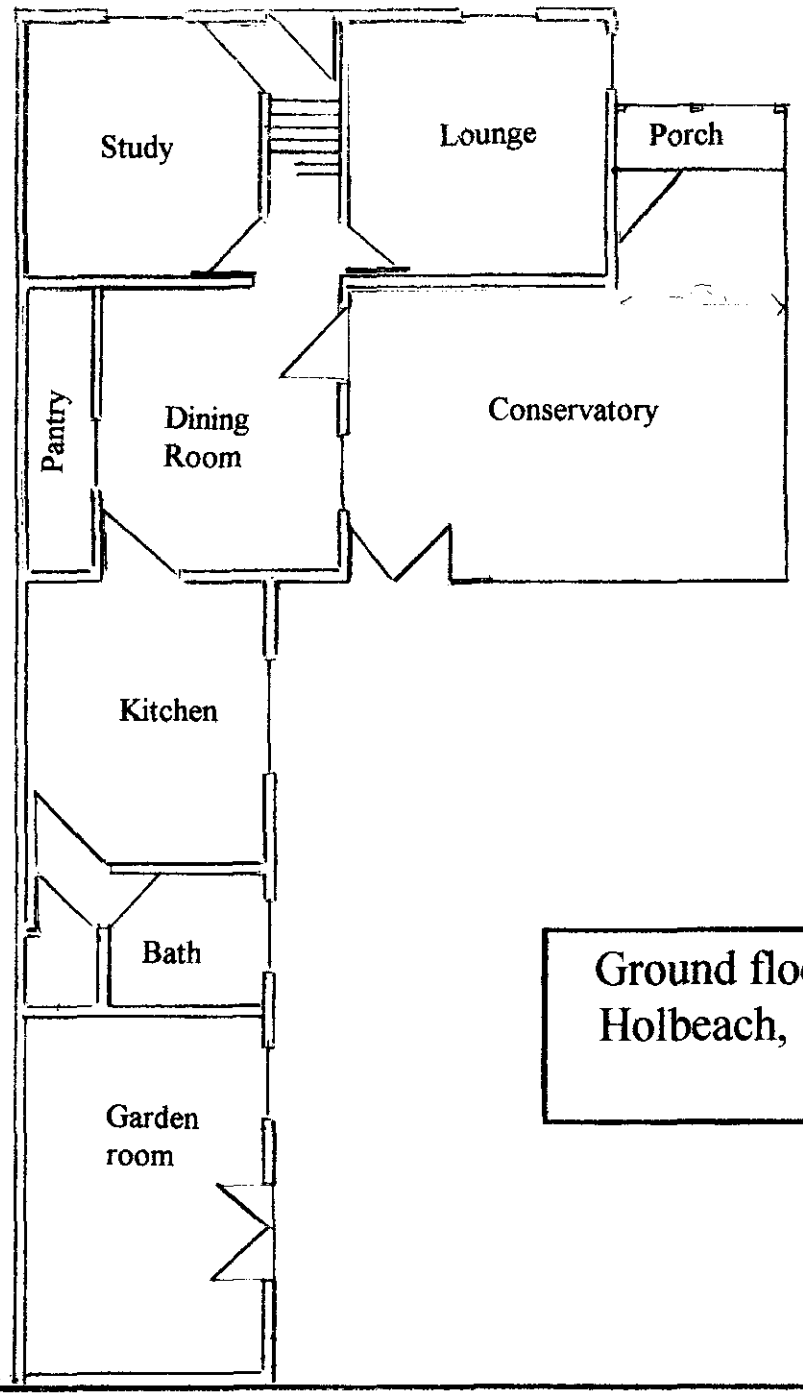

For attention:
Mr D M Gedney

Application No: H09/0708/99
By C A Foster,
27 Edinburgh Walk,
Holbeach,
Spalding,
Lincs..

Ground floor layout of 27 Edinburgh Walk, Holbeach, showing proposed conservatory.
Scale 1:100

708/99