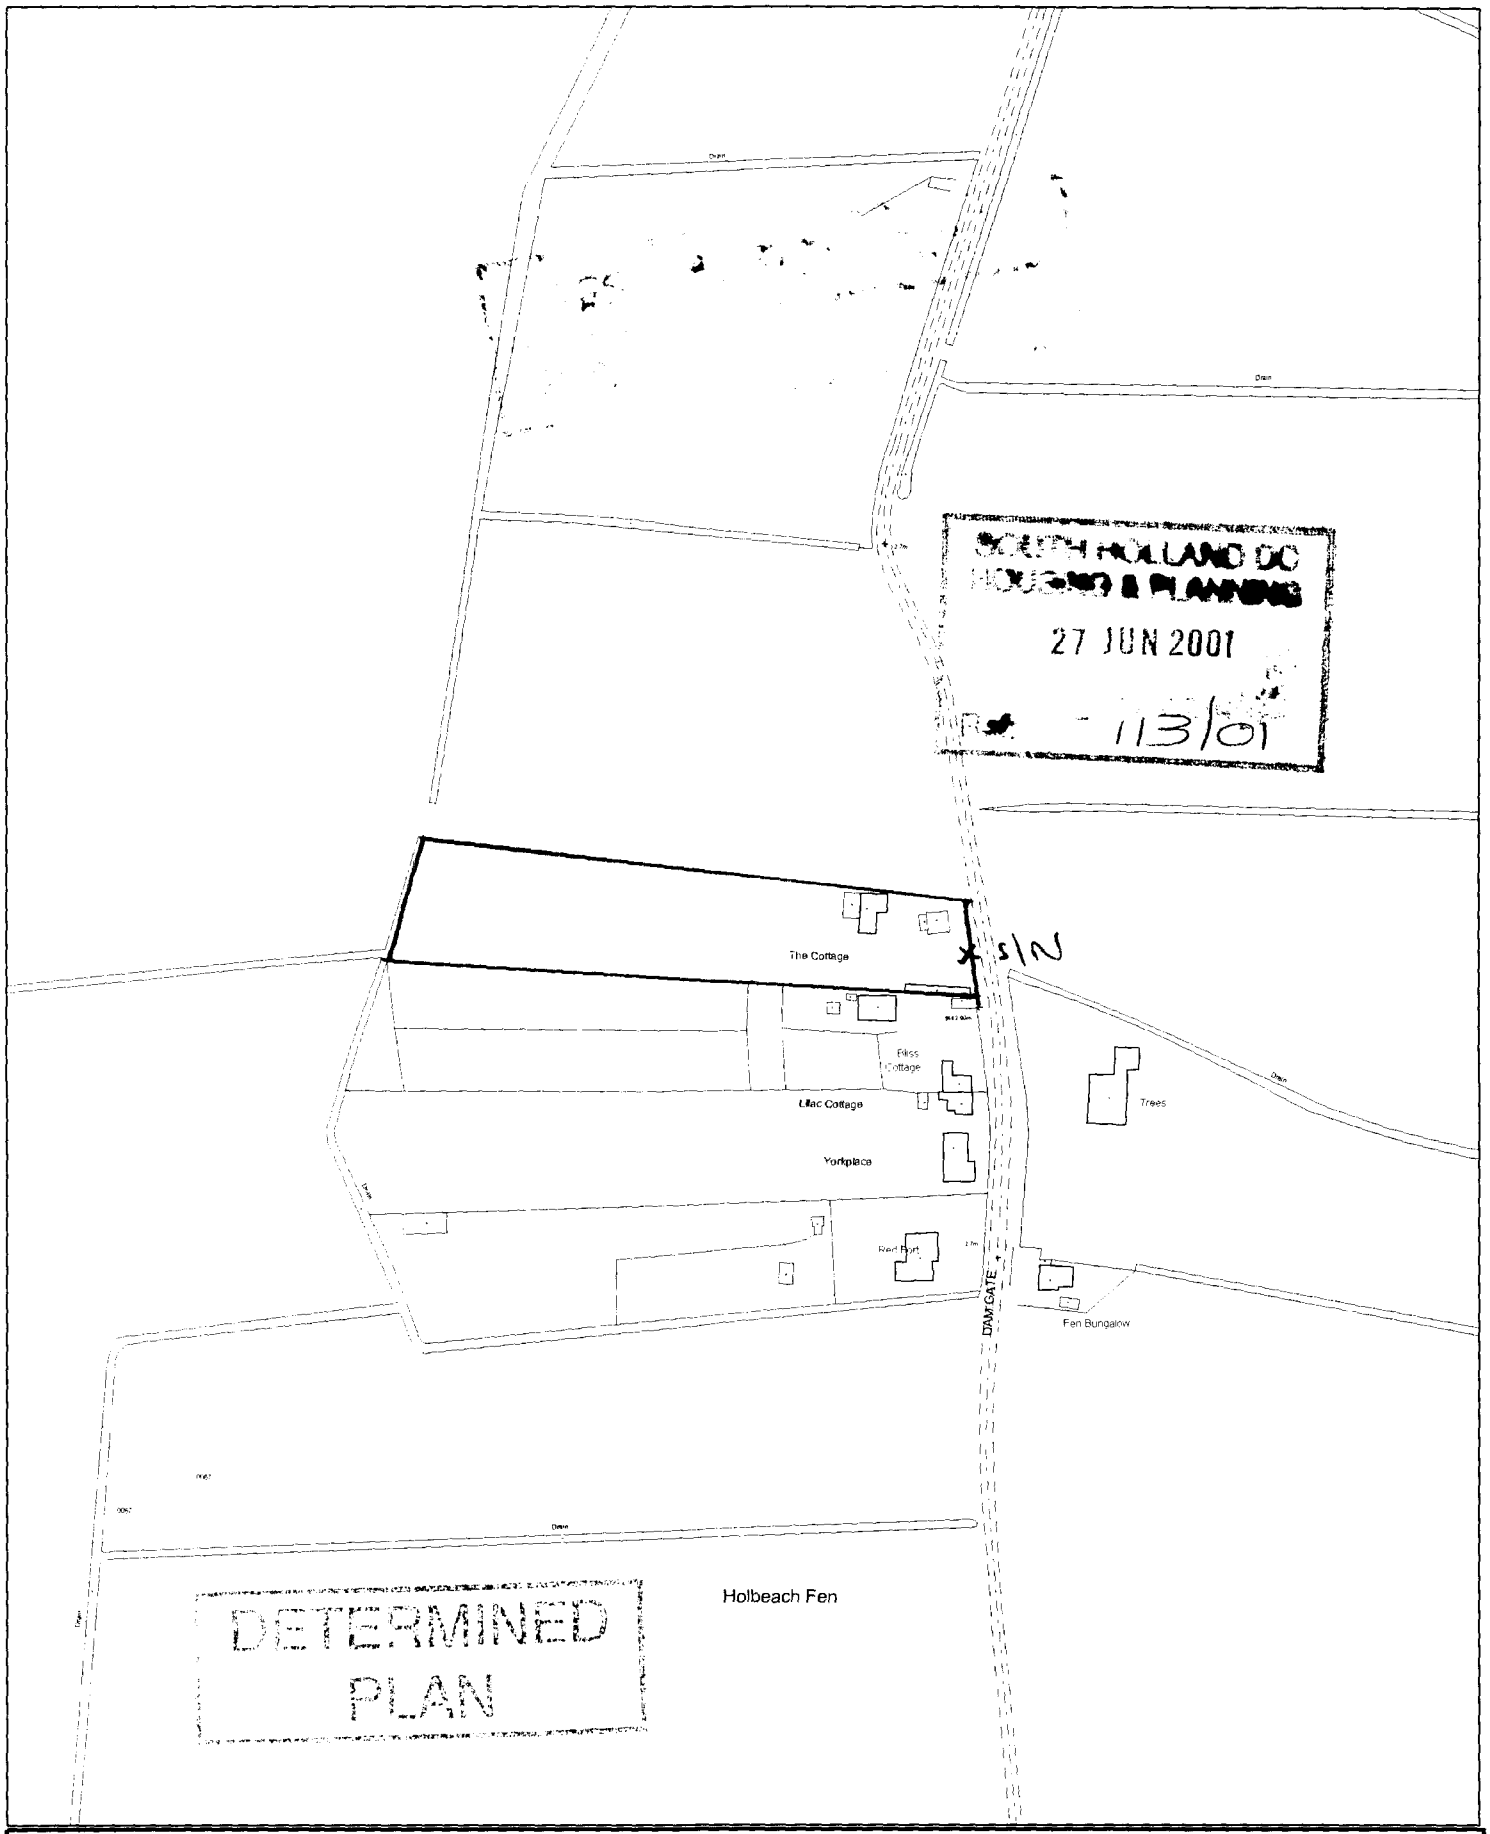


SOUTH HOLLAND DC
HOUSING & PLANNING
27 JUN 2001
113/01

DETERMINED
PLAN

[redacted]

This copy has been produced specifically for the map return scheme purposes only. No further copies may be made.

Scale: 1:2500


Council Offices, Priory Road, Spalding, Lincolnshire PE11 2XE

This map is reproduced from Ordnance Survey material with permission of Ordnance Survey on behalf of Her Majesty's Stationery Office (c) Crown copyright. Unauthorised reproduction infringes Crown copyright and may lead to prosecution or civil proceedings. South Holland District Council LA079413 2001


N




EAST ELEVATION

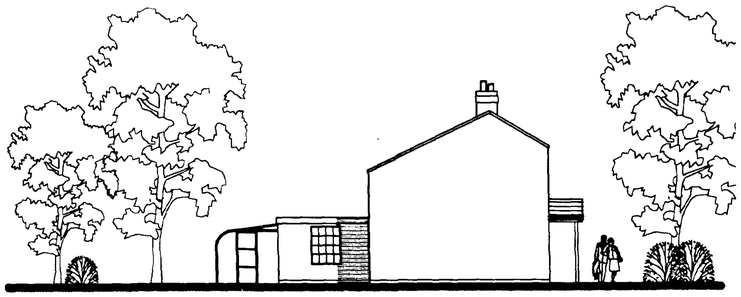


SOUTH ELEVATION

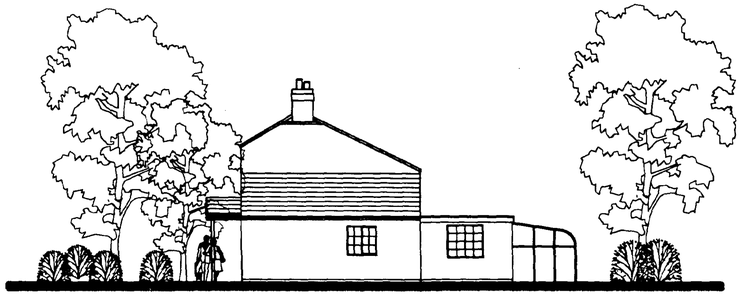


NORTH ELEVATION

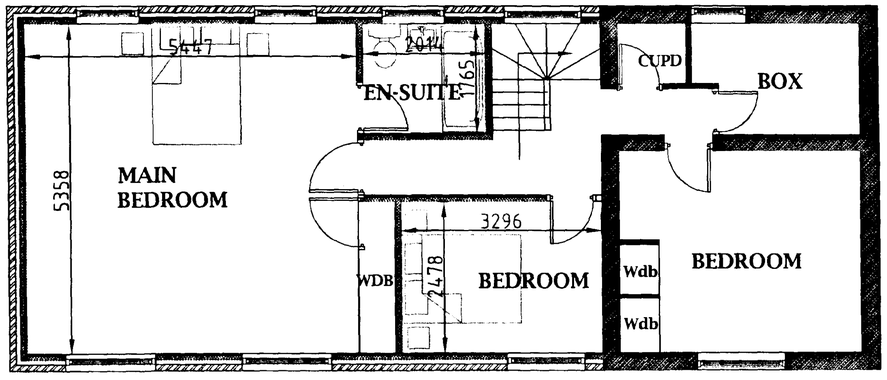


FIRST FLOOR
Scale 1:50

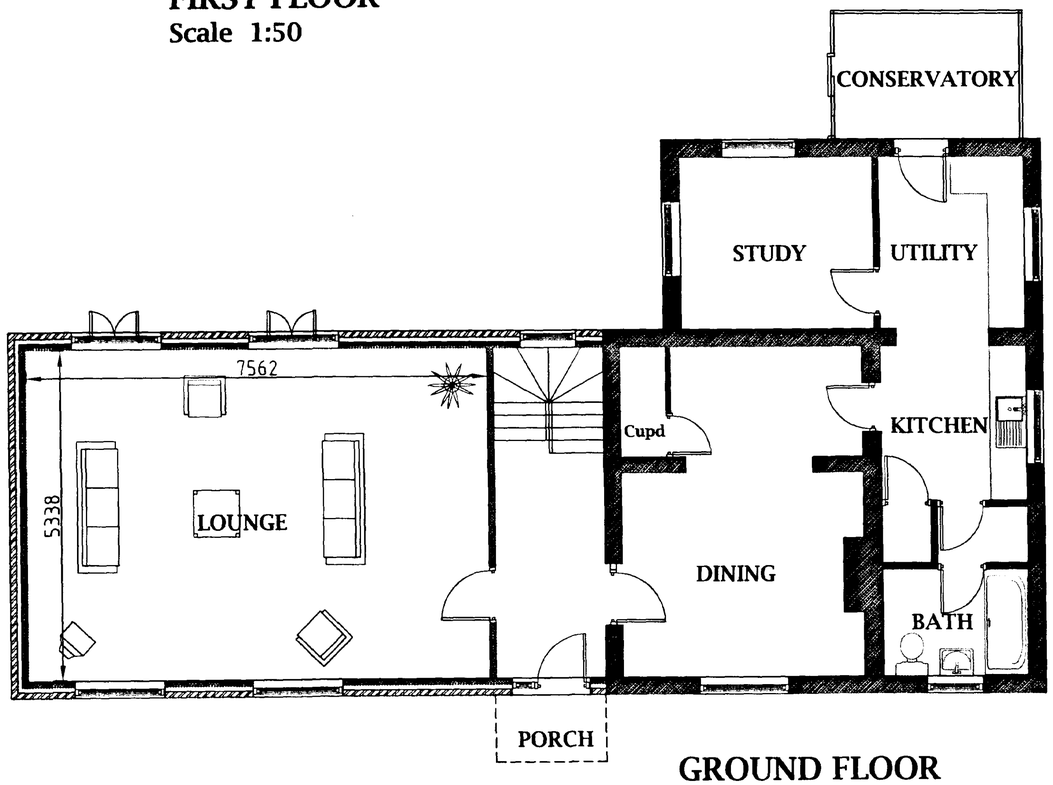

GROUND FLOOR
Scale 1:50

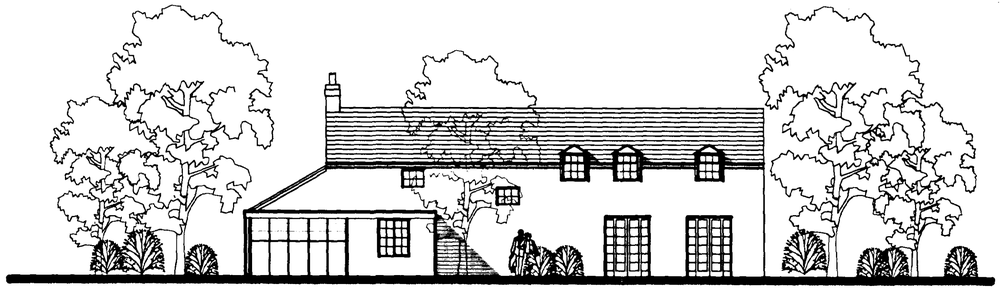

WEST ELEVATION

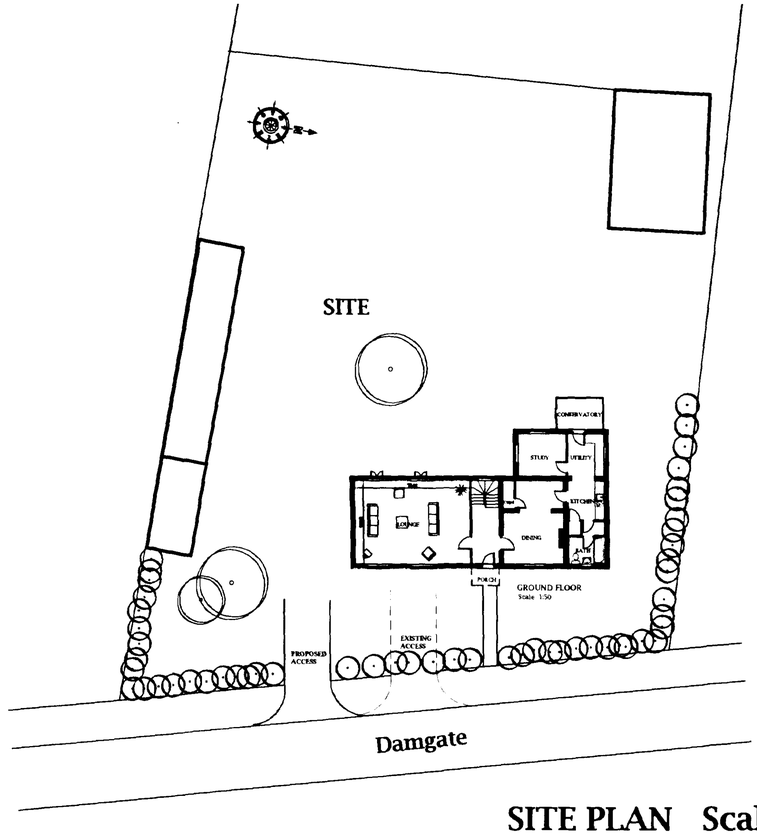

SITE PLAN Scale 1:200

DETERMINED PLAN

0713/01

JOHN D LYNCH partnership
CHARTERED ARCHITECTS

Client
Mr Cummings

Project
Extension to The Cottage Damgate, Holbeach

Drawing
Plans and elevations of proposed extension to existing dwelling


Date	Drawn
Jun 2001	JDL

Job No.	Drawing No.
1526	AB2

Scale.	Revision No.
1:50 1:100 1:200 & 1:2500	



WEST ELEVATION

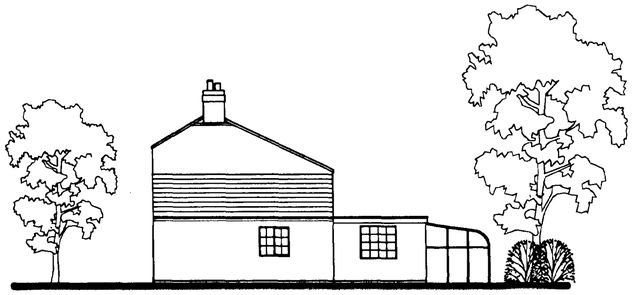


NORTH ELEVATION




EAST ELEVATION




SOUTH ELEVATION

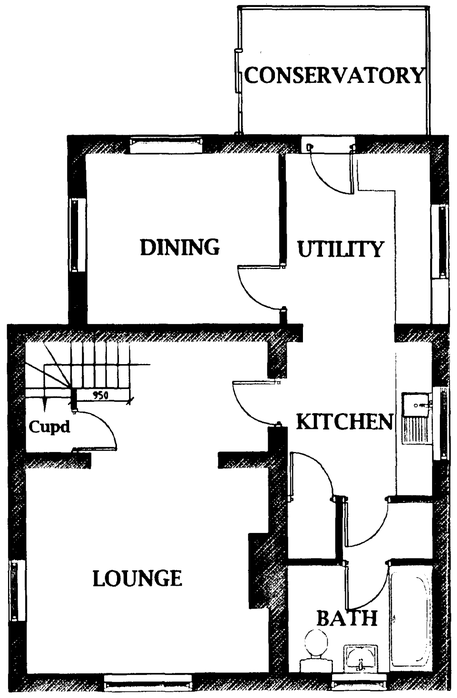


GROUND FLOOR
Scale 1:50

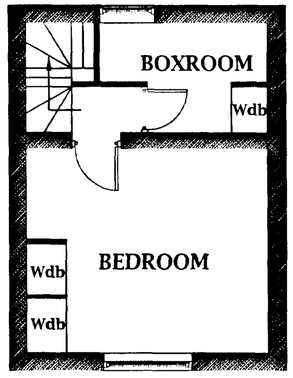

FIRST FLOOR
Scale 1:50

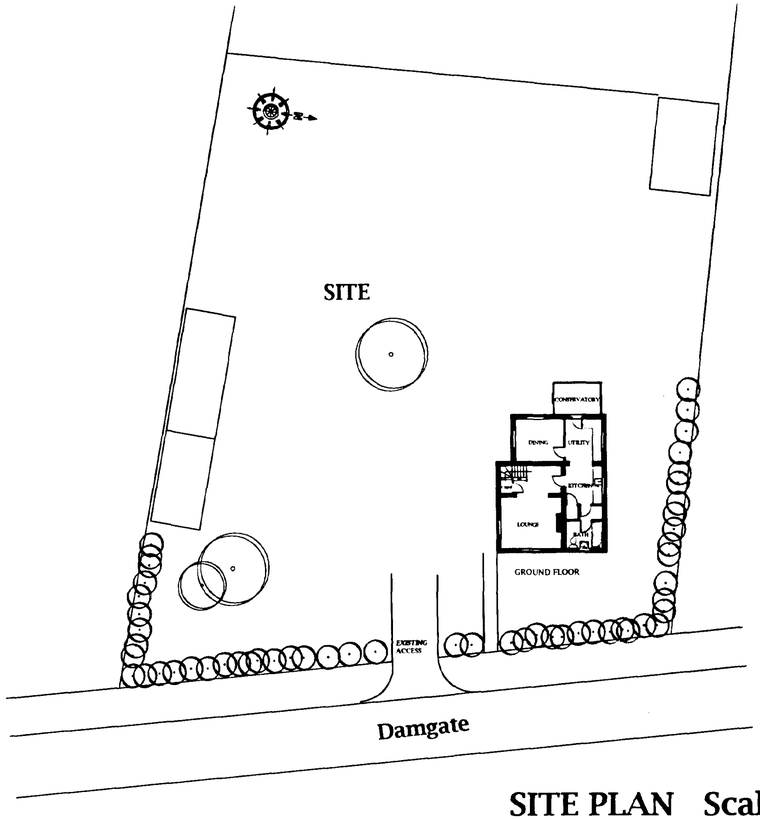

SITE PLAN Scale 1:200

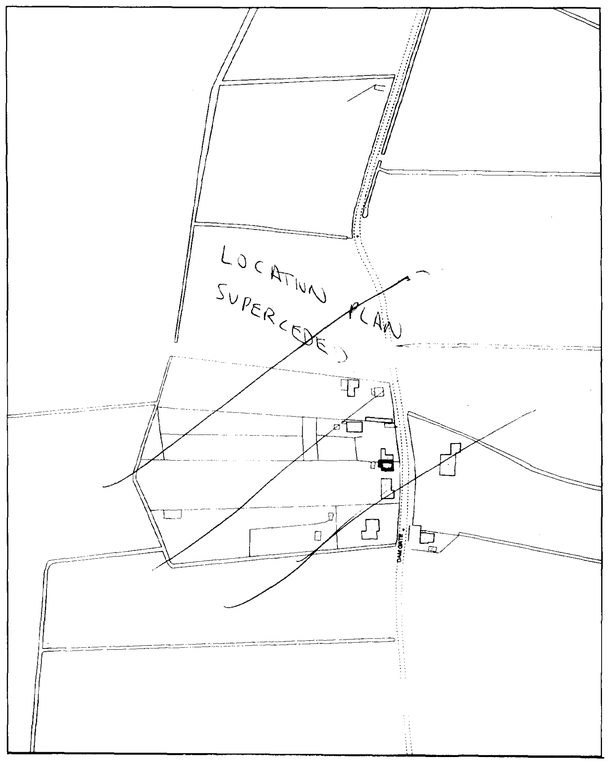

DETERMINED PLAN

SCC HOLBEACH PLANNING 13 JUL 2001 Ref. H/0713/01

JOHN D LYNCH
partnership
CHARTERED ARCHITECTS

Client
Mr Cummings

Project
Extension to The Cottage Damgate, Holbeach

Drawing
Plans and elevations of Existing dwelling

Date	Drawn
Jun 2001	JDL

Job No.	Drawing No.
1526	AB1

Scale.	Revision No.
1:50 1:100 & 1:2500	