

GENERAL CONSTRUCTION:

CONC TILED ROOF 35°
CAVITY EXTERNAL WALLING
SOLID CONC. FLOOR
CONC. STR:? FOUNDATIONS

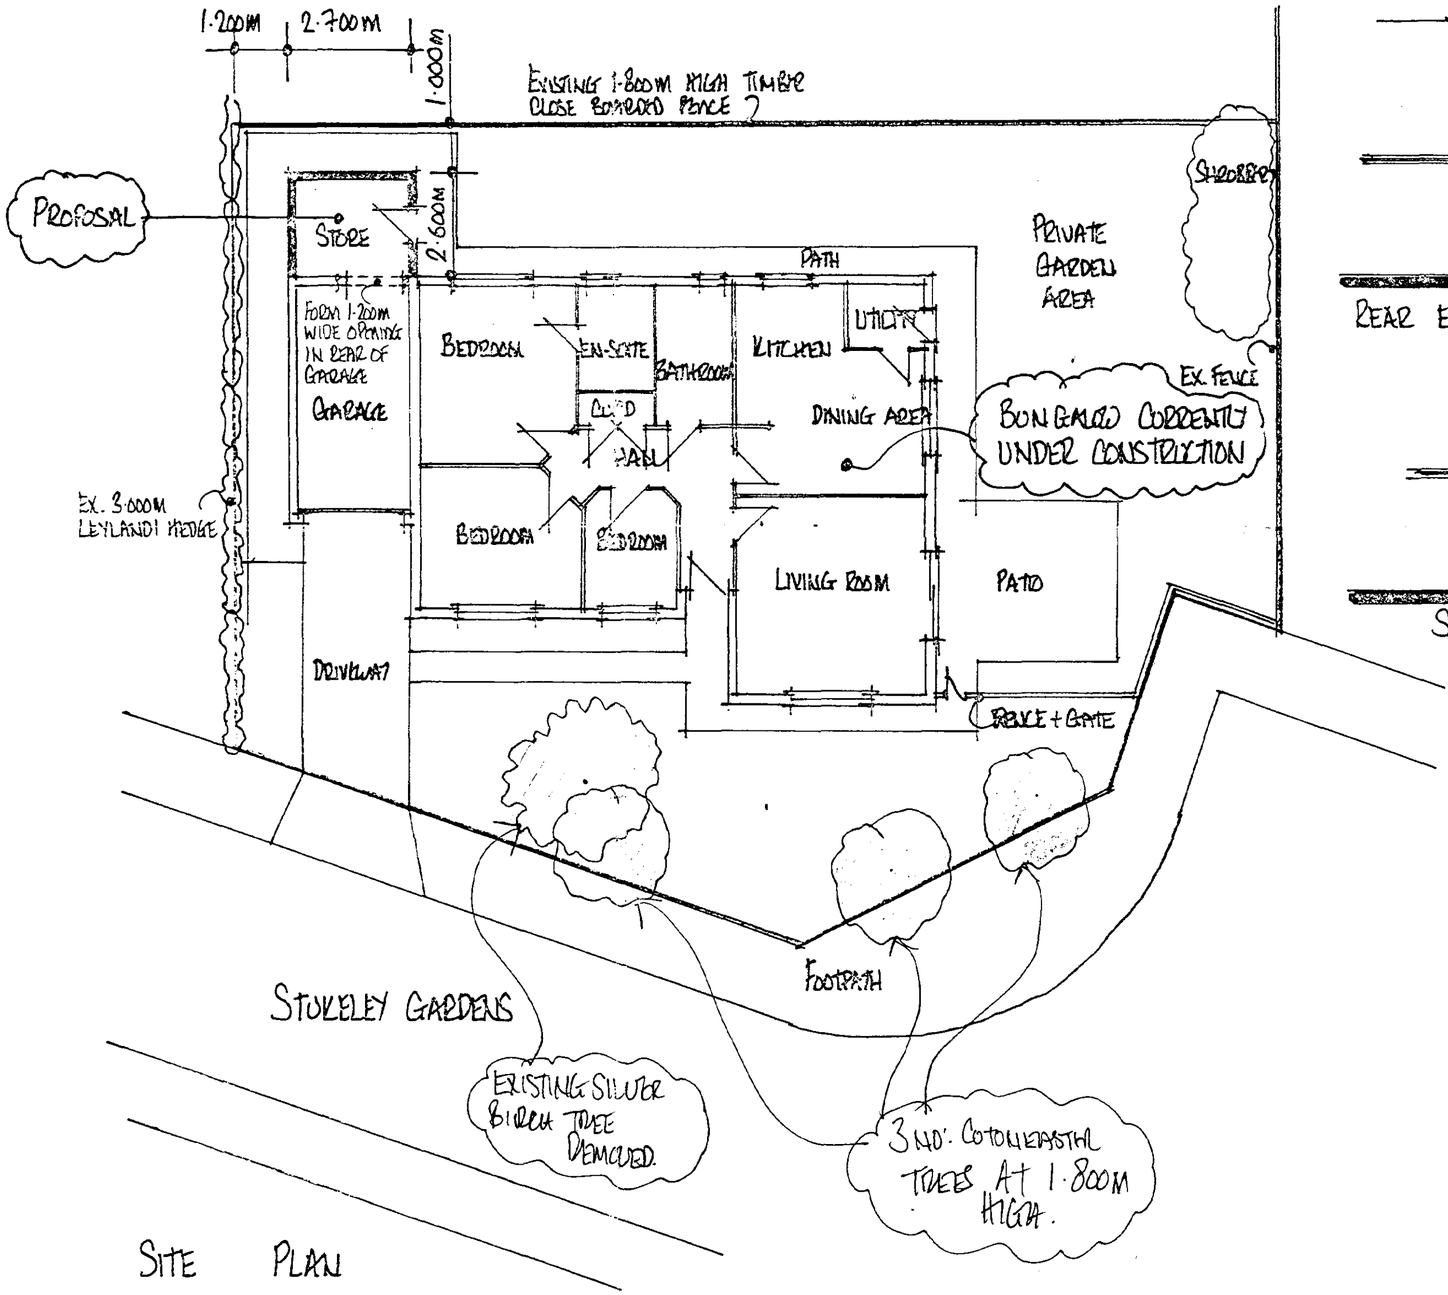


SITE PLAN

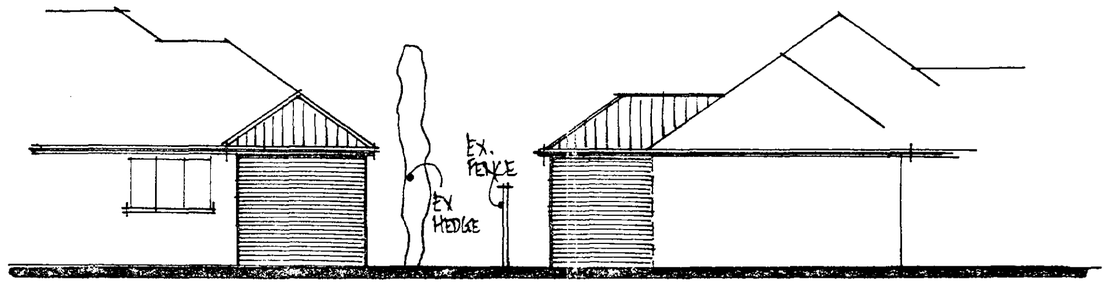

REAR ELEVATION

SIDE ELEVATION

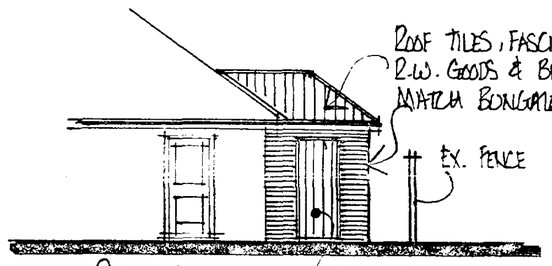

SIDE ELEVATION (S.W. FRAMED, LEDGED & BRACED DOOR

ABBEYDALE PLAN
Ref. A1

SOUTH HOLLAND DC
HOUSING & PLANNING
14 NOV 2000
Ref: 0717/00

PROPOSED EXTENSION TO BUNGALOW REAR 10 & 12 LITTLEBURY GARDENS, HOLBEACH


JMG HOMES

• SCALE: 1:100 • DRAWING NO: SC236/9 • OCTOBER 2000 •


FILE COPY
NIA EXTENSION
+ B NOTICE

GENERAL CONSTRUCTION:

CONC TILED ROOF 35°
CAVITY EXTERNAL WALLING
SOLID CONC. FLOOR
CONC. STRIP FOUNDATIONS

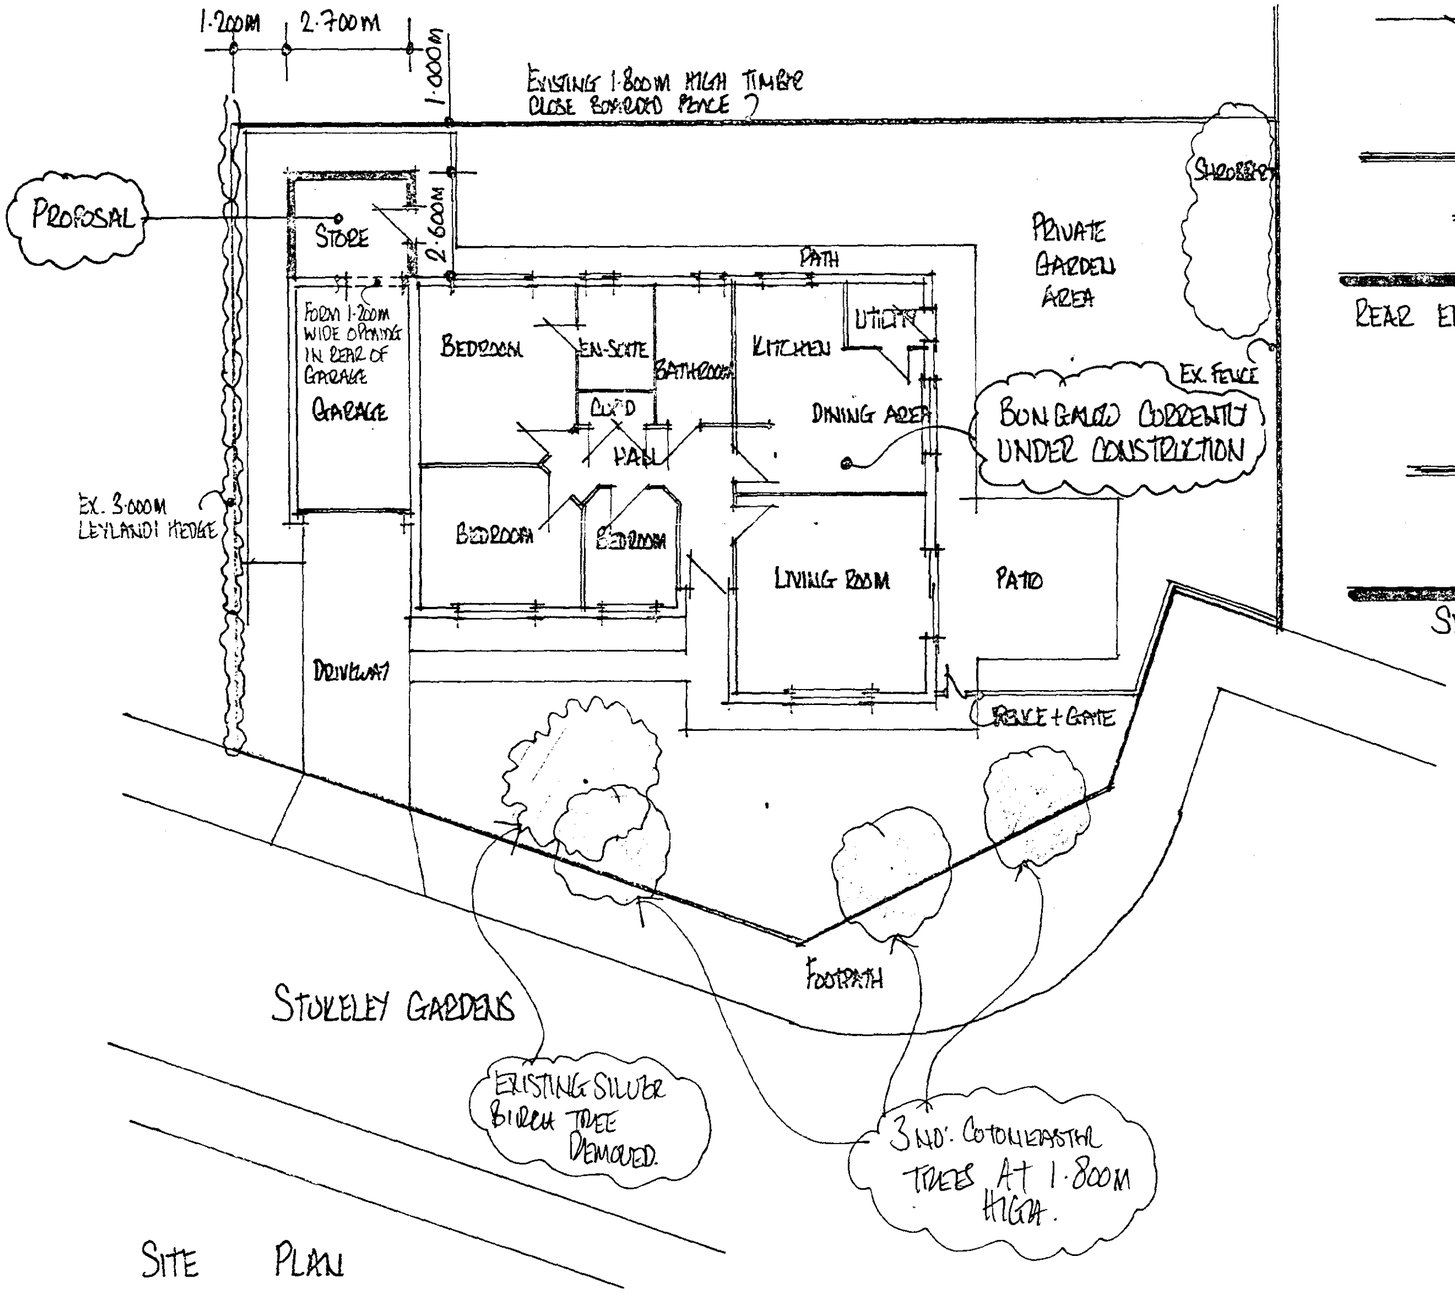


SITE PLAN

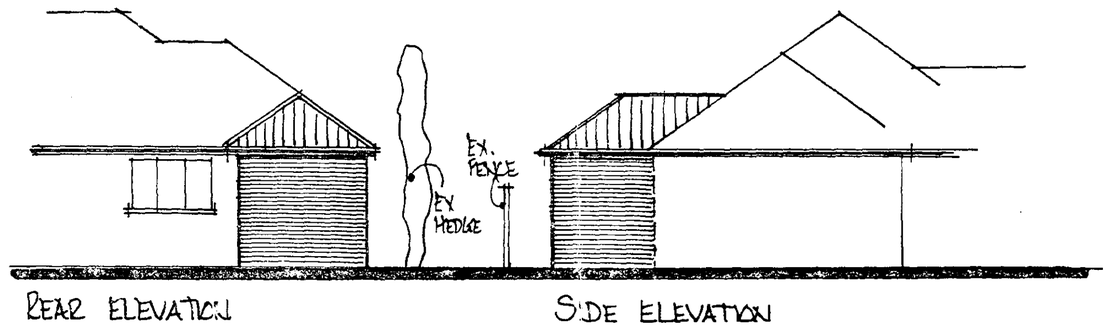

REAR ELEVATION

SIDE ELEVATION

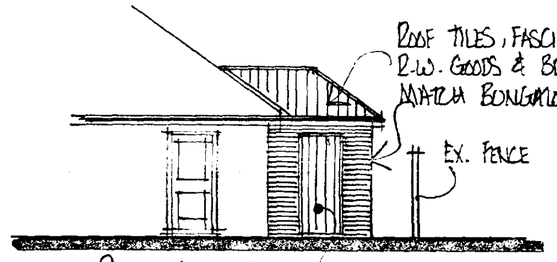

SIDE ELEVATION (S.W. FRAMED, LEDGED & BRACED DOOR

AMENDED PLAN
Ref. A1
SOUTH HOLLAND HOUSING & PLANNING
14 NOV 2000
Ref: 0717/00

PROPOSED EXTENSION TO BUNGALOW REAR 10 & 12 LITTLEBURY GARDENS, HOLBEACH

JMG HOMES

• SCALE: 1:100 • DRAWING NO: SC236/9 • OCTOBER 2000 •

FILE COPY
TIA EXTENSION
1 B NOTICE


ROOM DIMENSIONS:

MASTER BEDROOM 3.900m x 3.600m
BEDROOM2 3.600m x 3.200m
STUDY/BEDROOM 3 2.750m x 2.200m

EN-SUITE BATHROOM 2.400m x 1.700m
MAIN BATHROOM 3.200m x 1.700m
CLOAKS 1.700m x 0.700m


LIVING ROOM 4.500m x 4.200m
KITCHEN/DINING AREA 4.600m x 4.200m
UTILITY 1.800m x 1.600m

GARAGE 5.000m x 2.600m

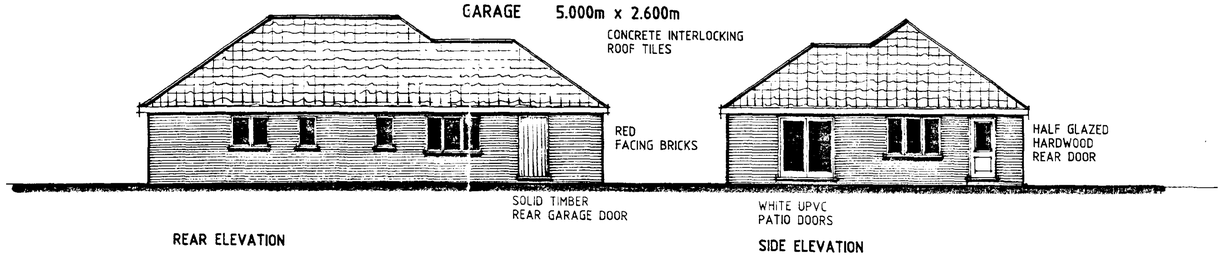


REAR ELEVATION

SIDE ELEVATION

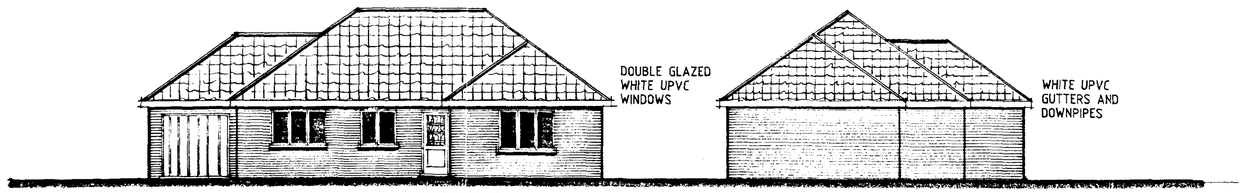

FRONT ELEVATION


SIDE ELEVATION

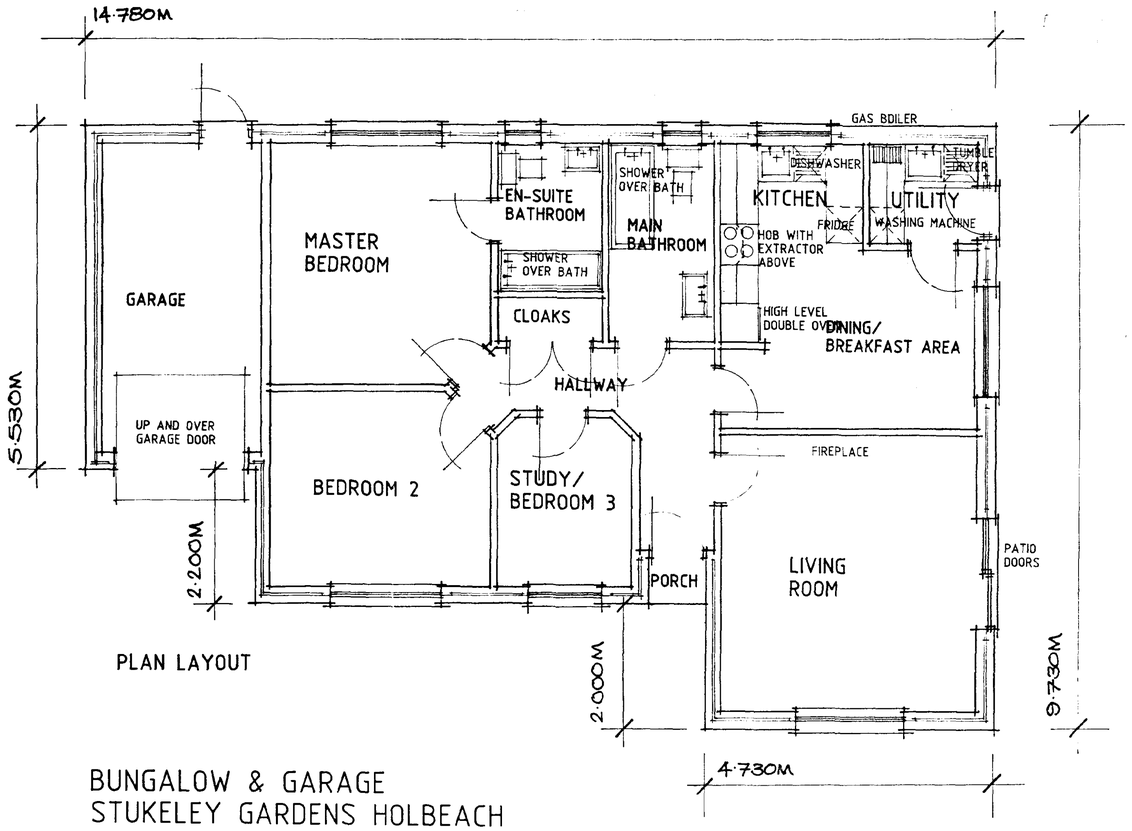


PLAN LAYOUT

BUNGALOW & GARAGE
STUKELEY GARDENS HOLBEACH

SCALES 1:50 / 1:100

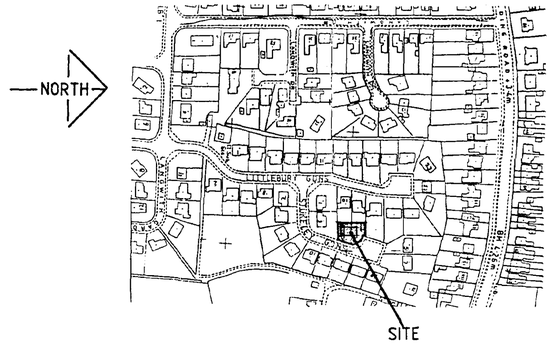

LOCATION PLAN
SCALE: 1 : 2500

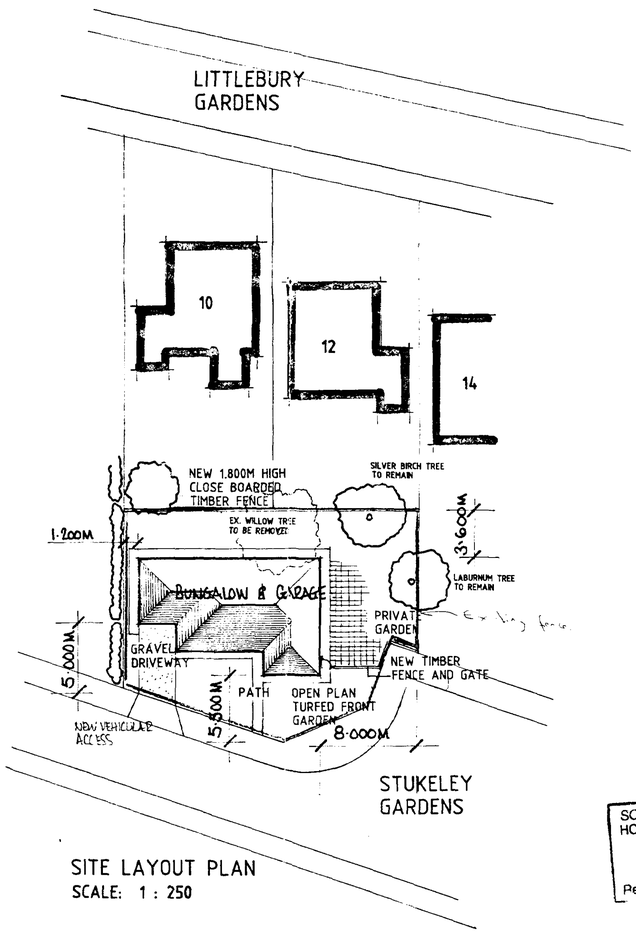

SITE LAYOUT PLAN
SCALE: 1 : 250

SOUTH HOLLAND DC
HOUSING & PLANNING
06 JUN 2000
Ref: 01/00

DETERMINED PLAN

DRWG. NO: SC236