

ALL DIMENSIONS AND SETTING OUT ARE TO BE VERIFIED ON SITE AND ALL DISCREPANCIES REFERRED TO THE ARCHITECT BEFORE WORK COMMENCES. ..... COPYRIGHT RESERVED

REV. DATE DESCRIPTION

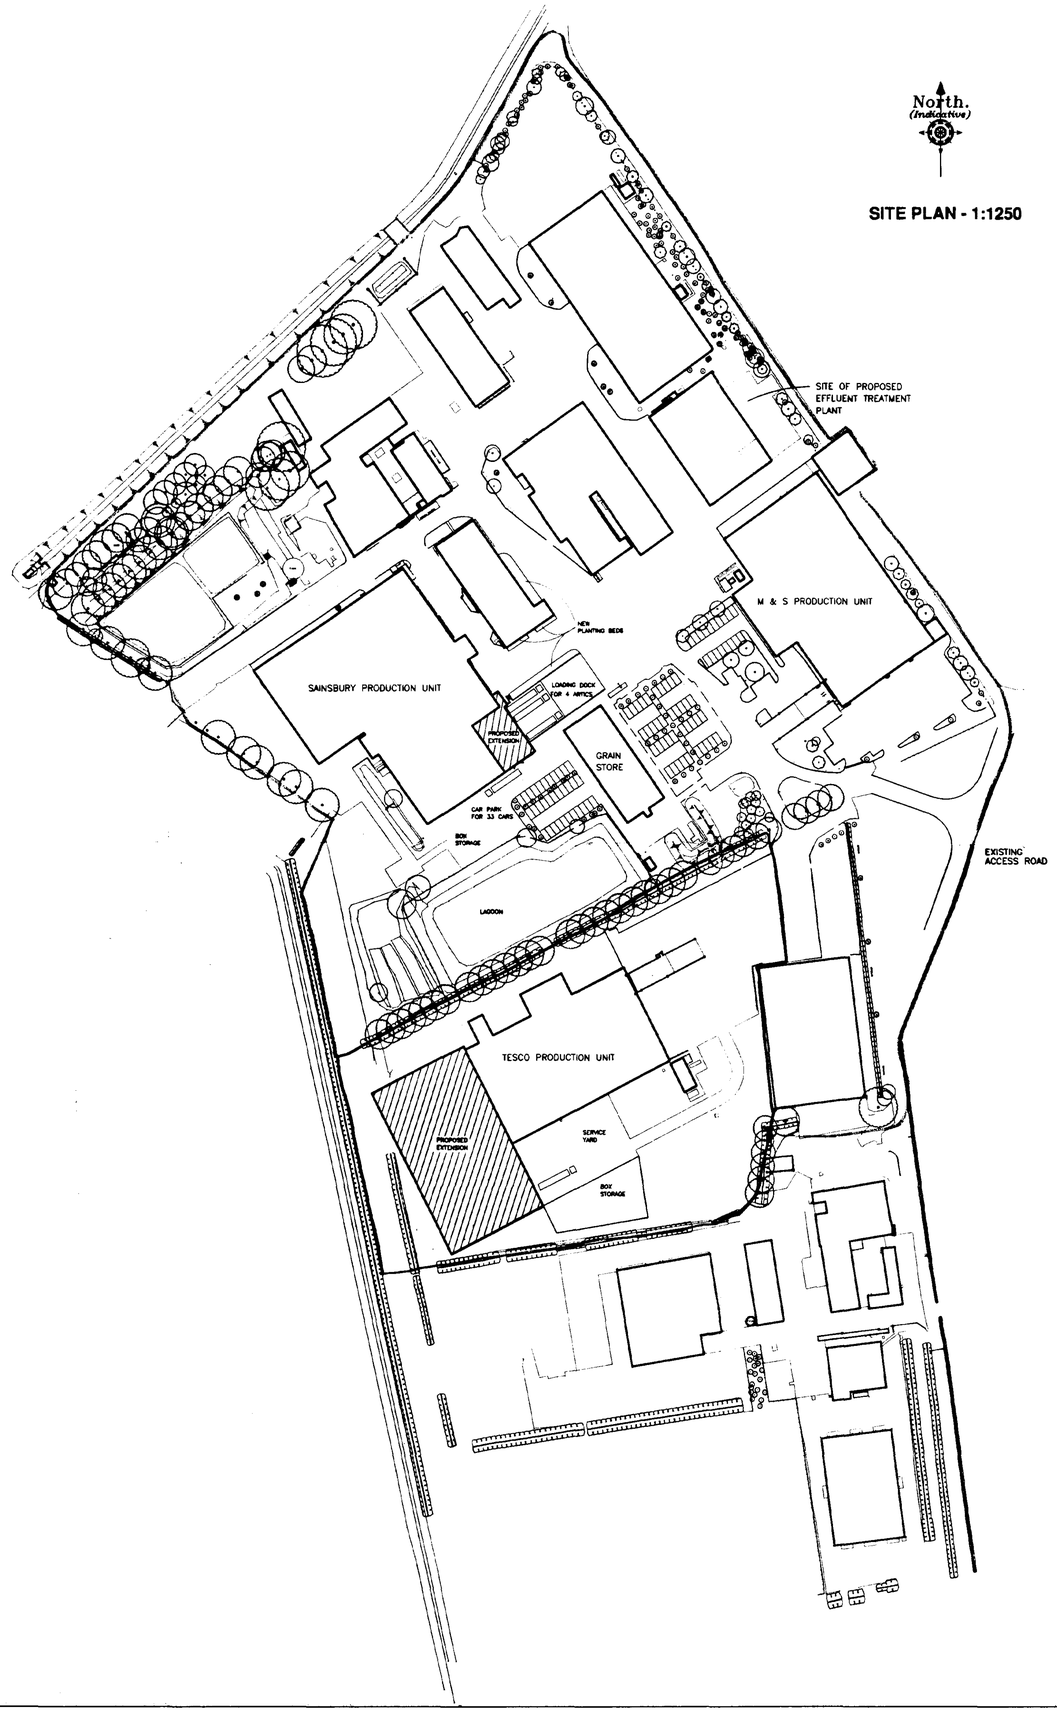

SITE PLAN - 1:1250

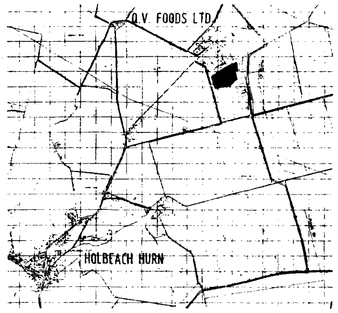

SITE LOCATION PLAN

approximate scale 1:20,000

SOUTH HOLLAND DC
HOUSING & PLANNING
07 JUN 2000
Ref: 0125/00

client

Q.V. FOODS LTD

project

PROPOSED EXTENSIONS TO TESCO AND SAINSBURY PRODUCTION UNITS & PROPOSED EFFLUENT TREATMENT PLANT

drawing

SITE LAYOUT

DETERMINED PLAN

scale	date	drawn	checked
1:1250	MAY '00	DRB	RO

drawing no. 5632Q/01


revision B

JOHN ROBERTS ARCHITECTS LIMITED
ARCHITECTS DESIGN AND PLANNING CONSULTANTS


1 James Street Lincoln LN2 1QD Tel 01522 533441 Fax 01522 512888

All dimensions shown are to be checked on site and all discrepancies referred to the architect before work commences — COPYRIGHT RESERVED


REV	DATE	DESCRIPTION

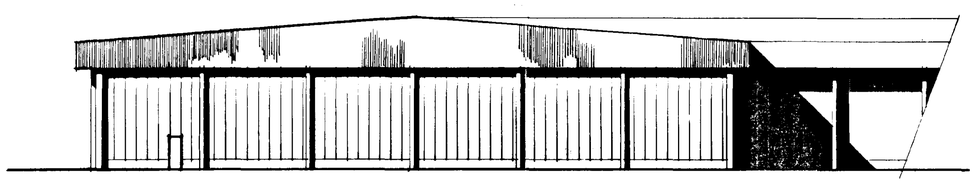


SOUTH EAST ELEVATION

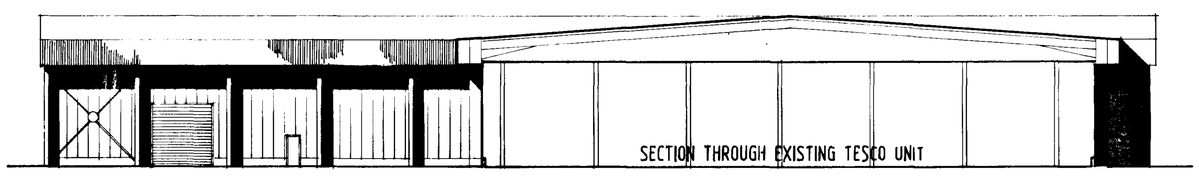


NORTH EAST SECTIONAL ELEVATION

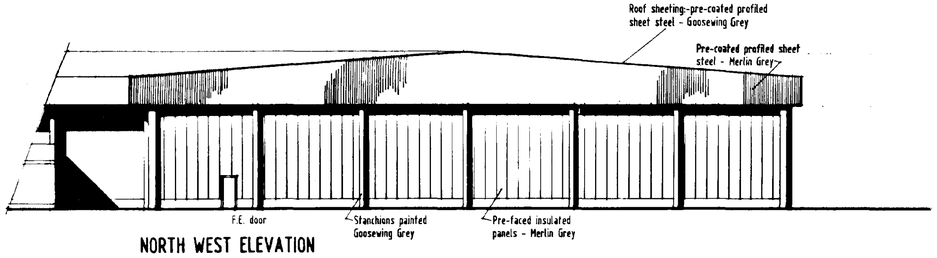

NORTH WEST ELEVATION

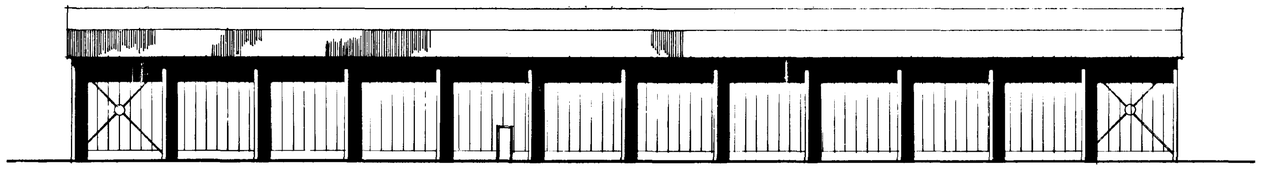

SOUTH WEST ELEVATION

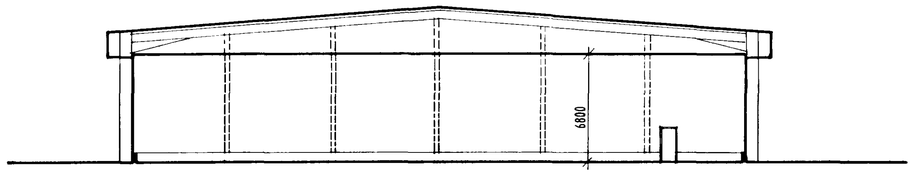

SECTION A/A

SOUTH HOLLAND DC
HOUSING & PLANNING
07 JUN 2000
Ref: 01256

client

Q.V. FOODS LTD

project

PROPOSED EXTENSION TO
TESCO PRODUCTION UNIT
HOLBEACH HURN

drawing

ELEVATIONS & SECTION

DETERMINED
PLAN

scale	date	drawn	checked
1:200	MAY 00	DRB	RO

drawing no. — revision


5637Q/02

JOHN ROBERTS ARCHITECTS LIMITED
ARCHITECTS DESIGN AND PLANNING CONSULTANTS

1 James Street Lincoln LN2 1QD Tel 01522 533441 Fax 01522 512888

ALL DIMENSIONS AND SETTING OUT ARE TO BE VERIFIED ON SITE AND ALL DISCREPANCIES REFERRED TO THE ARCHITECT BEFORE WORK COMMENCES —— COPYRIGHT RESERVED

REV	DATE	DESCRIPTION

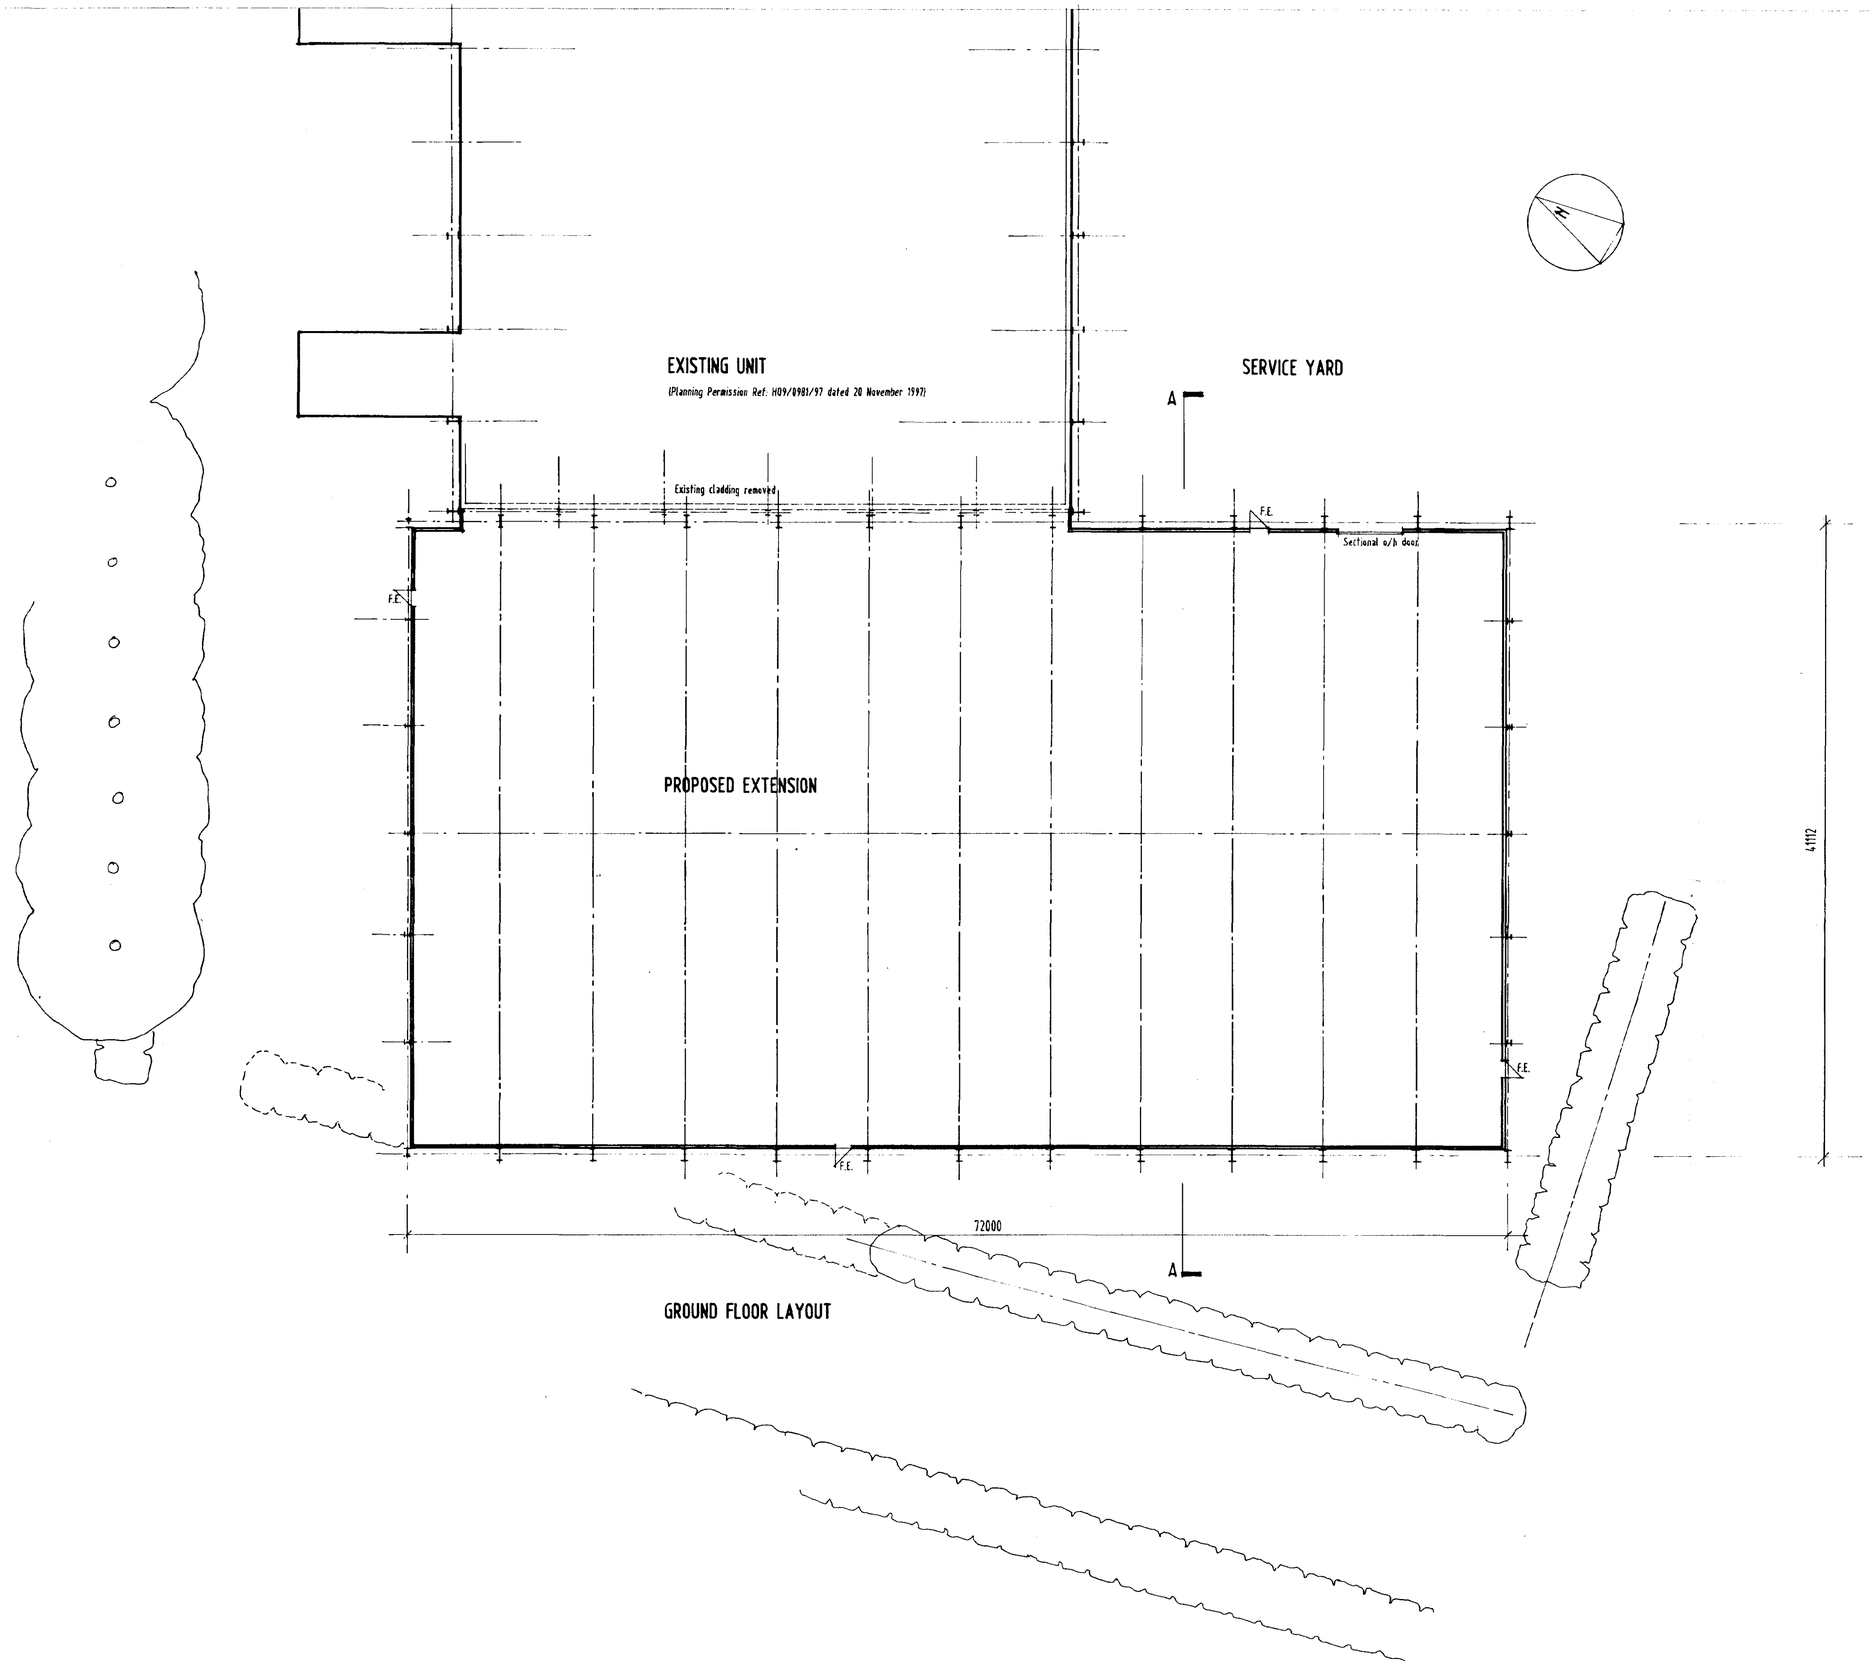

SOUTH HOLLAND DC
HOUSING & PLANNING
07 JUN 2000
Ref: 0125/00

client

Q.V. FOODS LTD

project

PROPOSED EXTENSION TO
TESCO PRODUCTION UNIT
HOLBEACH HURN

drawing

PLAN

DETERMINED PLAN


scale	date	drawn	checked
1:200	MAY 00	DRB	RO

drawing no — revision


5637Q/01

JOHN ROBERTS ARCHITECTS LIMITED
ARCHITECTS DESIGN AND PLANNING CONSULTANTS

1 James Street Lincoln LN2 1QD Tel 01522 533441 Fax 01522 512888

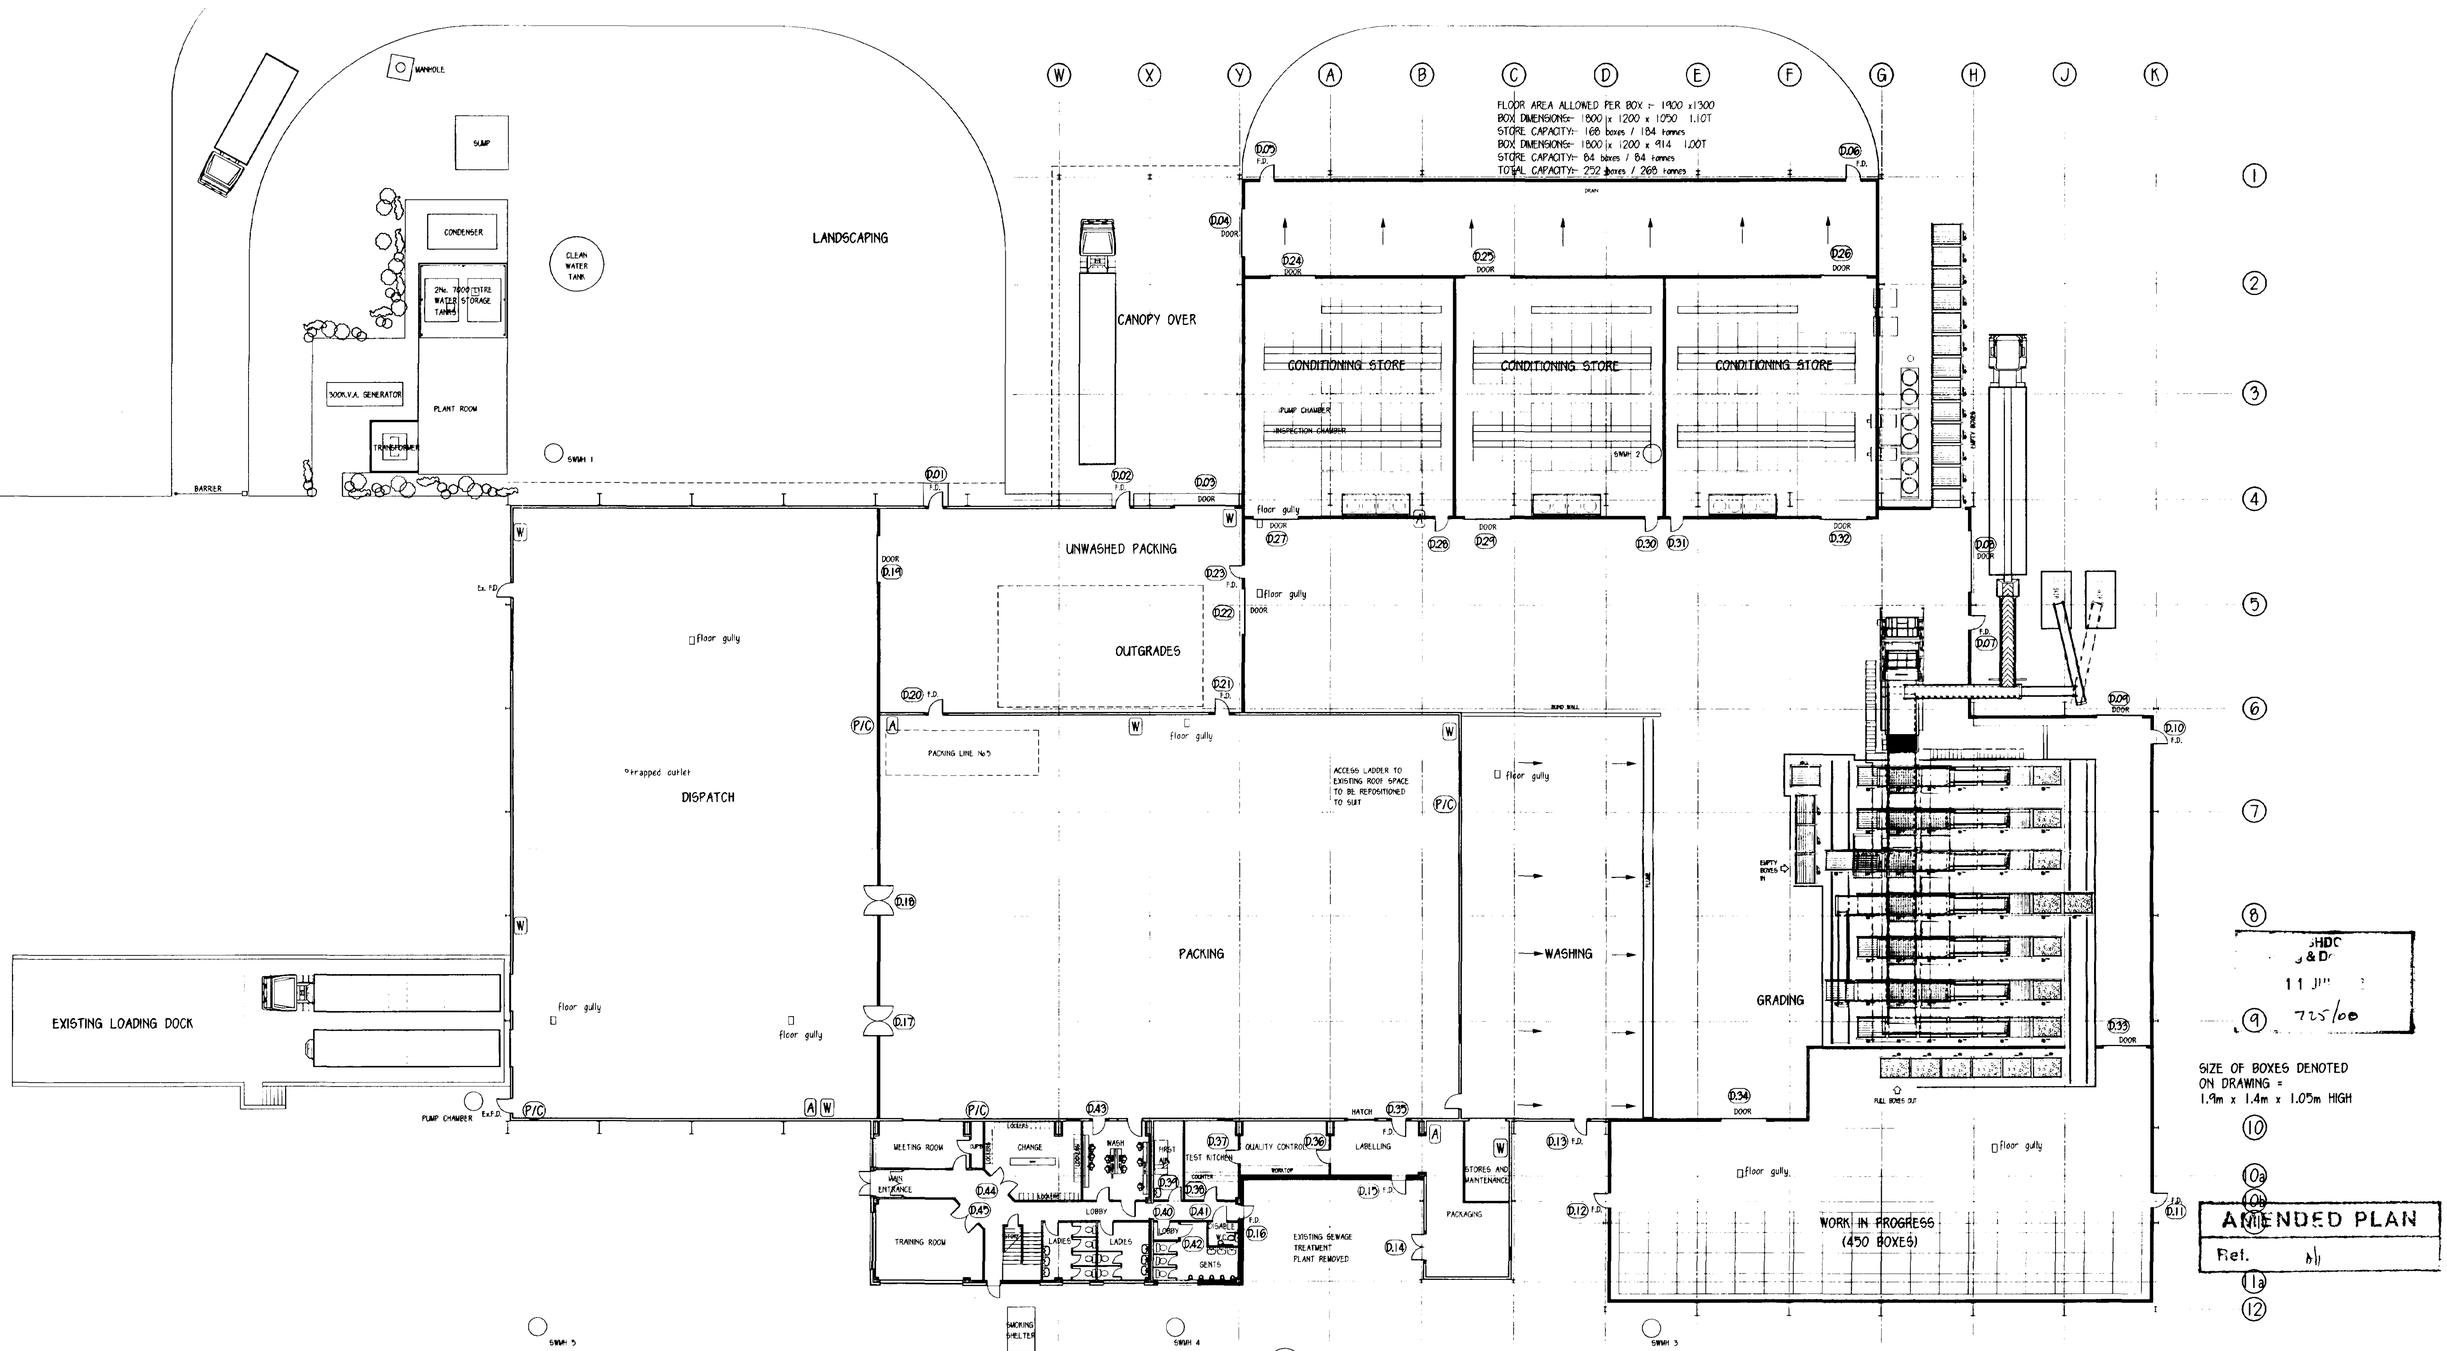

GROUND FLOOR PLAN

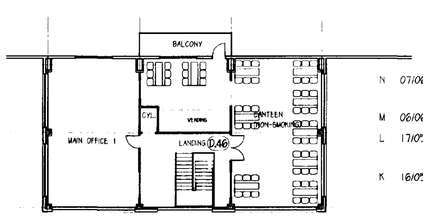

FIRST FLOOR PLAN

LEGEND (EXISTING)

- (P/C) TELEPHONE/COMPUTER CONDUIT (4No.)
- (W) WASHDOWN POINTS (8No.)
- (A) COMPRESSED AIR 3/4" PIPE (4No.)

R 03/07/02 DOORS AMENDED TO CHANGE, DOOR REMOVED FROM CYLINDER CUPBOARD.

Q 27/06/02 ALTERATIONS TO CONDITIONING STORE AND REPOSITIONING OF GRADER. ALTERATIONS TO OFFICE BLOCK.

P 22/06/02 ALTERATIONS TO CONDITIONING STORE AND REPOSITIONING OF GRADER. ALTERATIONS TO OFFICE BLOCK. ADDITIONAL CONCRETE TO CANOPY AREA ADDED.

N 07/06/02 CONDITIONING STORE ENLARGED, WALL TO GRADING AREA REMOVED.

M 06/06/02 ELEMENTS OF GRADER AMENDED.

L 17/05/02 VARIOUS AMENDMENTS TO OFFICES, DRAINAGE ADDED TO FACTORY.

K 16/05/02 OFFICE TOILETS AMENDED, Q.C. OMITTED, ROAD RE-ALIGNED, AND SHELTER REPOSITIONED.

J 15/05/02 CANOPY REPOSITIONED, EXTERNAL WALLS MOVED TO INSIDE OF STANCHIONS, GRADING, W.I.P.S, CONDITIONING STORE AND OFFICES AMENDED.

H 03/05/02 POSITION OF CANOPY AND GRADING AREA AMENDED.

G 30/04/02 WALL TO GRADING REPOSITIONED, CANOPY REPOSITIONED.

F 15/04/02 GRADER REPOSITIONED, DOORS ADDED TO W.I.P.S. AND CANOPY.

E 02/04/02 HUMIDITY STORE REMOVED, WALL TO WORK IN PROGRESS STORE ADDED. CANOPY REDUCED IN SIZE, OFFICE LAYOUT AMENDED, PLUS MINOR AMENDMENTS.

D 26/03/02 AMENDMENTS TO WORK IN PROGRESS AND HUMIDITY STORE, ALTERATION TO ROAD, LOADING DOCK AND MEZZANINE OMITTED.

C 20/03/02 AMENDMENTS TO GRADING, WORK IN PROGRESS & CONDITIONING STORE.

B 18/03/02 AMENDMENTS TO GRADING, WORK IN PROGRESS & CONDITIONING STORE.

A 12/03/02 MINOR AMENDMENTS TO LAYOUT.

Amendments

© Copyright Reserved

Langwith Design Associates


Architectural Design Consultants
registered office
72 Church Street
Holbeach
Spalding
Lincolnshire PE12 7LL
telephone: Holbeach (01406) 425766
fax: Holbeach (01406) 425766

Q. V. FOODS LIMITED.

Project
PROPOSED EXTENSION TO EXISTING 'TESCO' FACTORY.

Drawing
LAYOUT OF PROPOSED ALTERATIONS & EXTENSION.-No3.

Scale	Drawn	Checked
1:200	A.D.H.	C.J.P.
Date	No.	Ref.
MAR.'02	LDA/0098/9K/03	R

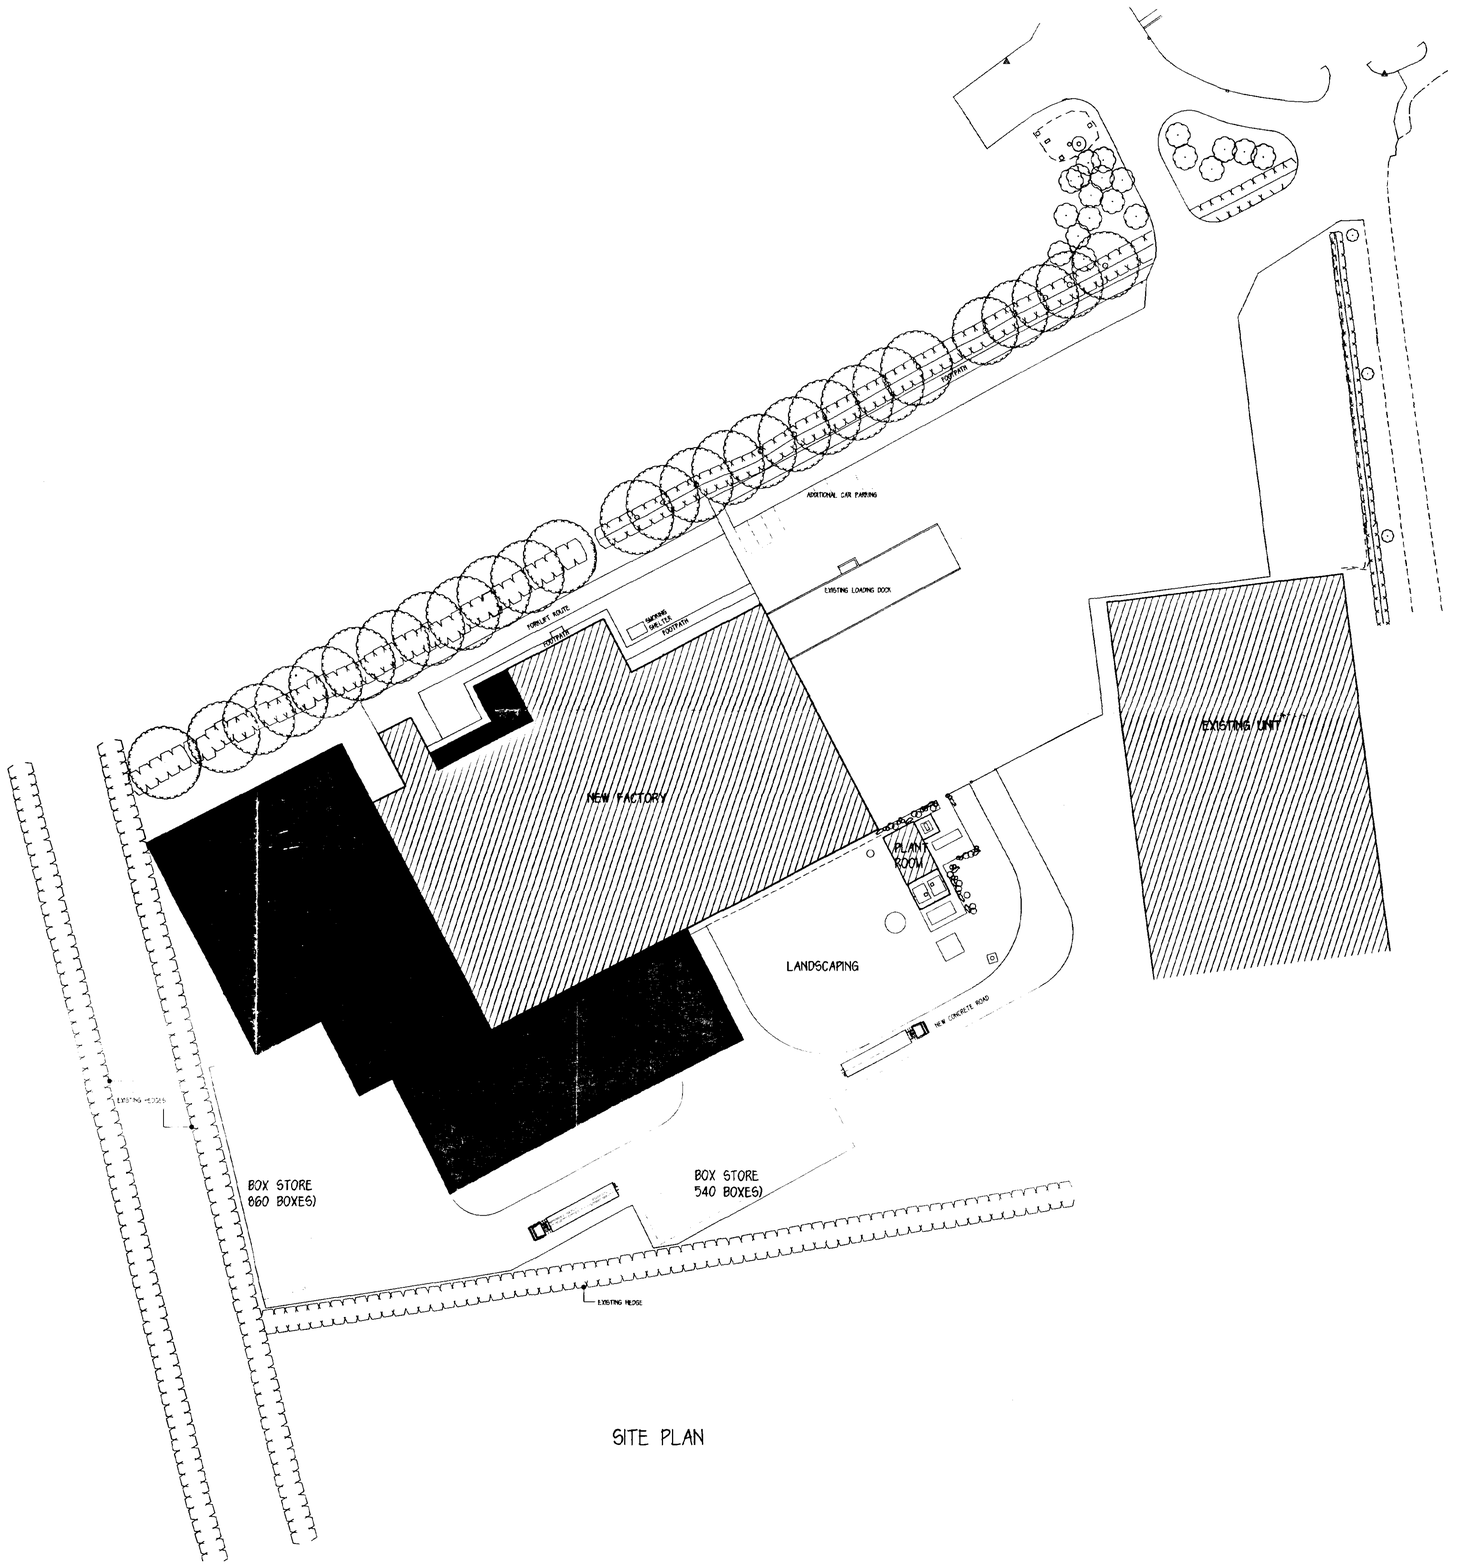

SITE PLAN

N

SHDC
Planning & Development
11 JUL 2002
Ref 725/00

AMENDED PLAN
Ref. A11

Langwith Design Associates

Architectural Design Consultants
registered office
72 Church Street
Holbeach
Spalding
Lincolnshire PE12 7LL
telephone: Holbeach (01406) 425766
fax: Holbeach (01406) 425766

Amendments

A - 03.02 BAKERY OMITTED, ADDITIONAL OFFICE SPACE ADDED.
B 9.03.02 CANOPY AREA ENLARGED, ROAD LAYOUT AMENDED.
C 2.03.02 W.P. STORE ADDED, CANOPY AND ROAD LAYOUT AMENDED.
D 26/03/02 LOADING DOCK OMITTED, ROAD NARROWED TO 5.000m.
E 03/04/02 CANOPY AREA REDUCED IN SIZE.

© Copyright Reserved

Client
Q.V. FOODS LTD.


Job
PROPOSED EXTENSION TO EXISTING 'TESCO' FACTORY.

Drawing
PLAN OF EXTERNAL LAYOUT.


Scale	Drawn	Checked
1:500	A.D.H.	C.J.P.
Date	No.	Ref.
MAR'02	LDA/098/SK/10	J

Amendments


J 09/07/02 CONDITIONING STORE EXTENDED, CONCRETE AREA TO SIDE OF CANOPY AND PACKAGING STORE ADDED.
H 16/05/02 Q.C. OMITTED, ROAD RE-ALIGNED AND SHELTER REPOSITIONED.
G 15/05/02 CANOPY REPOSITIONED AND TURNING AREA AMENDED, HEDGES ADDED, BOX STORAGE REPOSITIONED.
F 07/05/02 CANOPY REPOSITIONED AND TURNING AREA AMENDED. FORKLIFT ROUTE ADDED.

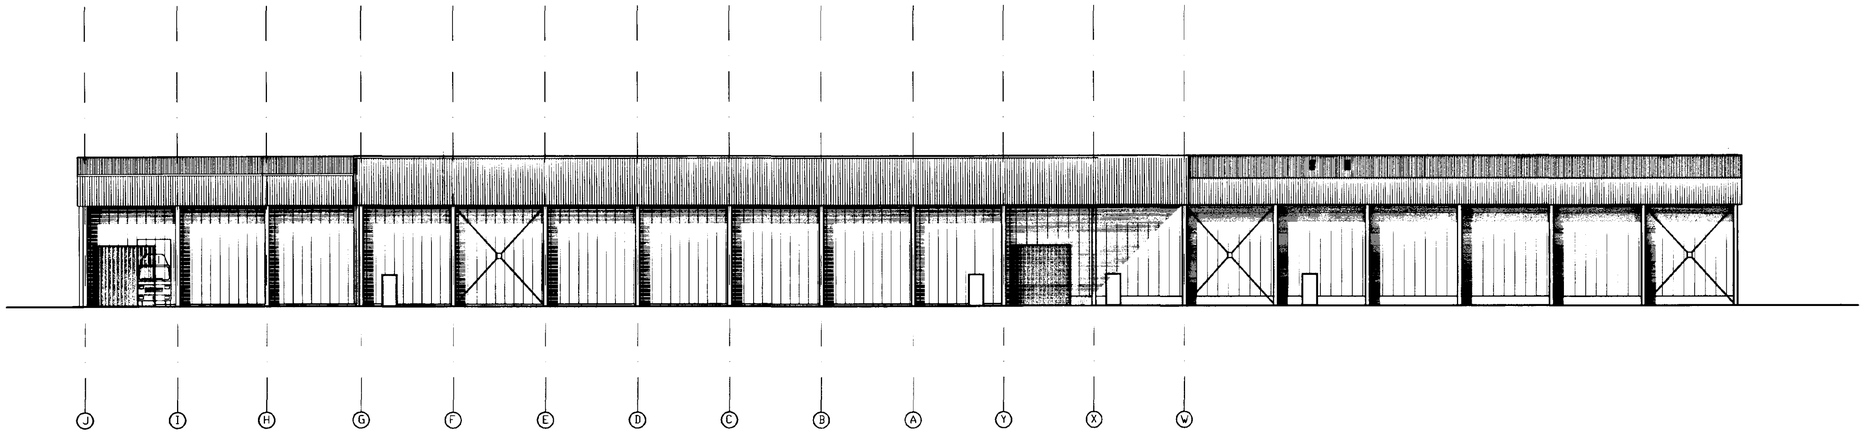


SOUTH-EAST ELEVATION

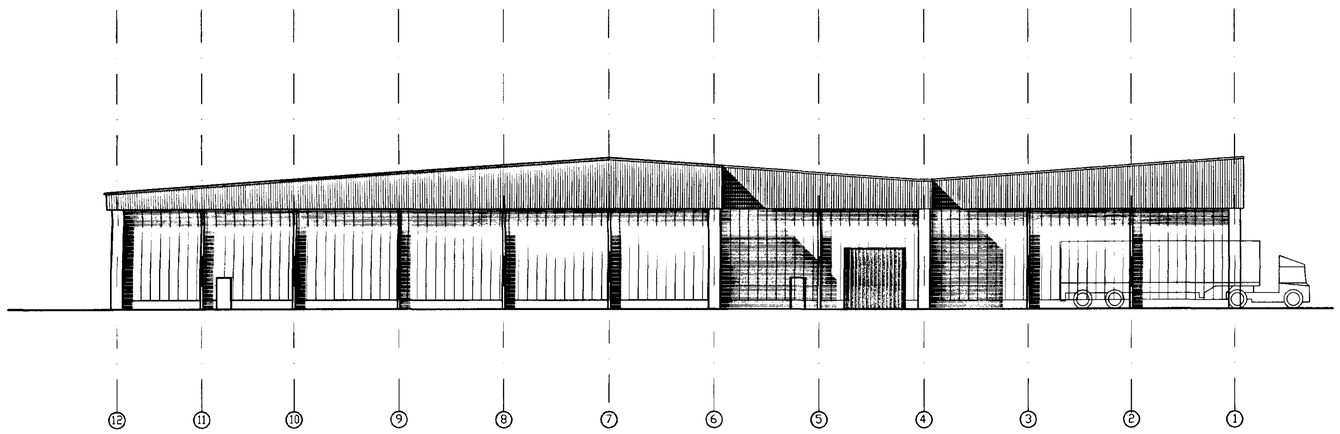

SOUTH-WEST ELEVATION

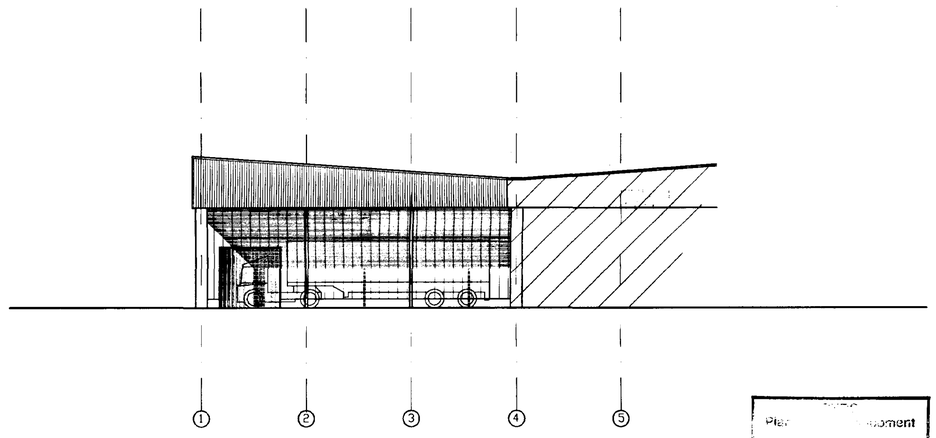

NORTH-EAST ELEVATION

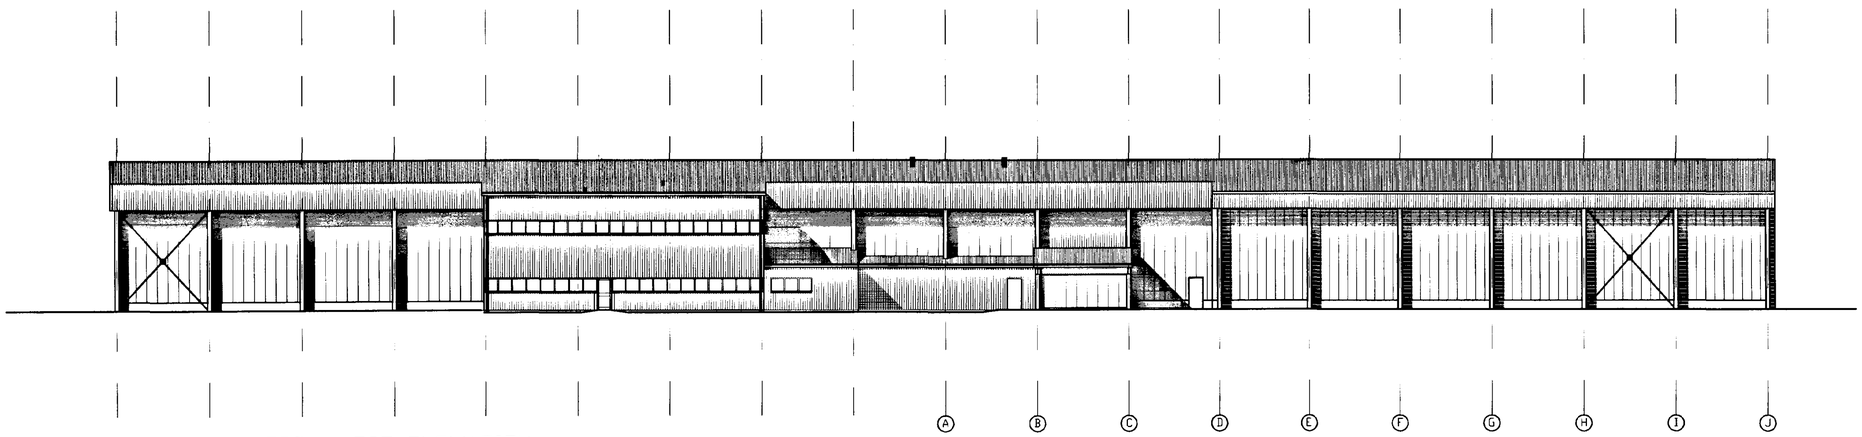

NORTH-WEST ELEVATION

Plan ment
11 JUL 2002
725/00

AMENDED PLAN
Plan No. A1

B 9-7-02 CANOPY MOVED ,CON STORE ENLARGED, PERSONEL DOOR AND VEHICLE DOOR ADDED
A 5-6-02 COLS OUTSIDE, REVS AS DWG LDA/098/03L
Amendments

© Copyright Reserved

Langwith Design Associates

Architectural Design Consultants
registered office
72 Church Street
Holbeach
Spalding
Lincolnshire PE12 7LL
telephone: Holbeach (01406) 425766
fax: Holbeach (01406) 425766

Client
TESCO/Q.V

Project
PROPOSED EXTENSION TO FACTORY.

Drawing
PROPOSED ELEVATIONS

Scale	Drawn/checked
1:200	DB CJP
Date	No. Ref.#
APR.'02	LDA/098/04 B