
DWG. No.	ISSUE.
3149 - 002	


ALL DIMENSIONS IN mm DO NOT SCALE : IF IN DOUBT ASK

COPYRIGHT
THIS DRAWING IS PRIVATE AND CONFIDENTIAL AND IS SUPPLIED ON THE EXPRESS CONDITION THAT IT IS NOT TO BE USED FOR ANY PURPOSE OR COPIED OR COMMUNICATED TO ANY THIRD PARTY WITHOUT THE PERMISSION OF PODDINGTONS

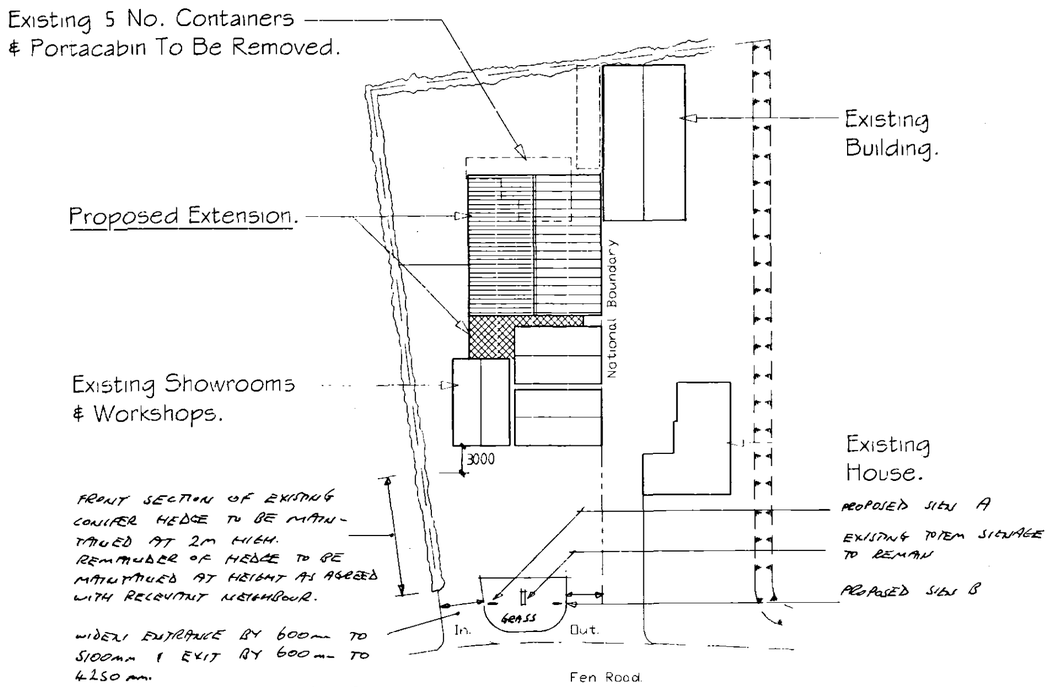


Proposed Site Plan.

Scale 1:500

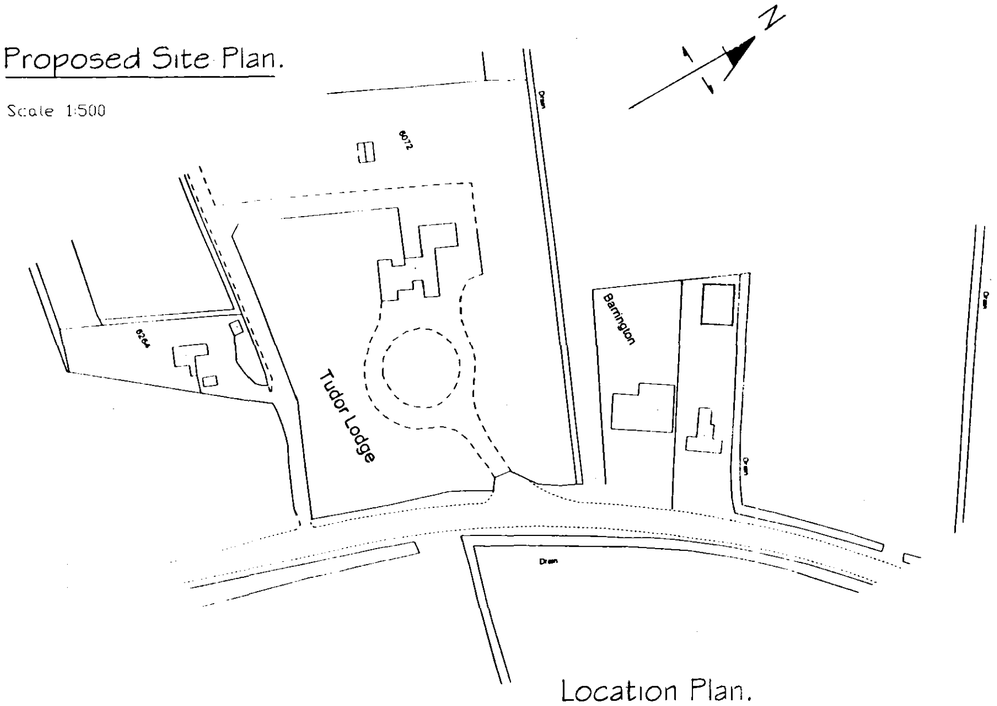

Location Plan.

Scale 1:1250

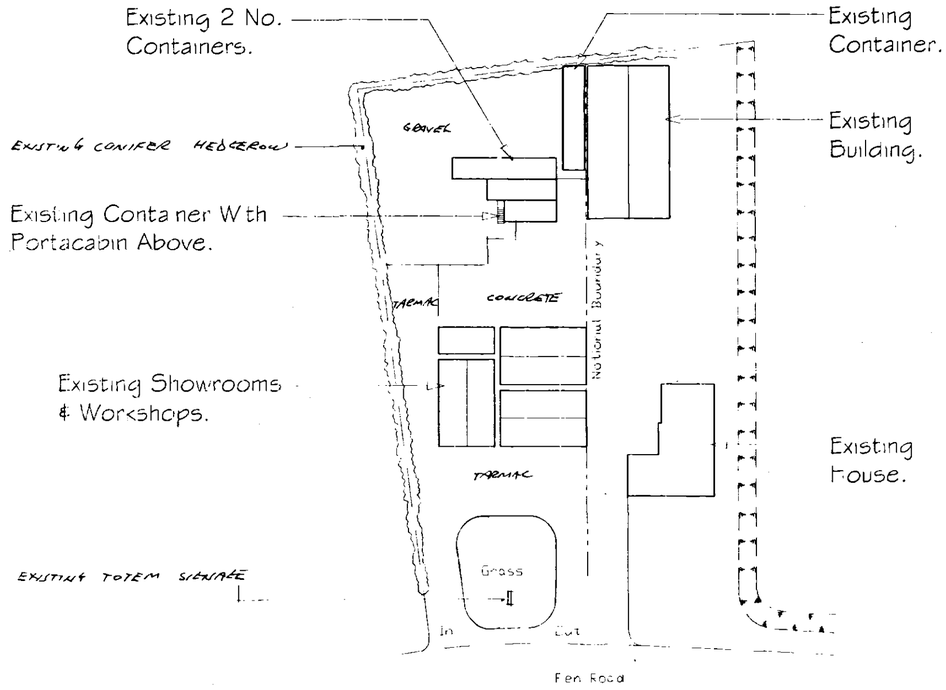

Existing Site Plan.

EXERCISE CAR PARK, ADD SIGNAGE & LANDSCAPING

ISSUE	DESCRIPTION	APPR'd	DATE
A			25.5.04

SHDC
Planning & Development
0 1 JUN 2004
Ref: 726/04

PODDINGTONS

Architectural Design Consultants

Est. 1969

Rapolt Hollow, Church Lane, North Rauceby, Sleaford, Lincs. NG34 8QU Tel. (01529) 488033 Fax. (01529) 488044

Client.
Terry Rudd Motorcycles Ltd.

Project.
Proposed Alterations
Extension To Existing.
Fen Rd. Holbeach, Spalding, Lincs.

Drawing
Proposed Site & Location Plan.

Drawn.	Scale.	Date.	Checked.	Approved.
JCP	1:500	Oct. 03		

DWG. No. 3149 - 002 ISSUE A