



EXISTING REAR ELEVATION (south)




EXISTING SIDE ELEVATION (east)

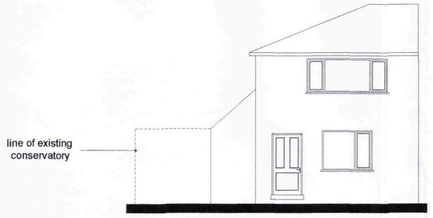


EXISTING FRONT ELEVATION (north)

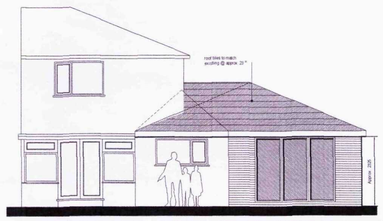


PROPOSED REAR ELEVATION (south)

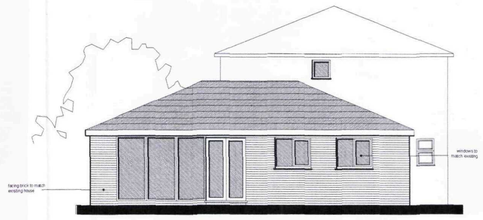

PROPOSED SIDE ELEVATION (east)

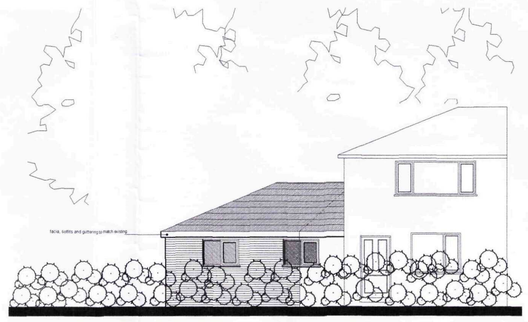

PROPOSED FRONT ELEVATION (north)

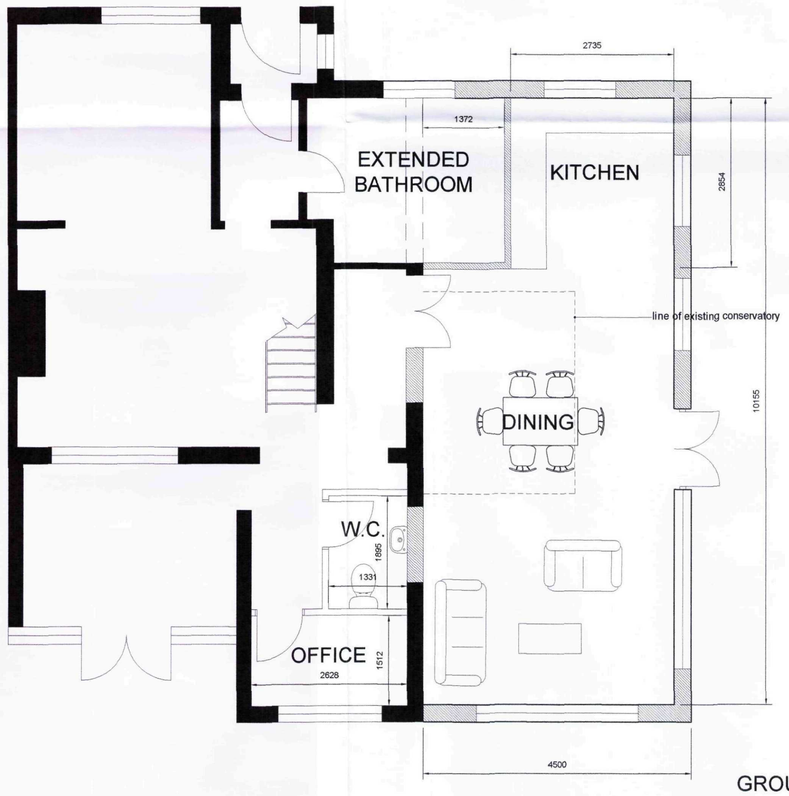

GROUND FLOOR PLAN


Do not scale directly from this drawing. All discrepancies are to be brought to the attention of the Practice.

The copyright to this drawing is owned by Trevor A Clay RIBA Ltd.



©Crown Copyright. All rights reserved. Licence no. 10001998

LOCATION PLAN 1:2500

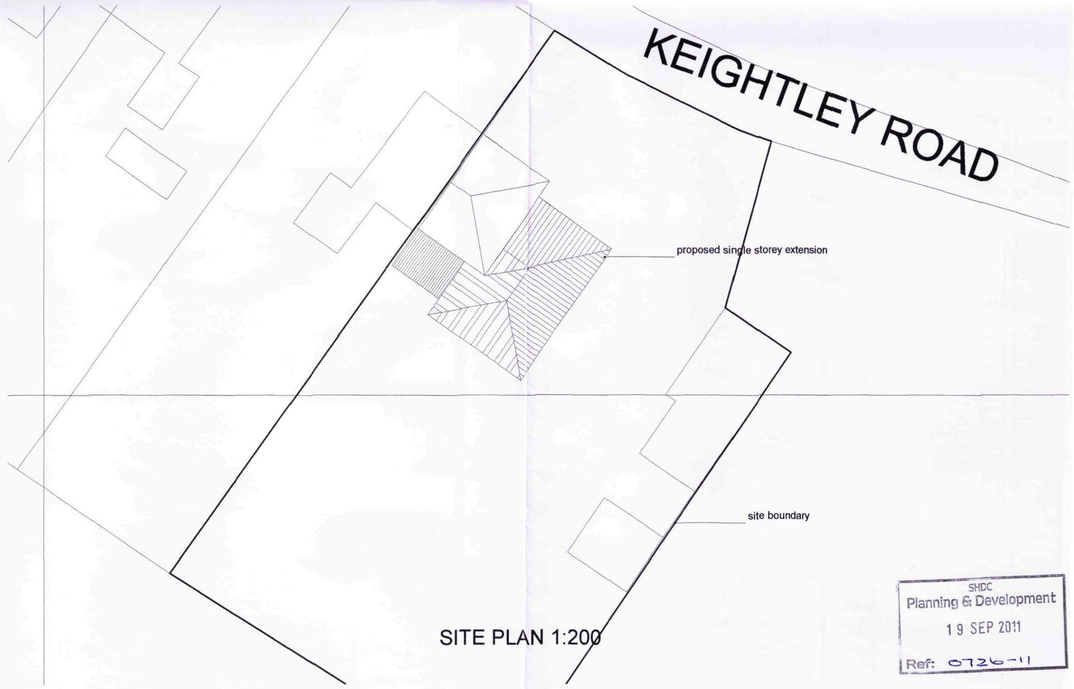

SITE PLAN 1:200

SHDC
Planning & Development
19 SEP 2011
Ref: 0726-11

Revision A Date 16/9/11 Drawn AWM Description Alteration after failure of initial application

Client Mr S. Witts & Ms L. Barnes

Project Proposed extension to 24 Keightley Road

Drawing Planning Application

Scale 1:50....1:100....1:200....1:2500 Drawn AWM Date 31/05/2011

Drawing No: 11/272PA/001

Trevor A Clay RIBA Ltd, 14 Old Fendike Road, Weston Hills, Spalding, Lincs. PE126DD
01406 380027 07778 597975 trevor@tacarchitects.co.uk www.tacarchitects.co.uk