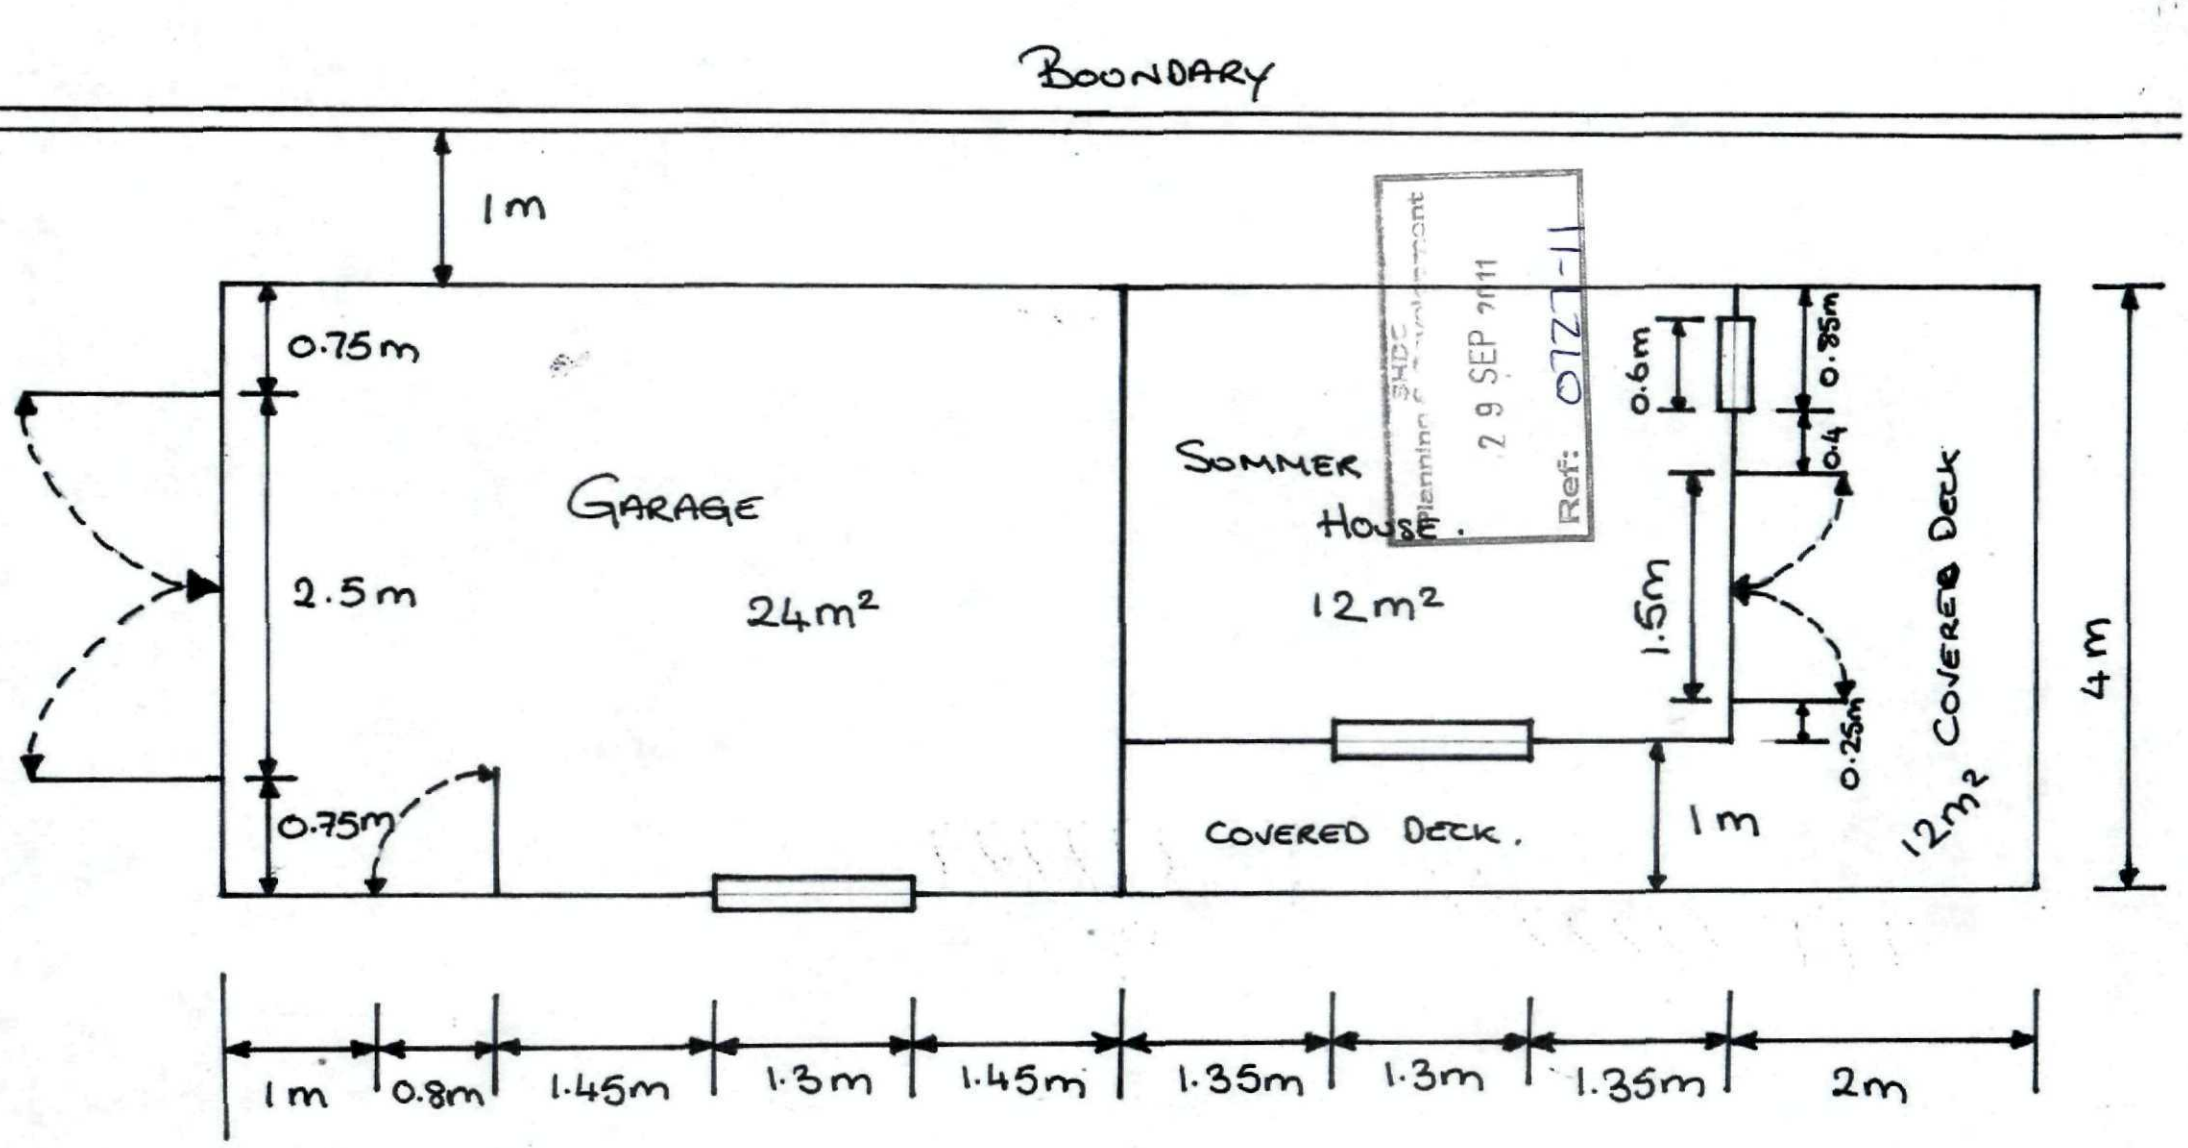


Floor Plan
Scale 1:50

TOTAL AREA = 48m²

Area's Garage = 24 msq
Summer house = 12 msq
Decking = 12 msq