
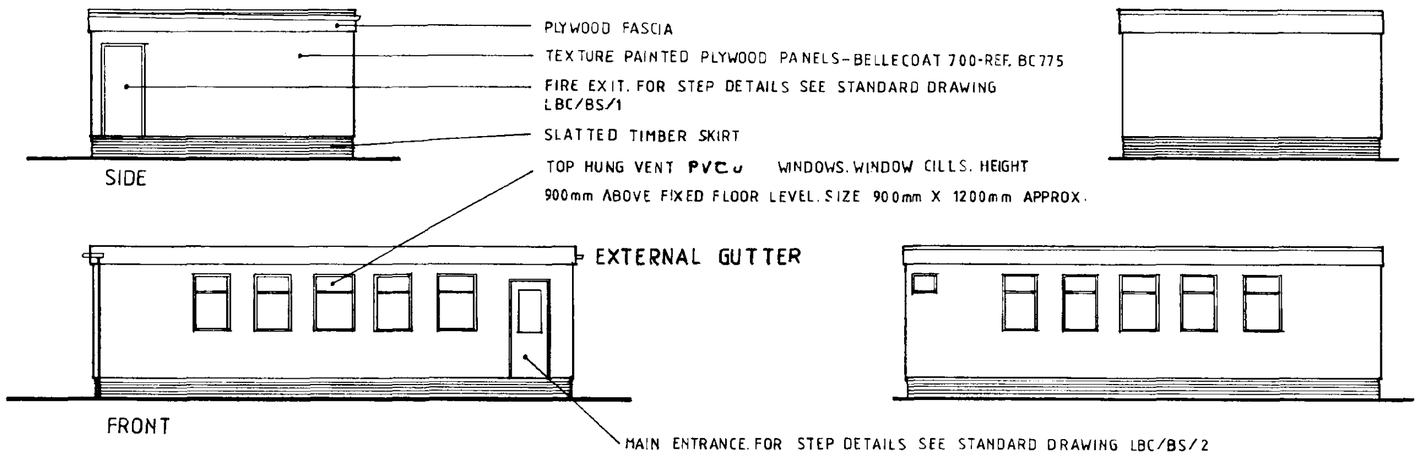


ELEVATIONS SCALE 1:100

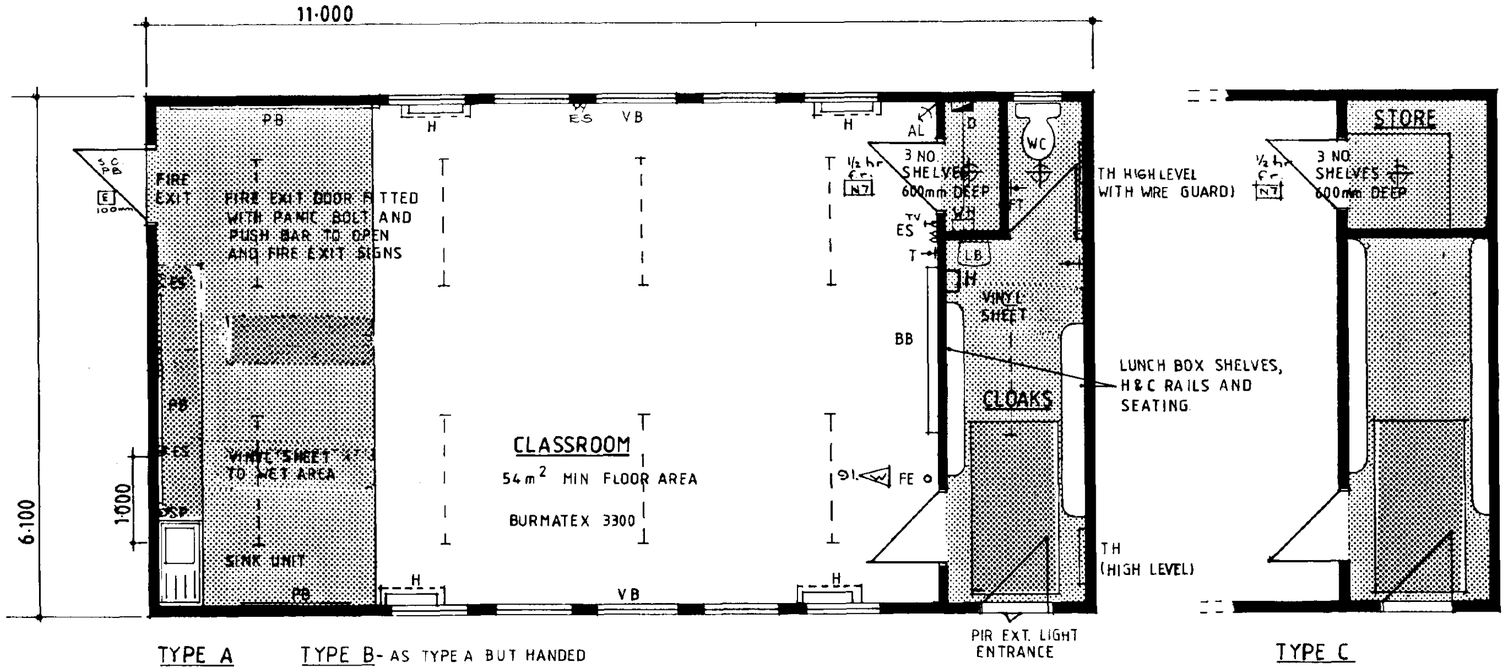

TYPE A TYPE B- AS TYPE A BUT HANDED

FLOOR PLAN SCALE 1:50

TYPE C

TYPE C AS TYPE A BUT WITHOUT TOILET BUT STORE IN LIEU.

TYPE D

AS TYPE C BUT HANDED.

CLOAKROOM FIXTURE HEIGHTS

	INFANTS	JUNIOR	SECONDARY
SEAT	290mm	340mm	390mm
PEGS	1090mm	1250mm	1540mm
SHELF	1200mm	1380mm	1690mm

VINYL FLOOR AREA = ▨

INFANTS	–	30% OF FLOOR AREA
JUNIOR	–	20% OF FLOOR AREA
SECONDARY	–	AS SPECIFIED FOR EACH PROJECT

PATHWAY

A PATHWAY OF TWO PAVING SLABS WIDTH WILL LINK THE MAIN ENTRANCE OF THE BUILDING TO THE EXISTING MAIN EXTERNAL PATHWAY. A SINGLE SLAB WIDTH PATH WILL LINK THE FIRE EXIT TO THE MAIN PATHWAY.

BASE UNIT HEIGHTS

INFANTS	–	700mm
JUNIOR	–	775mm
SECONDARY	–	850mm

LEGENDS

- ⊢ – ⊣ FLUORESCENT LIGHT
- ⊣⊢ STANDARD LIGHT
- AL AUTOMATIC LIGHT SENSOR
- SP SPUR POINT(FOR WATER HEATER NOT INCLUDED)
- BB ROLLERBOARD 1·9m WIDE X 1·36m HIGH
- H HEATER WITH GUARD
- PB PINBOARD WITH SURROUND
- ES DOUBLE ELECTRIC SWITCHED SOCKET (4 no)
- TV TV AERIAL SOCKET (OPTIONAL EXTRA)
- LB WASH BASIN
- FE FIRE EXTINGUISHER
- D DISTRIBUTION BOARD & PROGRAMMER
- WH WATER HEATER
- VB VERTICAL BLINDS OR CURTAINS TO ALL C.R. WINDOWS.
- FT FROST THERMOST
- TH TUBULAR HEATER
- T ROOM THERMOSTAT
- H HAND DRIER

project

MOBILE CLASSROOM

DETERMINED PLAN

STANDARD DETAILS

Land & Buildings Consultancy
Keith Stevens Dipl Arch RIBA
General Manager
County Offices
Lincoln LN1 1ZA (0522) 552222

L.B.C. 06 JUL 1999

drawing no. LBC/BS/3

revision Jan 97

0732/99

L&BC

scale

date March 1994.

drawn R Clayton.

A Professional Consultancy of Lincolnshire County Council