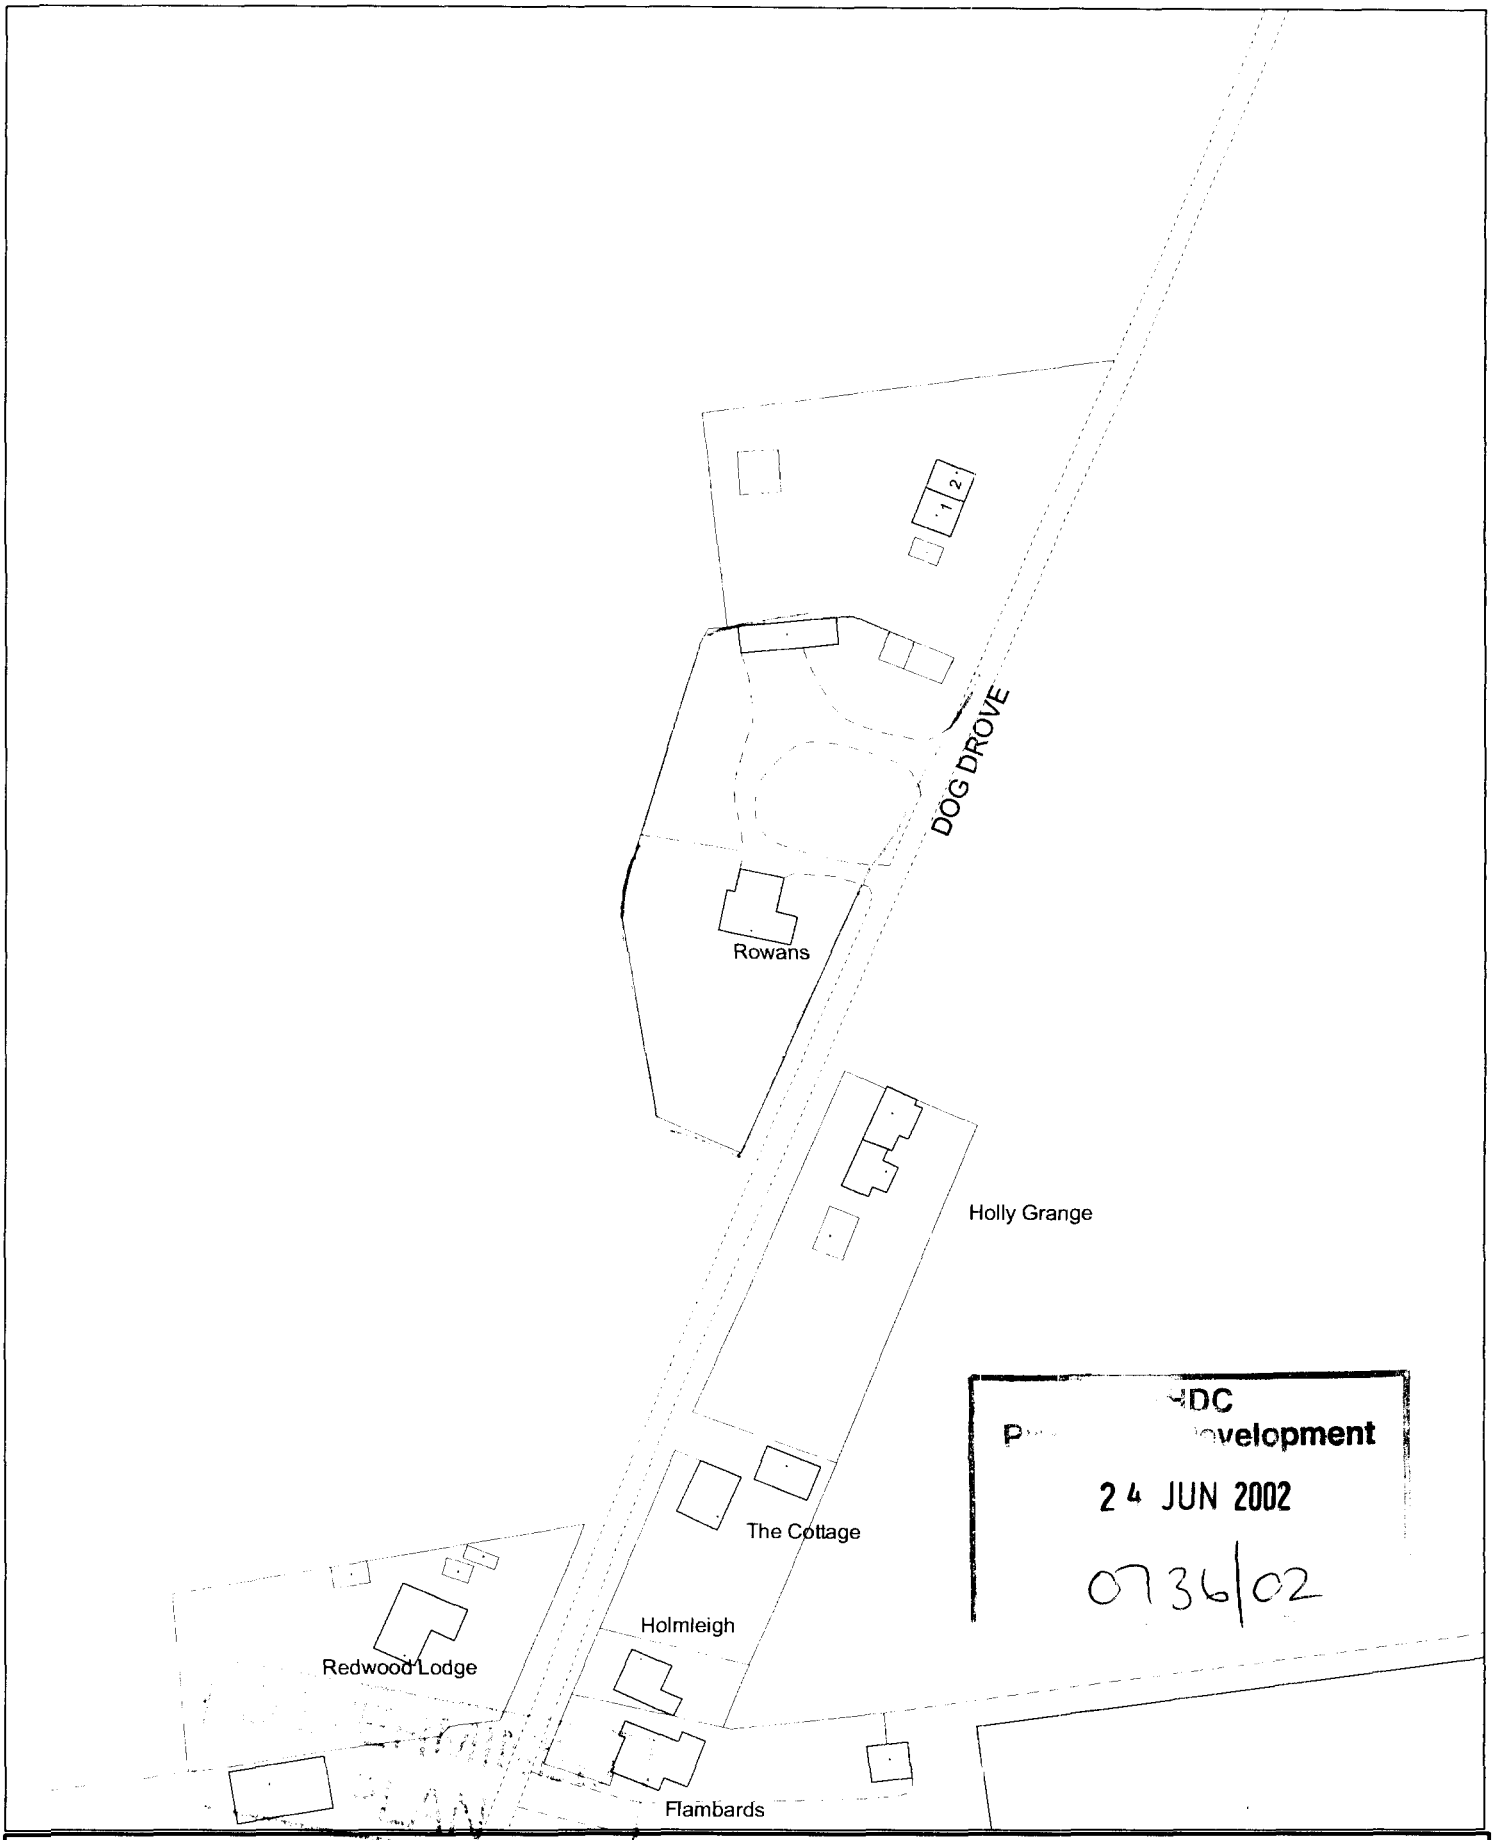



HDC
Development
24 JUN 2002
0736/02

SOUTH HOLLAND DISTRICT COUNCIL

Council Offices, Priory Road, Spalding, Lincolnshire PE11 2XE

This copy has been produced specifically for the map return scheme purposes only. No further copies may be made.

Scale: 1:1250

This map is reproduced from Ordnance Survey material with permission of Ordnance Survey on behalf of Her Majesty's Stationery Office (c) Crown copyright. Unauthorised reproduction infringes Crown copyright and may lead to prosecution or civil proceedings. South Holland District Council LA079413 2002

GENERAL CONDITIONS


Contractors are responsible for checking all dimensions on site when work commences and before ordering any materials.Any discrepancies should be brought to the attention of the Client for remedial action before commencing further.

All details shown are based on typical site conditions for that area, any abnormal conditions should be brought to the attention of the client and Local Authority immediately.

The notes shown are mainly to cover the requirements of Building Regulations and should not be treated as a full Specification.No allowance has been made for any structural calculations or SAP calculations.If deemed necessary then these will be a chargable extra.

Any materials not specified to be of a standard suitable for the work proposed and fit for purpose.All work to be in accordance with good building practise and all necessary BS codes for Workmanship on Building Sites.

ALL CUT ENDS OF RAFTERS TO BE TREATED WITH SUITABLE PRESERVATIVE APPLIED AS MANUFACTURER'S INSTRUCTIONS.

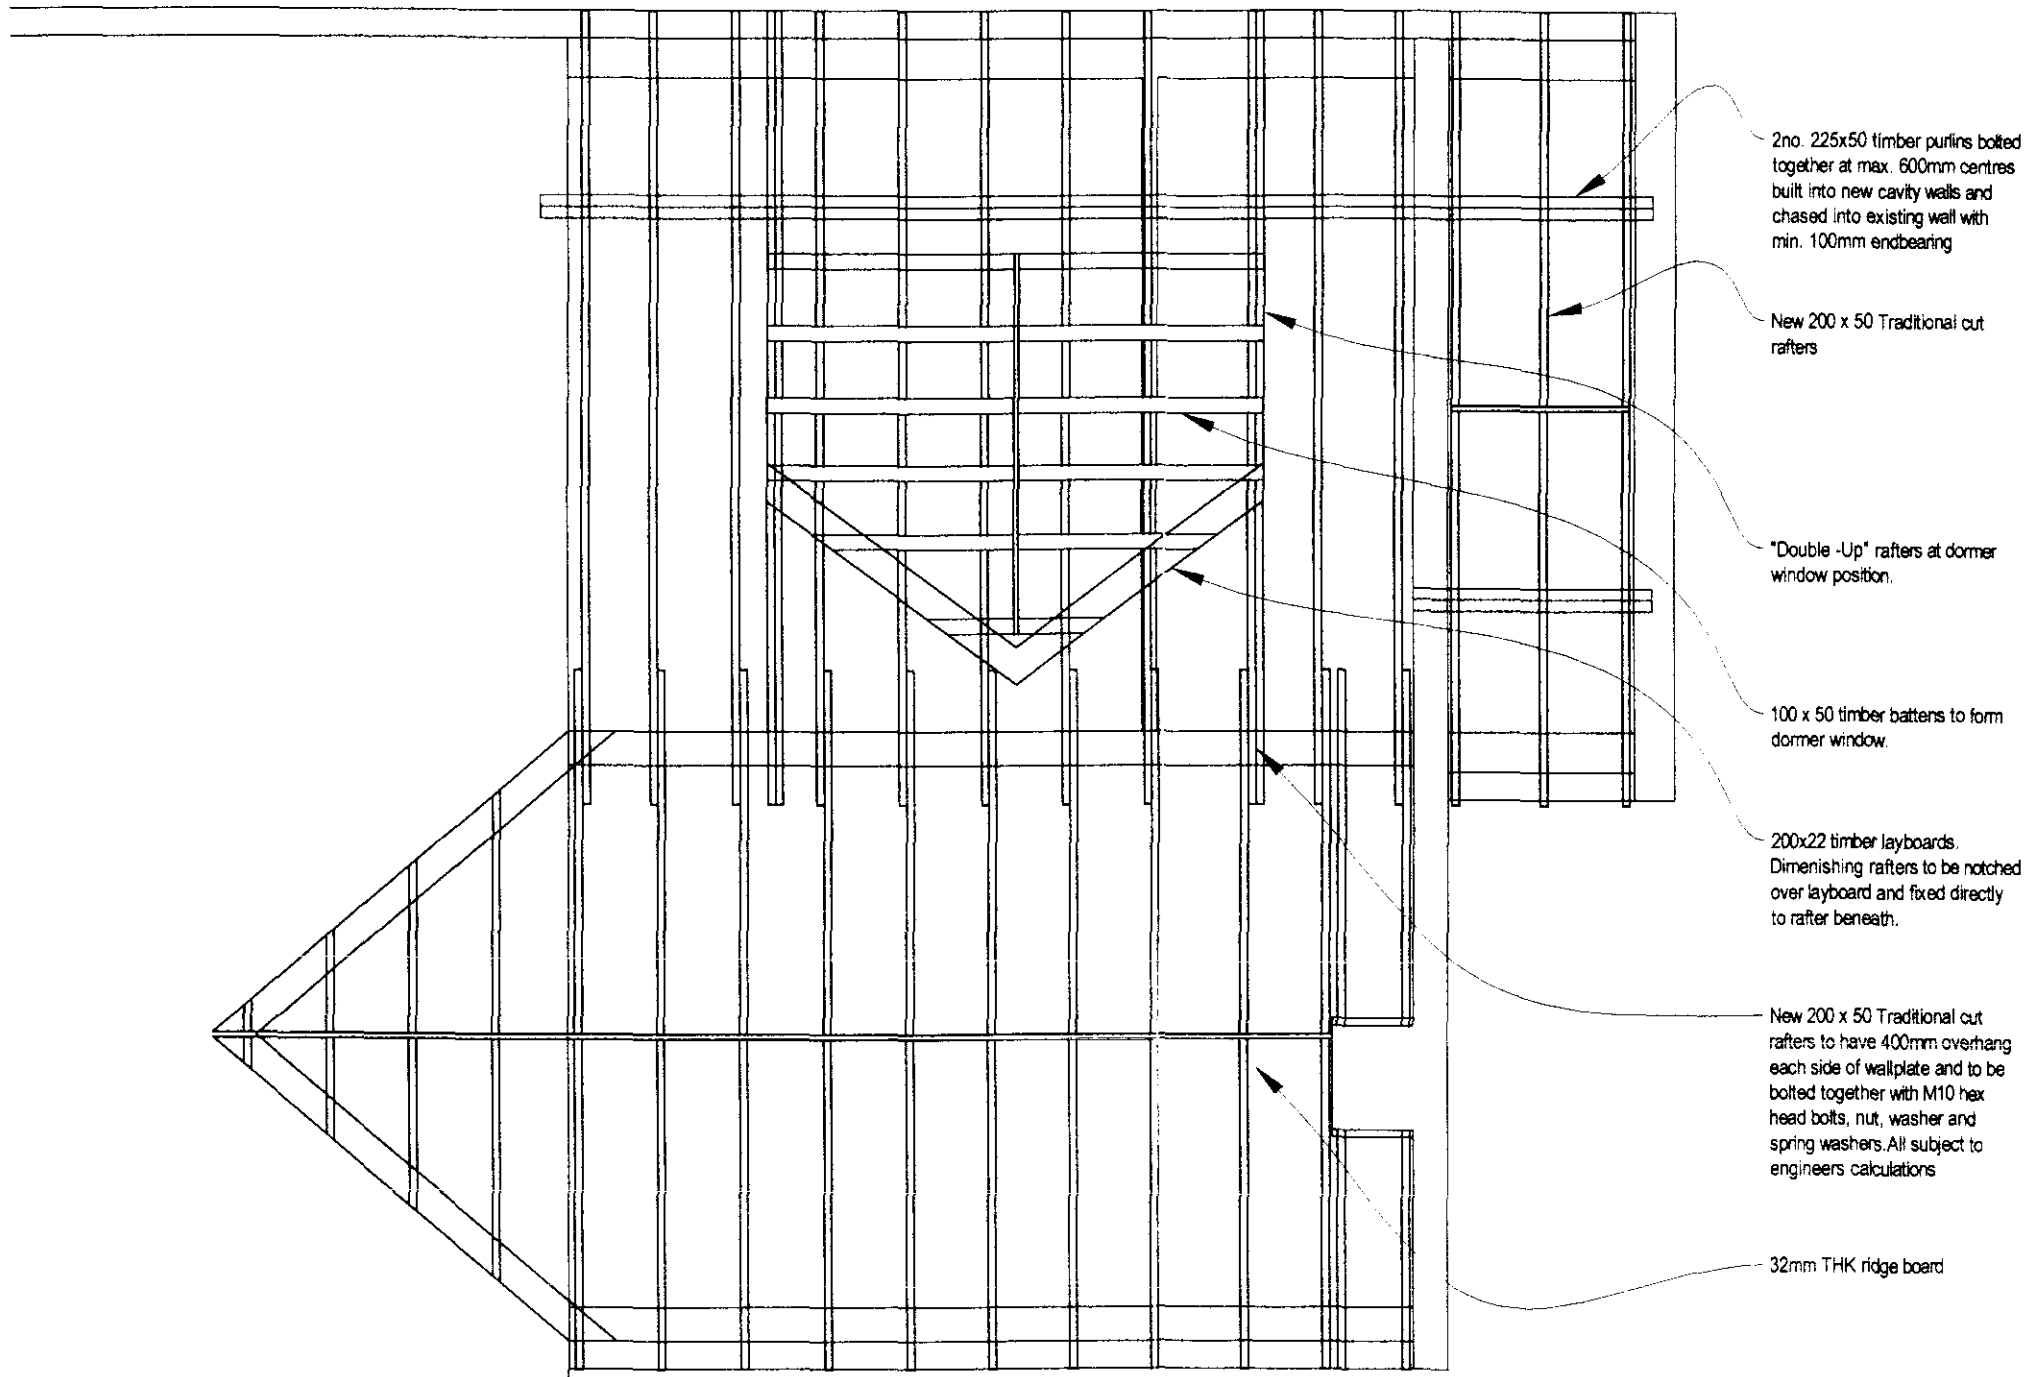


ALL TIMBER TO BE SC3 GRADE

ALL TIMBER SIZES ARE SUBJECT TO ENGINEERS CALCULATIONS

PROPOSED ROOF PLAN
SCALE 1:100

Plan[illegible]opment
24 JUN 2002
Ref 0736/02

remway design - 3 Rembrandt Way, Spalding, Lincs,PE11 3HX Tel: 07815 112 058

PROPOSED EXTENSION FOR MR & MRS KENDAR @ DOG DROVE, HOLBEACH DROVE SPALDING

| REV DESCRIPTION | | | |
|---|---|---|---|
| DRG No. : 04 | MARCH' 02 | REV: | |


GENERAL CONDITIONS

Contractors are responsible for checking all dimensions on site when work commences and before ordering any materials.Any discrepancies should be brought to the attention of the Client for remedial action before commencing further.


All details shown are based on typical site conditions for that area, any abnormal conditions should be brought to the attention of the client and Local Authority immediately.

The notes shown are mainly to cover the requirements of Building Regulations and should not be treated as a full Specification.No allowance has been made for any *structural calculations* or SAP calculations.if deemed necessary then these will be a chargable extra.

Any materials not specified to be of a standard suitable for the work proposed and fit for purpose.All work to be in accordance with good building practise and all necessary BS codes for Workmanship on Building Sites.

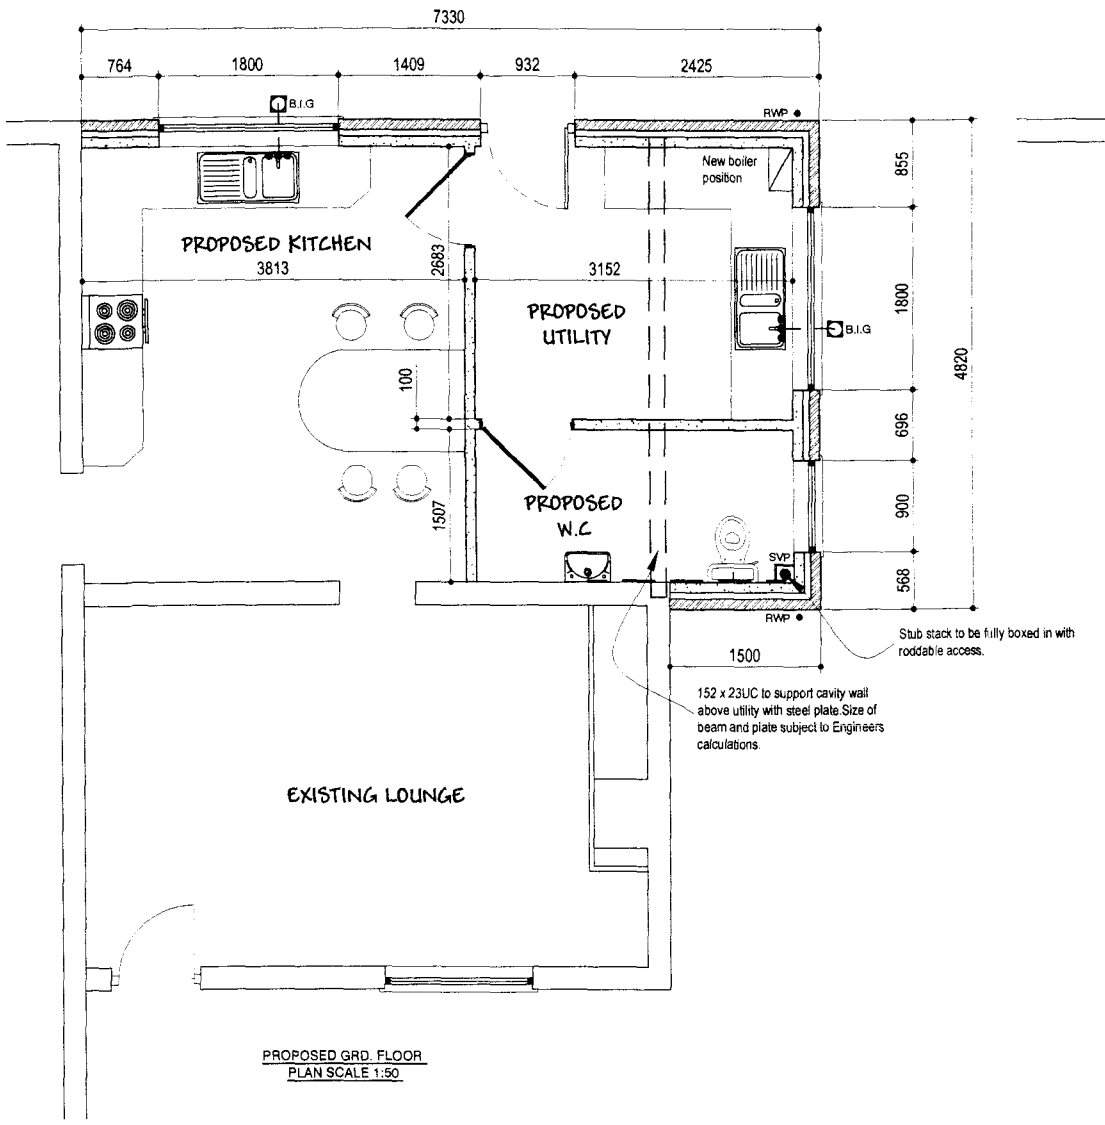


PROPOSED GRD. FLOOR
PLAN SCALE 1:50

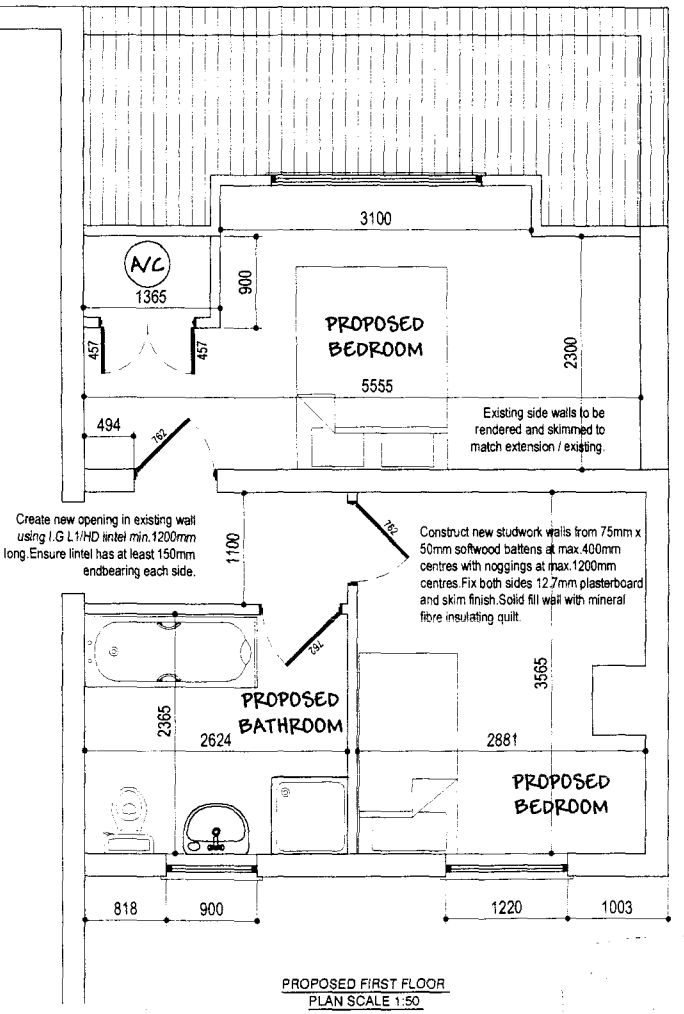


PROPOSED FIRST FLOOR
PLAN SCALE 1:50


r e m w a y d e s i g n - 3 Rembrandt Way, Spalding, Lincs,PE11 3HX Tel: 07815 112 058


PROPOSED EXTENSION FOR MR & MRS KENDAR @ DOG DROVE, HOLBEACH DROVE SPALDING

| REV DESCRIPTION: | | | |
|---|---|---|---|
| DRG No. 02 | MARCH 02 | REV. | |

opment
N 2002

0736/02


GENERAL CONDITIONS

Contractors are responsible for checking all dimensions on site when work commences and before ordering any materials.Any discrepancies should be brought to the attention of the Client for remedial action before commencing further.

All details shown are based on typical site conditions for that area, any abnormal conditions should be brought to the attention of the client and Local Authority immediately.

The notes shown are mainly to cover the requirements of Building Regulations and should not be treated as a full Specification.No allowance has been made for any structural calculations or SAP calculations.If deemed necessary then these will be a chargable extra.


Any materials not specified to be of a standard suitable for the work proposed and fit for purpose.All work to be in accordance with good building practise and all necessary BS codes for Workmanship on Building Sites.

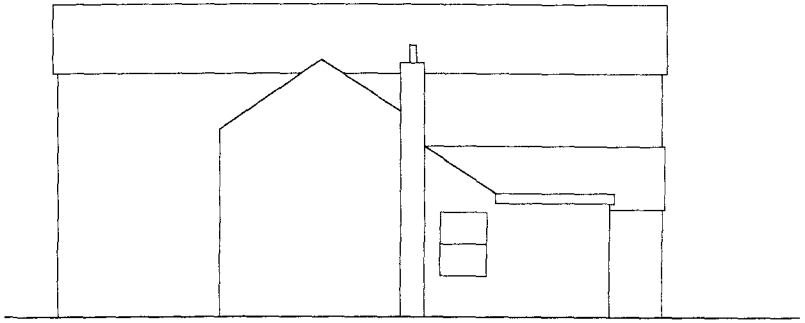


EXISTING SIDE ELEVATION
PLAN SCALE 1:100




EXISTING FRONT ELEVATION
PLAN SCALE 1:100

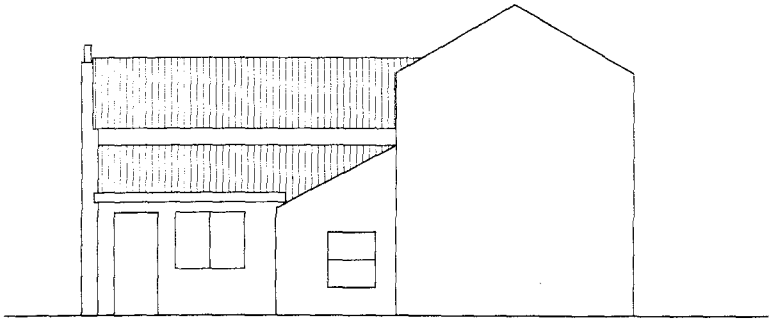

EXISTING REAR ELEVATION
PLAN SCALE 1:100

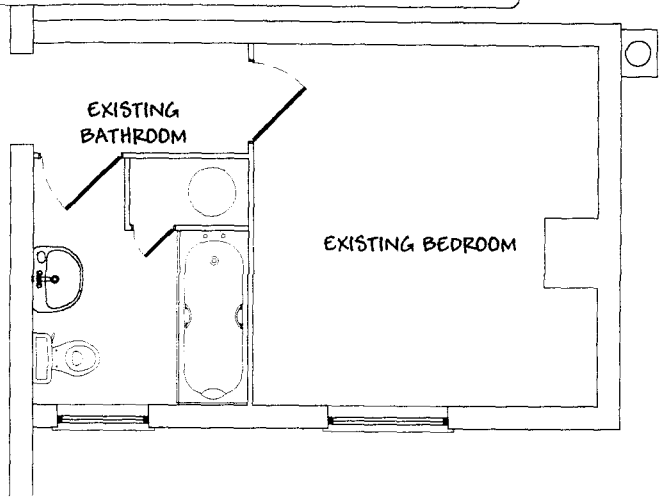


EXISTING FIRST FLOOR
PLAN SCALE 1:50

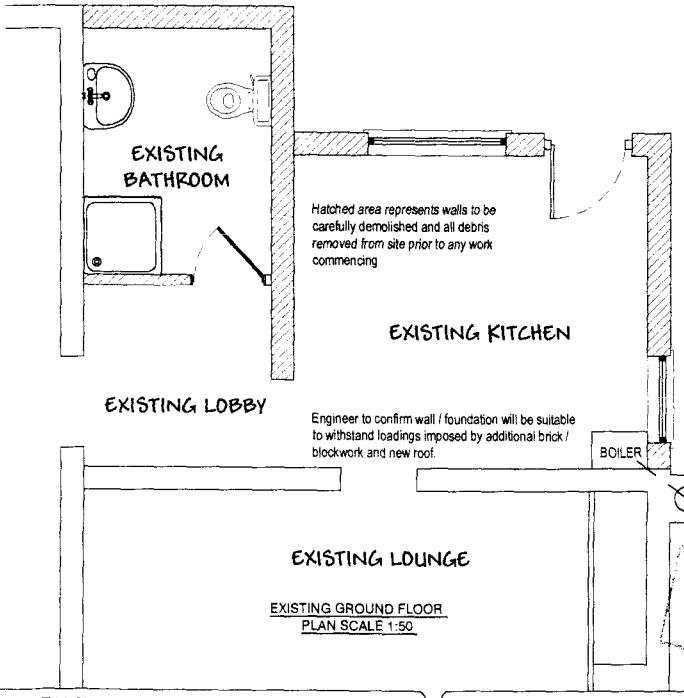


EXISTING GROUND FLOOR
PLAN SCALE 1:50

velopment
JUN 2002
0736/02

DETERMINED PLAN

remway design - 3 Rembrandt Way, Spalding, Lincs,PE11 3HX Tel: 07815 112 058

PROPOSED EXTENSION FOR MR & MRS KENDAR @ DOG DROVE, HOLBEACH DROVE, SPALDING

| REV | DESCRIPTION | | |
|---|---|---|---|
| DRG No. : | 01 | MARCH '02 | REV |


GENERAL CONDITIONS

Contractors are responsible for checking all dimensions on site when work commences and before ordering any materials.Any discrepancies should be brought to the attention of the Client for remedial action before commencing further.


All details shown are based on typical site conditions for that area, any abnormal conditions should be brought to the attention of the client and Local Authority immediately.

The notes shown are mainly to cover the requirements of Building Regulations and should not be treated as a full Specification.No allowance has been made for any structural calculations or SAP calculations.If deemed necessary then these will be a chargable extra.


Any materials not specified to be of a standard suitable for the work proposed and fit for purpose.All work to be in accordance with good building practise and all necessary BS codes for Workmanship on Building Sites.

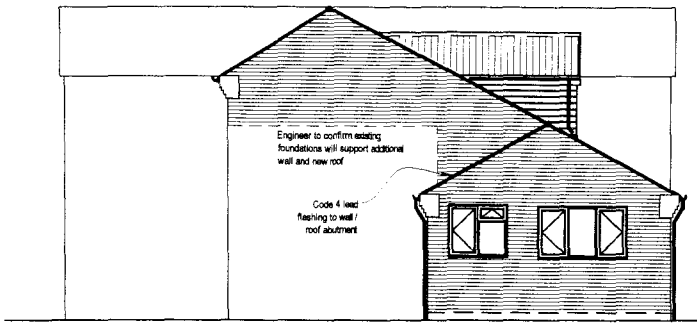



PROPOSED SIDE ELEVATION
PLAN SCALE 1:100

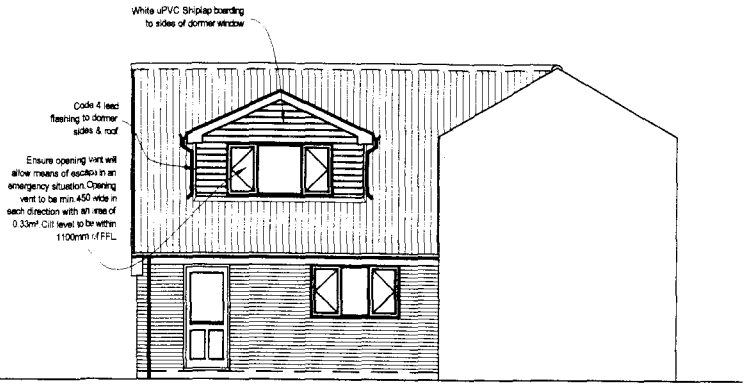


PROPOSED REAR ELEVATION
PLAN SCALE 1:100

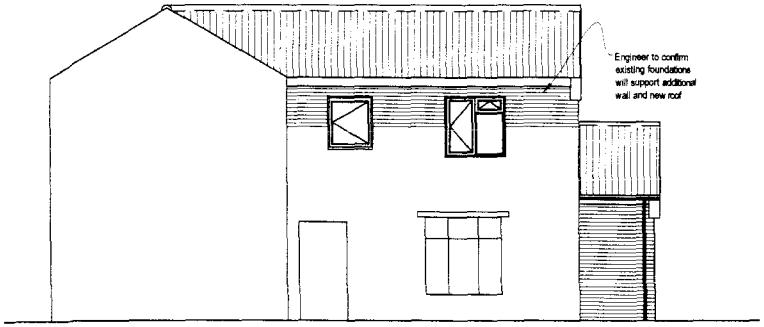


PROPOSED FRONT ELEVATION
PLAN SCALE 1:100

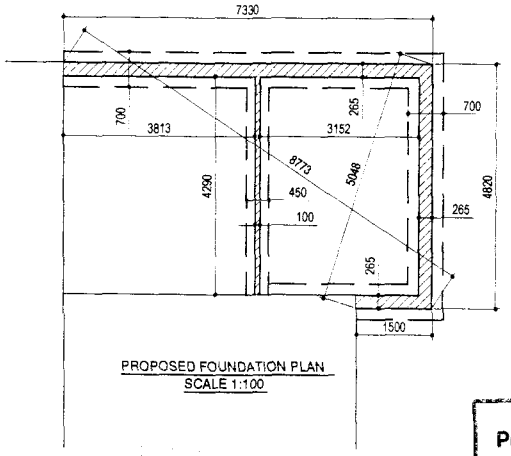


PROPOSED FOUNDATION PLAN
SCALE 1:100

Planning Development
24 JUN 2002
Ref 0736/02

remway design - 3 Rembrandt Way, Spalding, Lincs,PE11 3HX Tel: 07815 112 058

PROPOSED EXTENSION FOR MR & MRS KENDAR @ DOG DROVE, HOLBEACH DROVE SPALDING

REV DESCRIPTION:

DRG No : 03 | MARCH 02 | REV:


GENERAL CONDITIONS

Contractors are responsible for checking all dimensions on site when work commences and before ordering any materials.Any discrepancies should be brought to the attention of the Client for remedial action before commencing further.


All details shown are based on typical site conditions for that area, any abnormal conditions should be brought to the attention of the client and Local Authority immediately.

The notes shown are mainly to cover the requirements of Building Regulations and should not be treated as a full Specification.No allowance has been made for any structural calculations or SAP calculations.If deemed necessary then these will be a chargable extra.


Any materials not specified to be of a standard suitable for the work proposed and fit for purpose.All work to be in accordance with good building practise and all necessary BS codes for Workmanship on Building Sites.

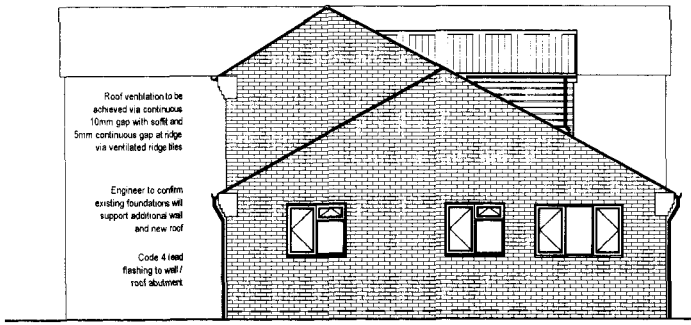



PROPOSED SIDE ELEVATION
PLAN SCALE 1:100

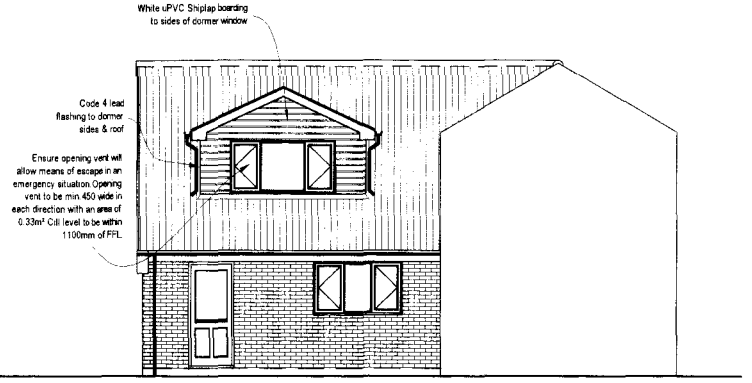


PROPOSED REAR ELEVATION
PLAN SCALE 1:100

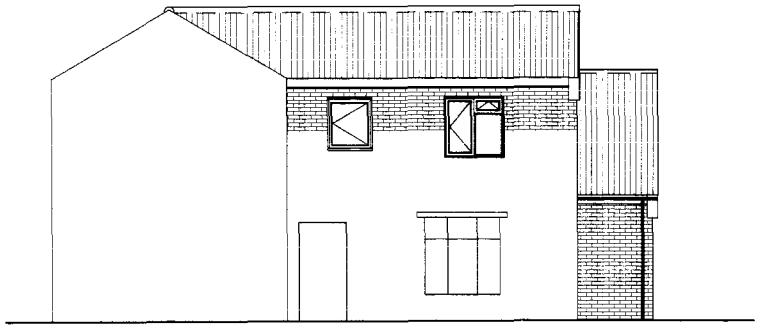

PROPOSED FRONT ELEVATION
PLAN SCALE 1:100

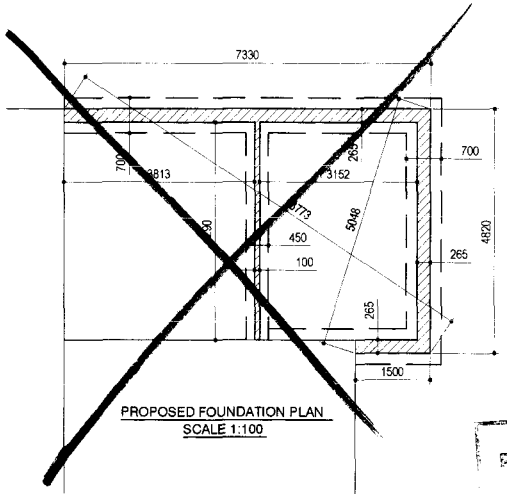


PROPOSED FOUNDATION PLAN
SCALE 1:100

Planning
27 AUG 03
01302

r e m w a y d e s i g n - 3 Rembrandt Way, Spalding, Lincs,PE11 3HX Tel: 07815 112 058

PROPOSED EXTENSION FOR MR & MRS KENDAR @ DOG DROVE, HOLBEACH DROVE SPALDING

| REV DESCRIPTION | Side Elevation amended | | |
|---|---|---|---|
| DRG No. 03 | MARCH 02 | REV. B | |