
Site plan for 17 Albert Street

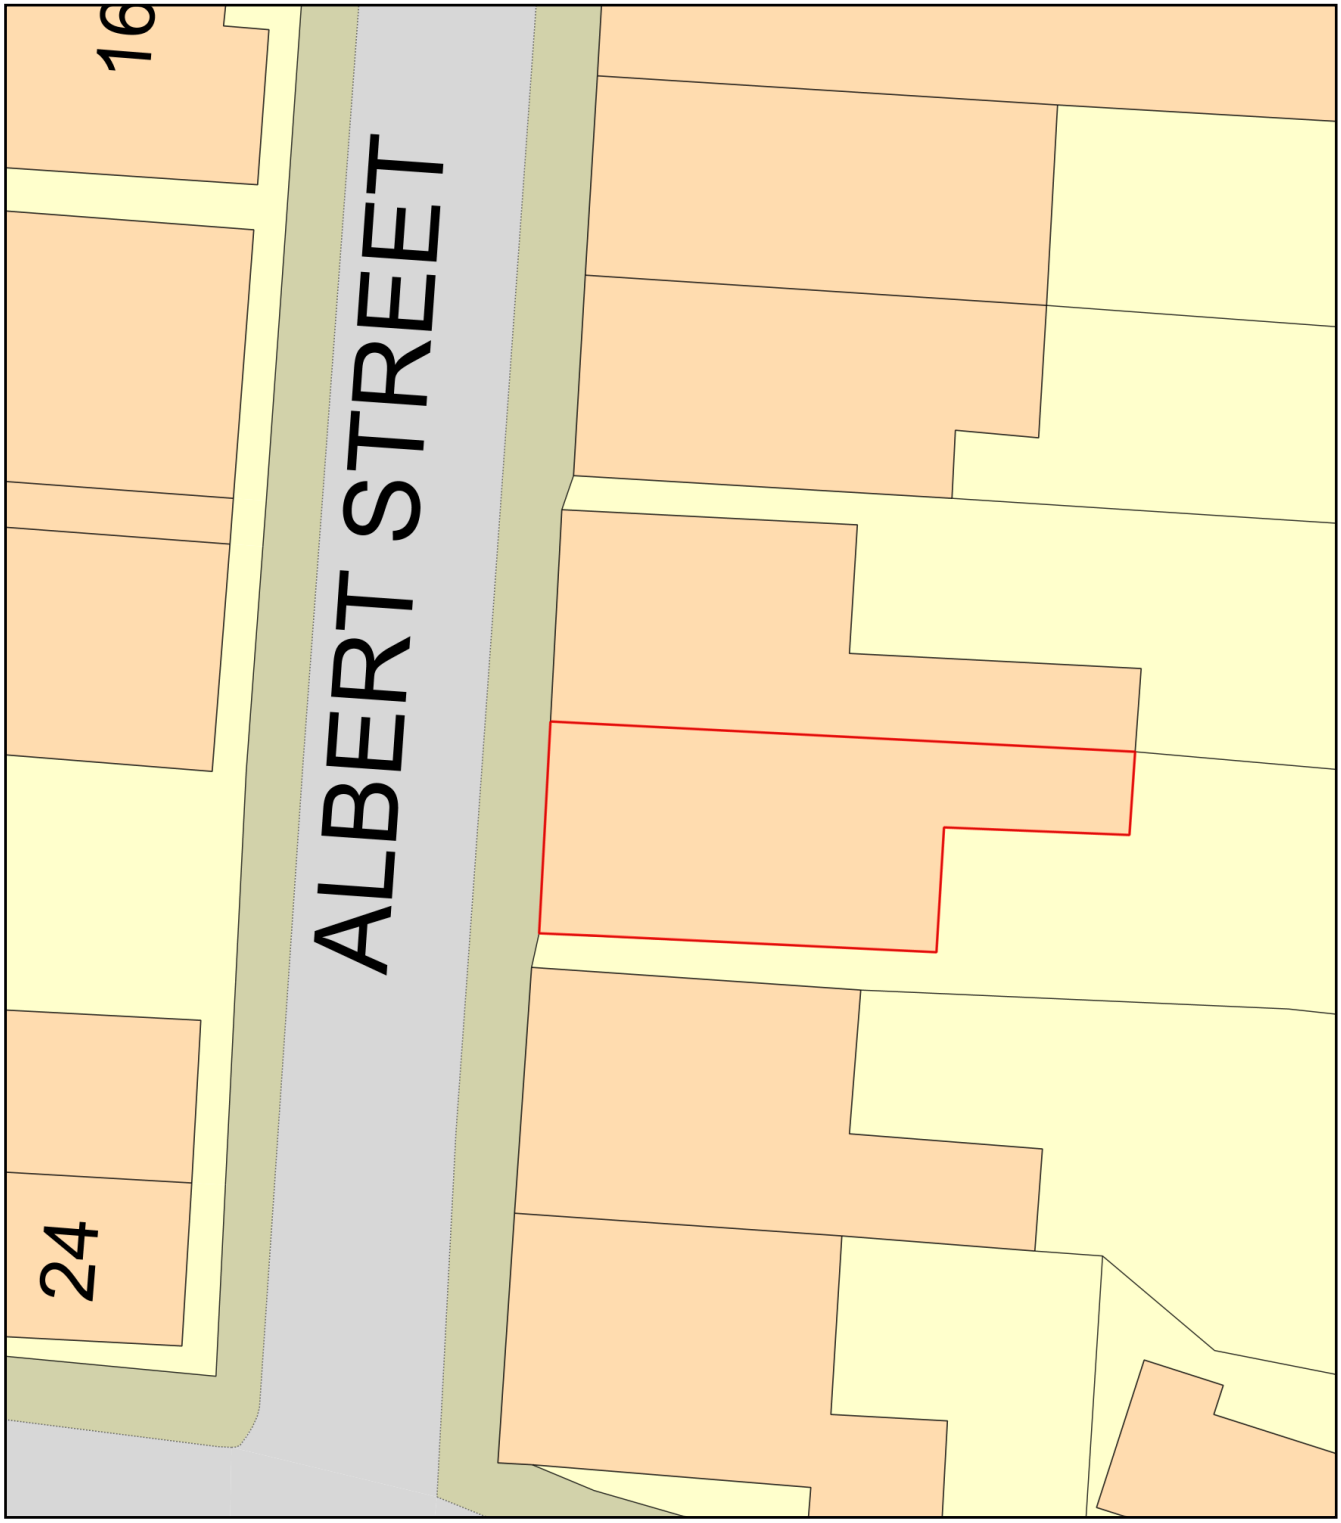

0 10
Metres

N

ReQuestaPlan

Plan Produced for: Emma Portor

Date Produced: 24 Jul 2022

Plan Reference Number: TQRQM22205181254441

Scale: 1:200 @ A4

© Crown copyright and database rights 2021 OS 100042766